


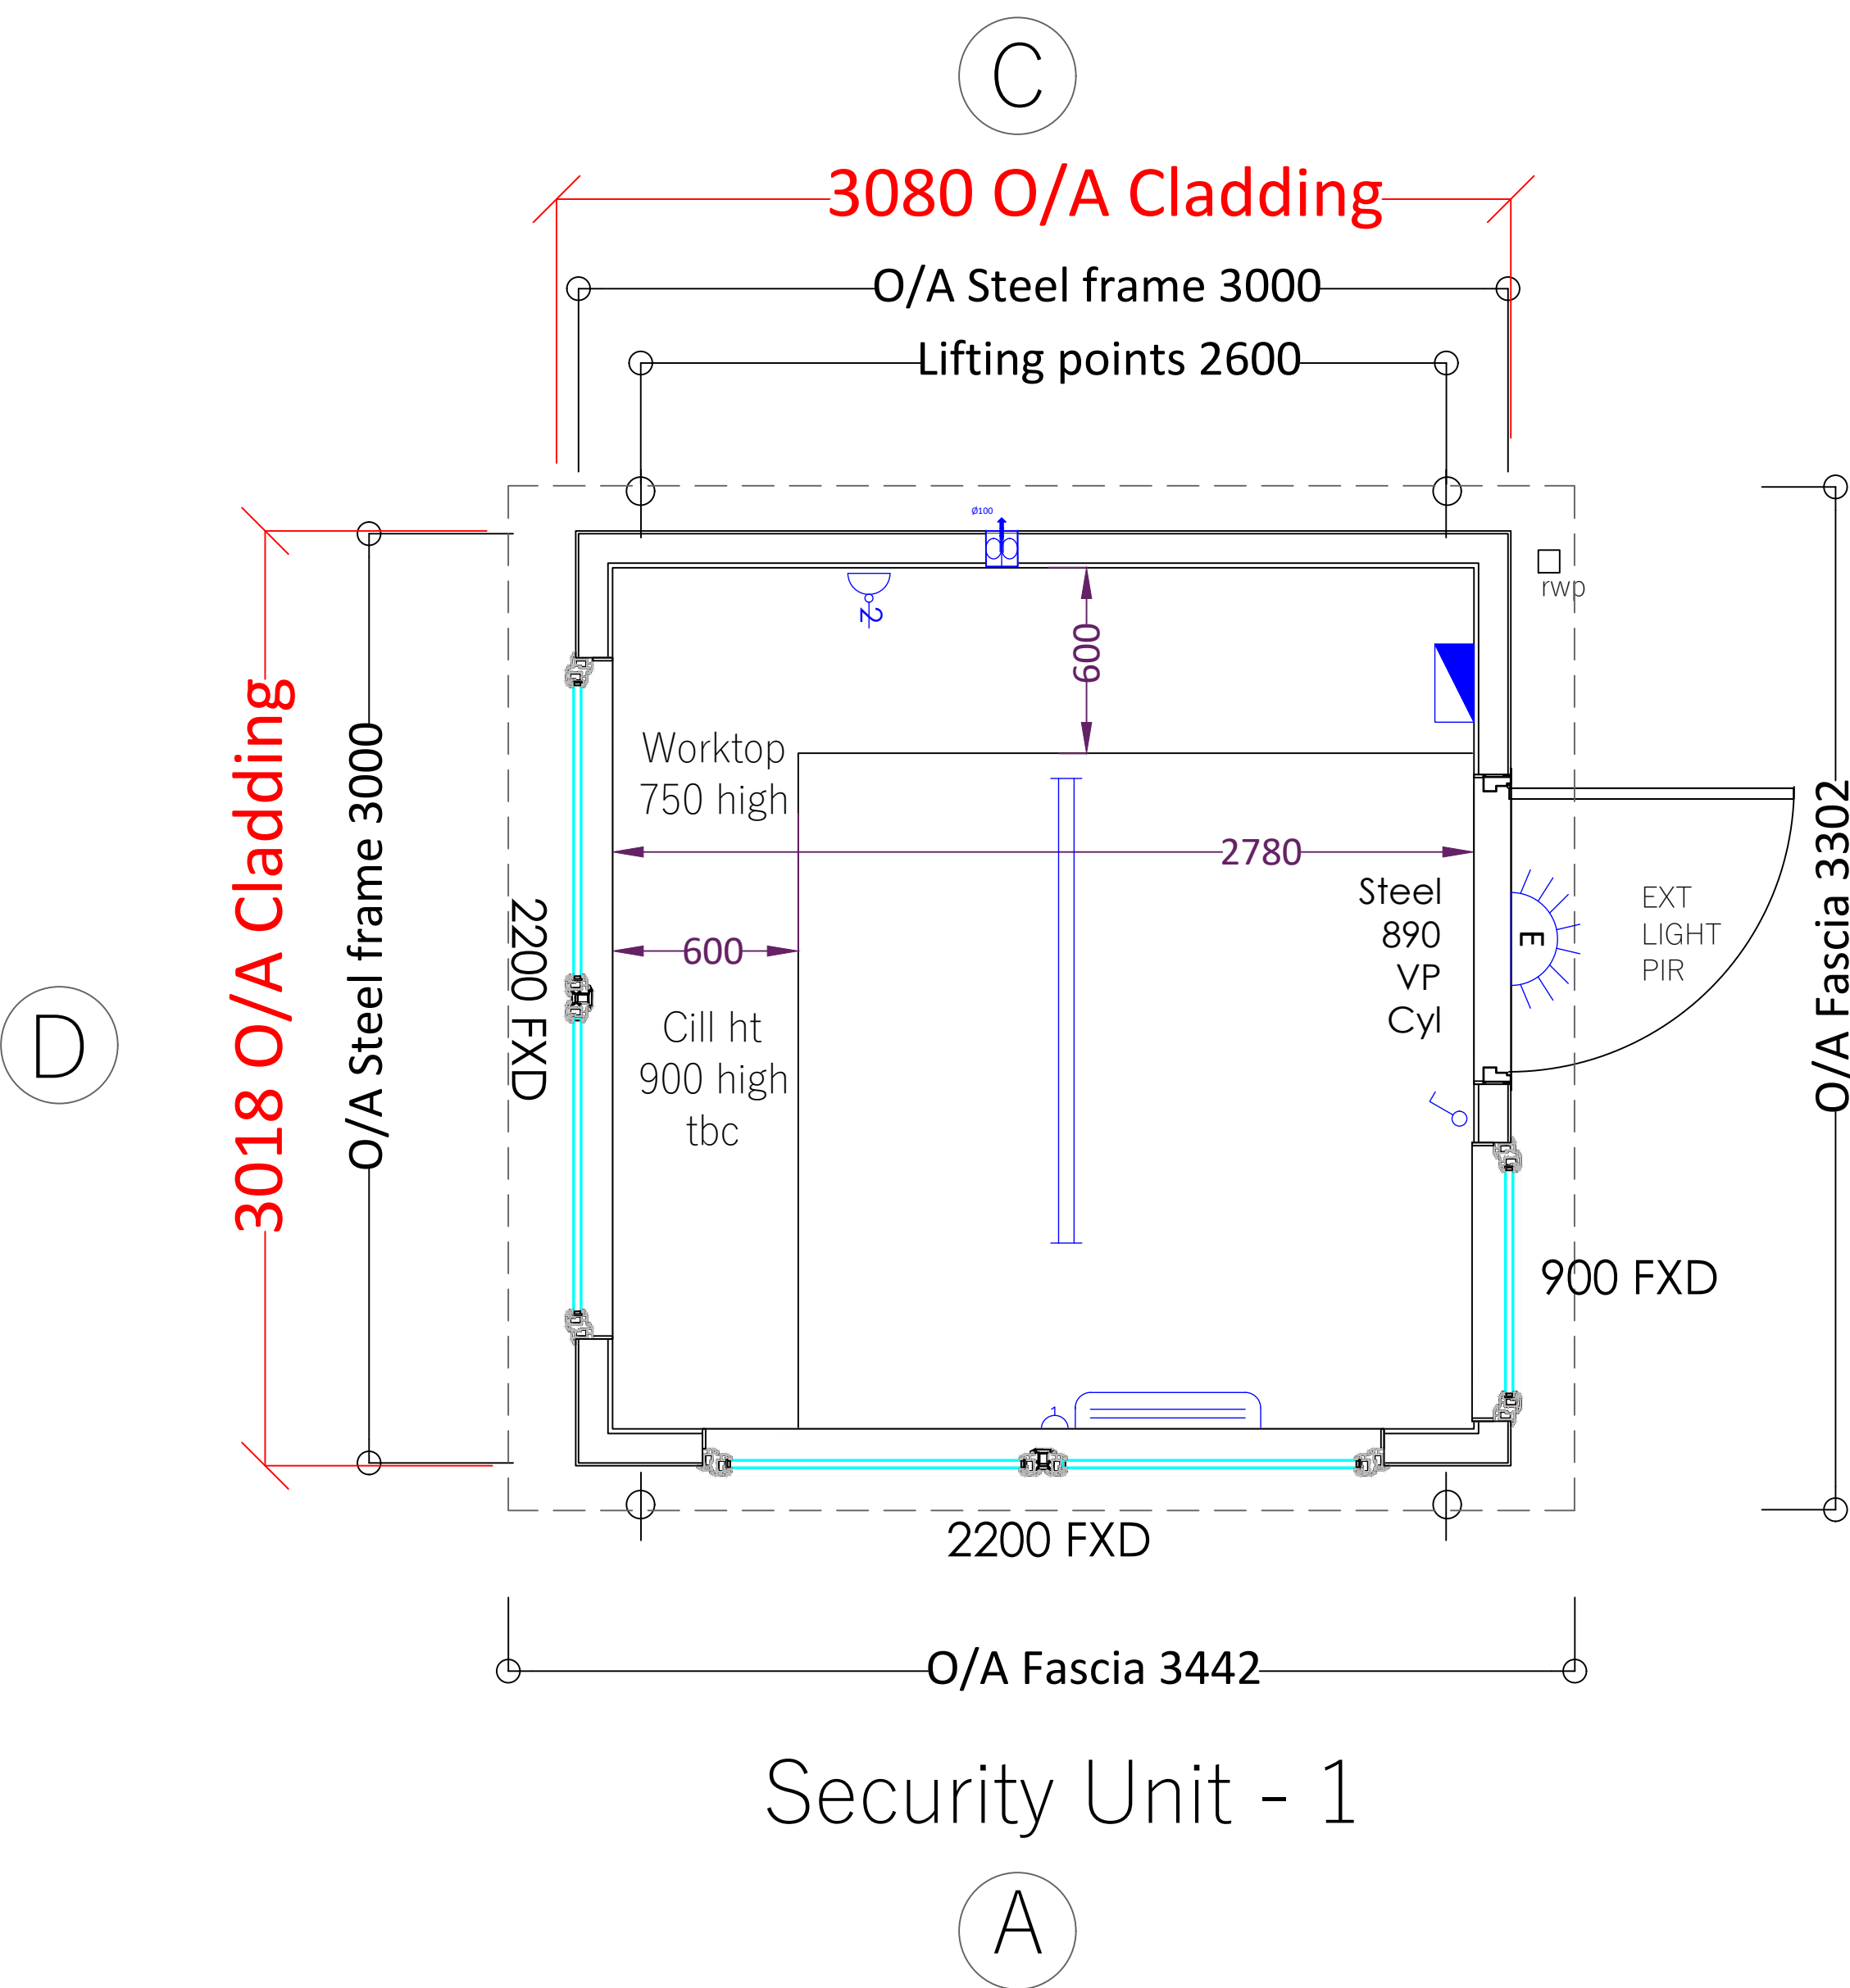

Main Body External
Plastisol bonded to 9mm
plywood Colour -
Anthracite Grey RAL 7016

Fascia Plastisol bonded
to plywood
Anthracite finish Colour
Anthracite Grey RAL 7016


External Steel door set
-Anthracite Grey RAL
7016 and UPVC windows
Anthracite RAL 7016
Outer , White inner.

Internal vinyl faced
plasterboard.
External Lights tbc
Handing - site tbc

Ceiling ht 2400mm

- Electrical Key
- Distribution board
 - Single pole Switch
 - 1500mm LED LIGHT
 - 2kw Panel Heater
 - 4inch Extractor
 - Above worktop
 - LED External Bulkhead with Emergency pack

Floorplan Scale 1:20 A1

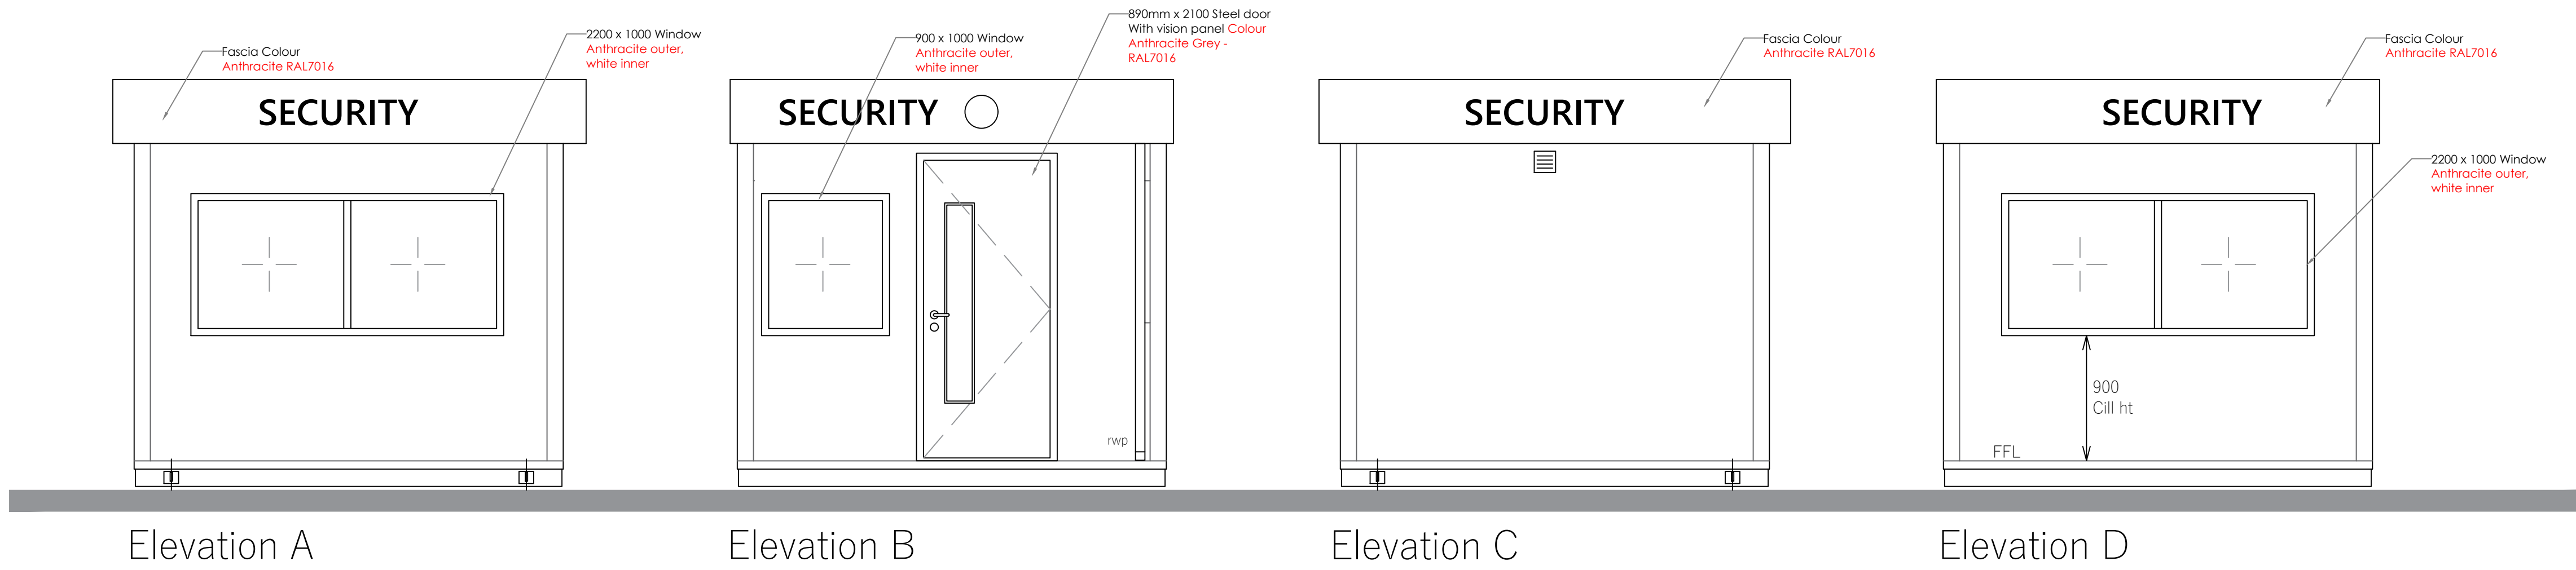

Elevation Scale 1:30 A1

General Notes: General arrangement drawings are based on the building being at least 3m from any boundary or other building. If the building is sited any closer the elevations facing the boundary/building is subject to change to meet fire regulations.

REV	DESCRIPTION TO REVISION	BY	DATE
A	Colour's added.	WB	01.02.23

CLIENT
Turner Townend

PROJECT
3m x 3m
Plastisol Gate house unit.

DOCUMENT STATUS
Comment/approval

DRG No. PSE1660-01
CREATED DATE 19.01.21

CREATED BY WB	CHECKED BY Initial	SCALE As Marked	REV A
---------------	--------------------	-----------------	-------

©This drawing is the copyright of Paragon Space Ltd. It must not be reproduced in any form or passed to a third party without prior written consent from Paragon Space Ltd. Dimensions shown in mm. Do not scale if in doubt ask.



Paragon Space Ltd
4 Forkerleys, Hedon Road, Burstwick, Hull,
HU12 9HA
TEL: 01482890705
info@paragonspace.co.uk