


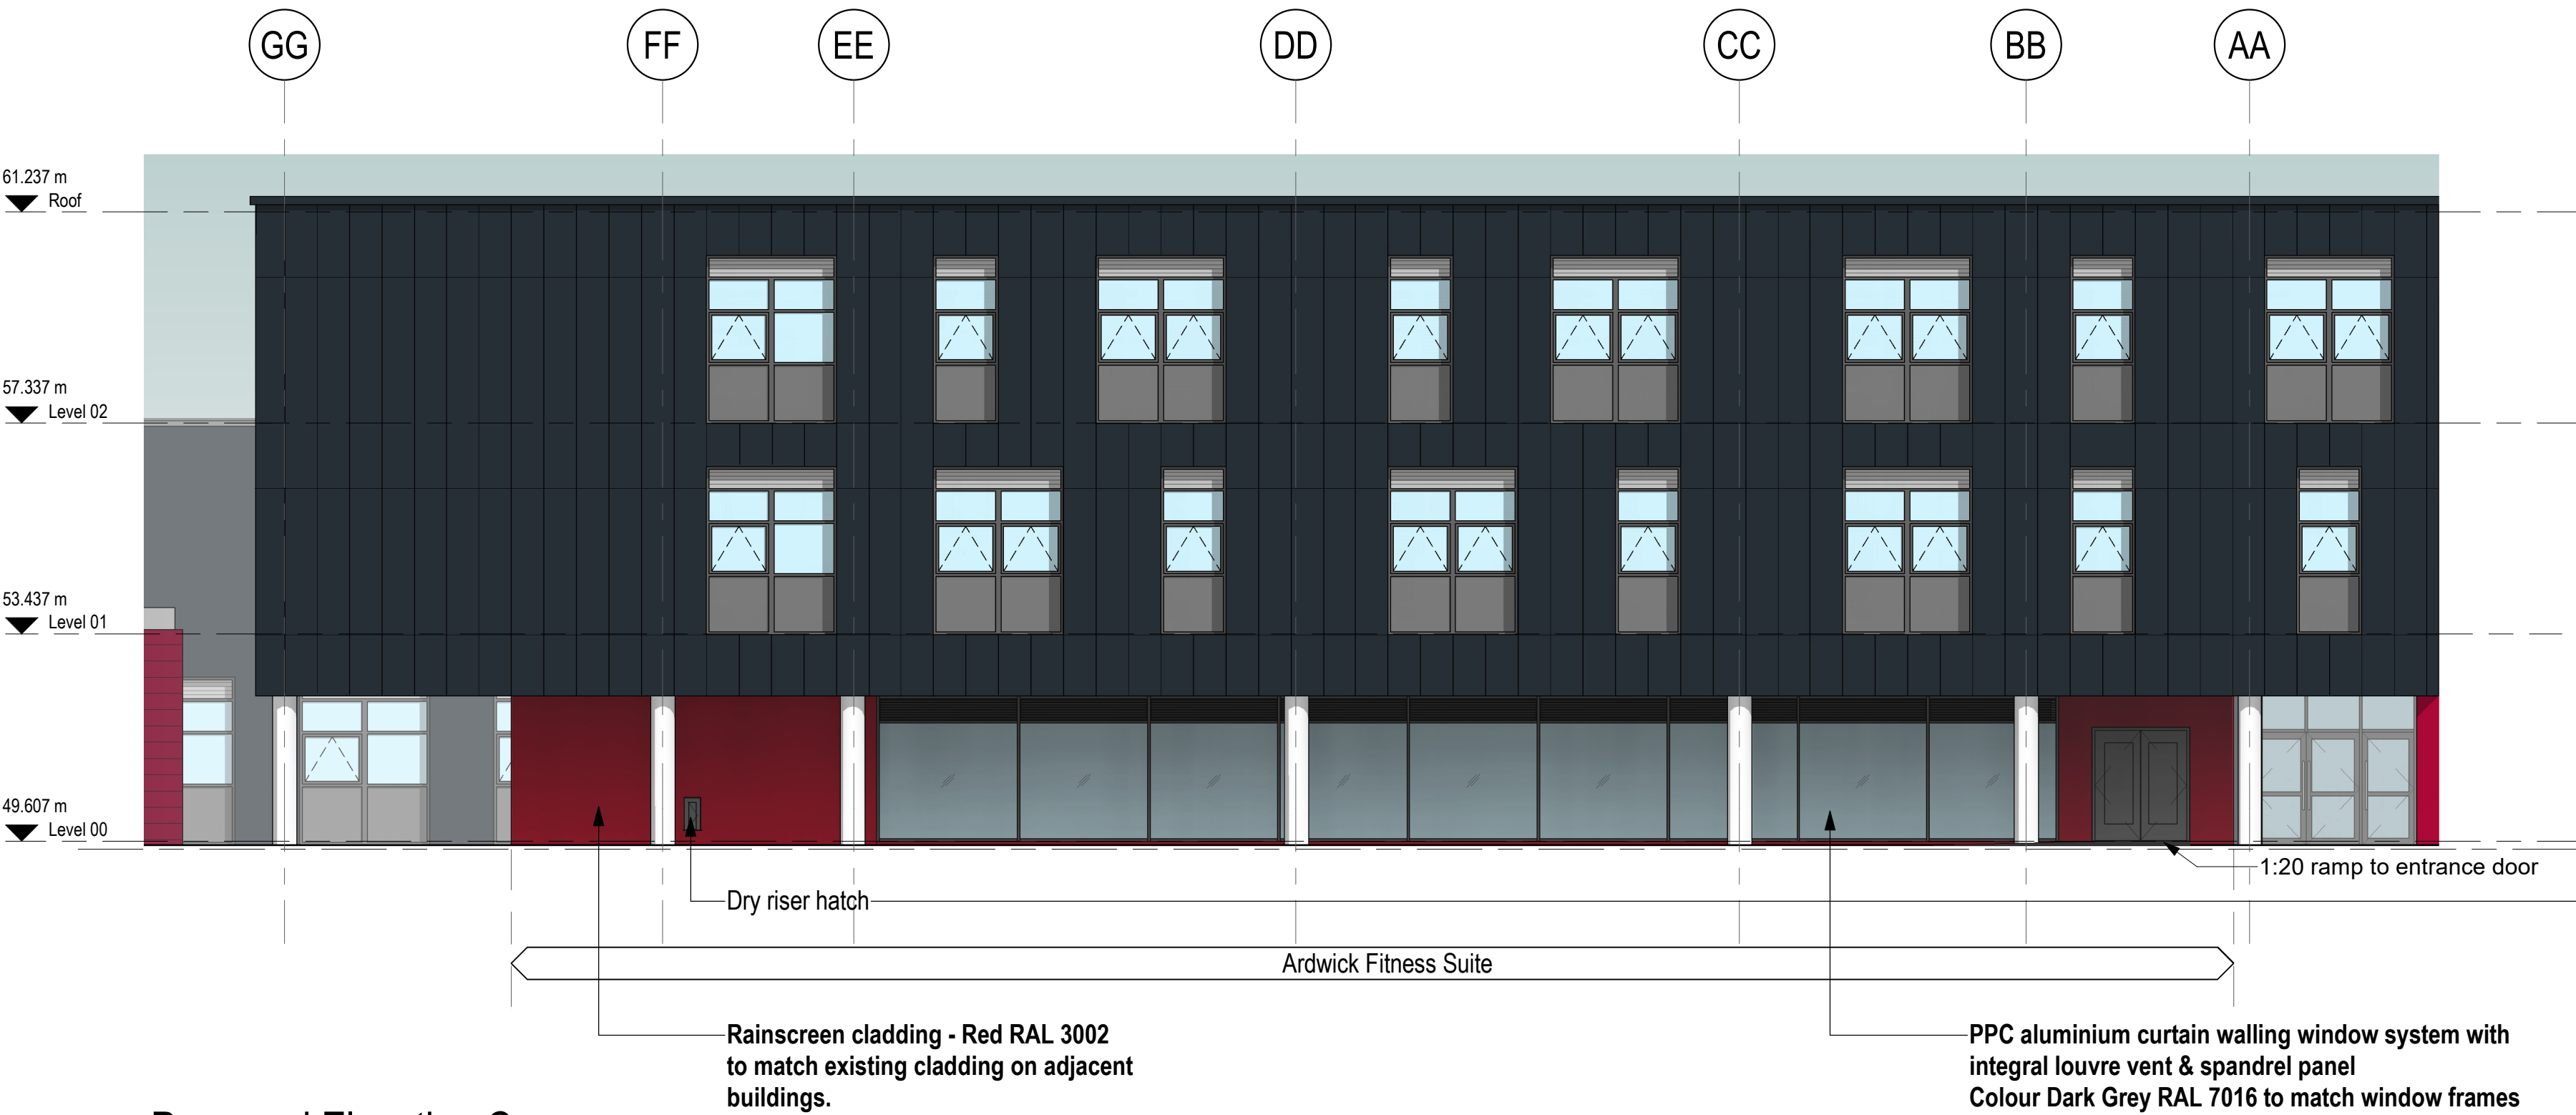

Dry riser to match existing

Proposed Elevation C



1 : 100 @ A1



Proposed Elevation D

1 : 100 @ A1

© Copyright: All rights reserved. This drawing must not be reproduced without permission. Do not scale from this drawing. All dimensions are in millimetres unless otherwise stated. Any discrepancies should be reported to the Architect.

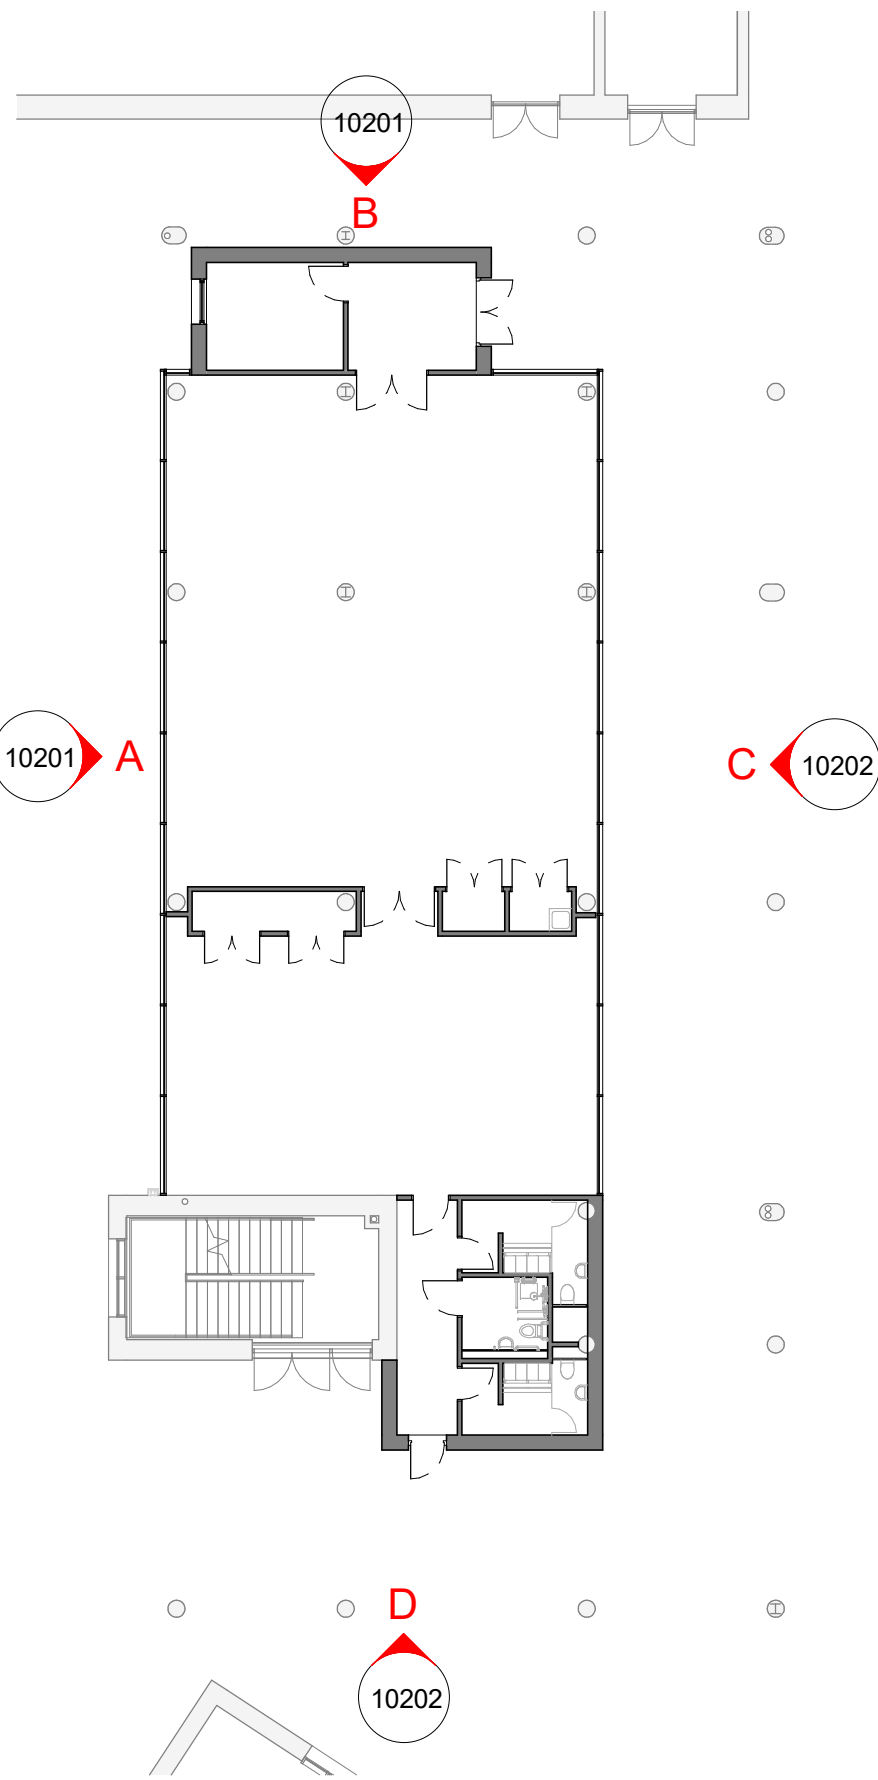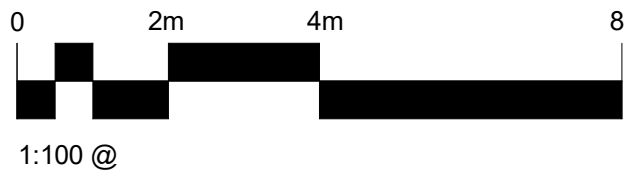

Proposed Key Plan

P01	Issue for Planning	10/05/23	JP	PH
A	First Issue / For Information	16/02/23	OT	PH
Preliminary				
Revision	Description	Date	Drawn	Checked

Halliday Meecham Architects Limited

111 Piccadilly Manchester M1 2HY
+44 (0)161 661 5566

4 Devonshire Street London W1W 5DT
+44 (0)203 440 5175

hma@hallidaymeecham.com
www.hallidaymeecham.com



Client:	Ardwick Academy					
Project:	Ardwick DT Fitness Suite					
Phase/ Location:	345 Stockport Rd, Manchester M13 0LF					
Drawing:	Proposed Elevations 002					
Scale @ A1	Scale @ A3	Date:	Drawn:	Checked:	Job No.	Drawing No.
1:100		16/02/23	OT	PH	5627	10202
Drawing Ref.						Revision
5627-HMA-00-ZZ-DR-A-10202						P01