



REVISION	DATE	DESCRIPTION
P01	17.03.23	PLANNING ISSUE
P02	13.04.23	SECTION LABELS AMENDED

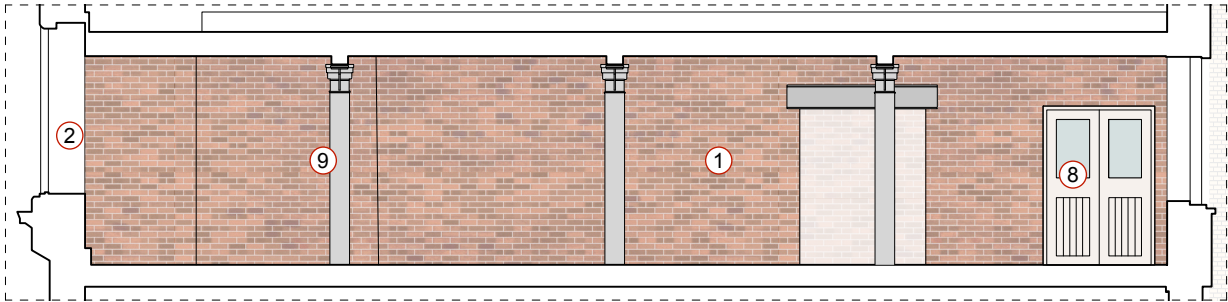


FOURWAYS HOUSE, SECOND FLOOR
EXISTING SECTION EE'

1.100 @ A3

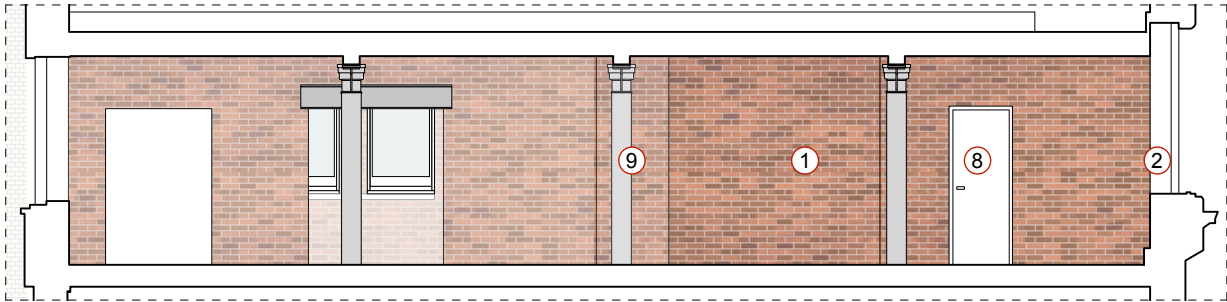


FOURWAYS HOUSE, SECOND FLOOR
EXISTING SECTION FF'

1.100 @ A3

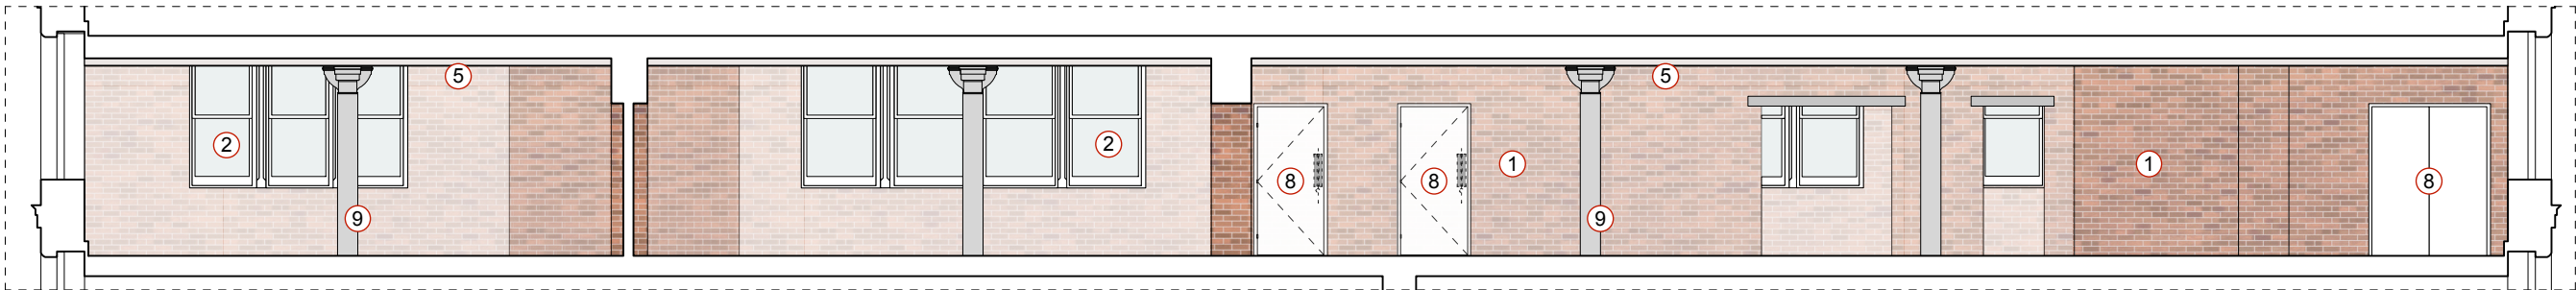


FOURWAYS HOUSE, SECOND FLOOR
EXISTING SECTION GG'

1.100 @ A3

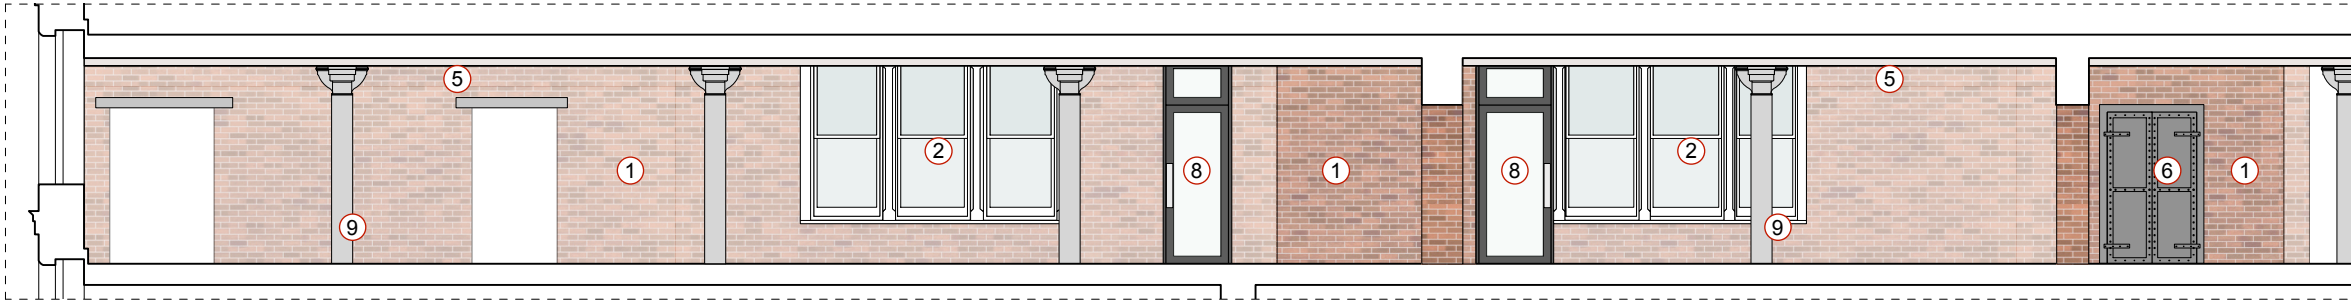

FOURWAYS HOUSE, SECOND FLOOR
EXISTING SECTION HH'

1.100 @ A3

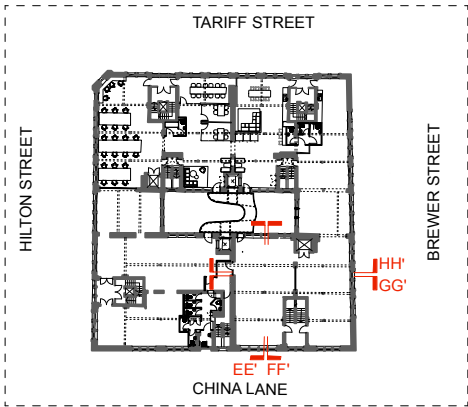

SECTION KEY

1

EXISTING BRICKWORK EXPOSED

2

ORIGINAL SASH WINDOWS

3

NON-ORIGINAL PARTITION WALLS

4

NON-ORIGINAL TIMBER VERTICAL BOARDING

5

ORIGINAL TIMBER BEAMS

6

ORIGINAL CAST IRON DOOR

7

EXISTING GLAZED SCREEN WINDOWS

8

EXISTING DOORS

9

EXISTING CAST IRON COLUMNS

NOTE

No alterations or demolitions proposed - see proposed plan and sections for additional walls and screens

PLANNING

OMIArchitects

31 Blackfriars Road, Salford, Manchester, M3 7AQ
+44(0)161 832 3242 / info@omiarchitects.com / www.omiarchitects.com

PROJECT	FOURWAYS					
DRAWING	SECOND FLOOR - EXISTING SECTIONS					
DATE	AUG' 22	DRAWN BY	PE	SCALE	1:100	@A3
JOB NO.	1420	DWG.NO.	L 2325			