




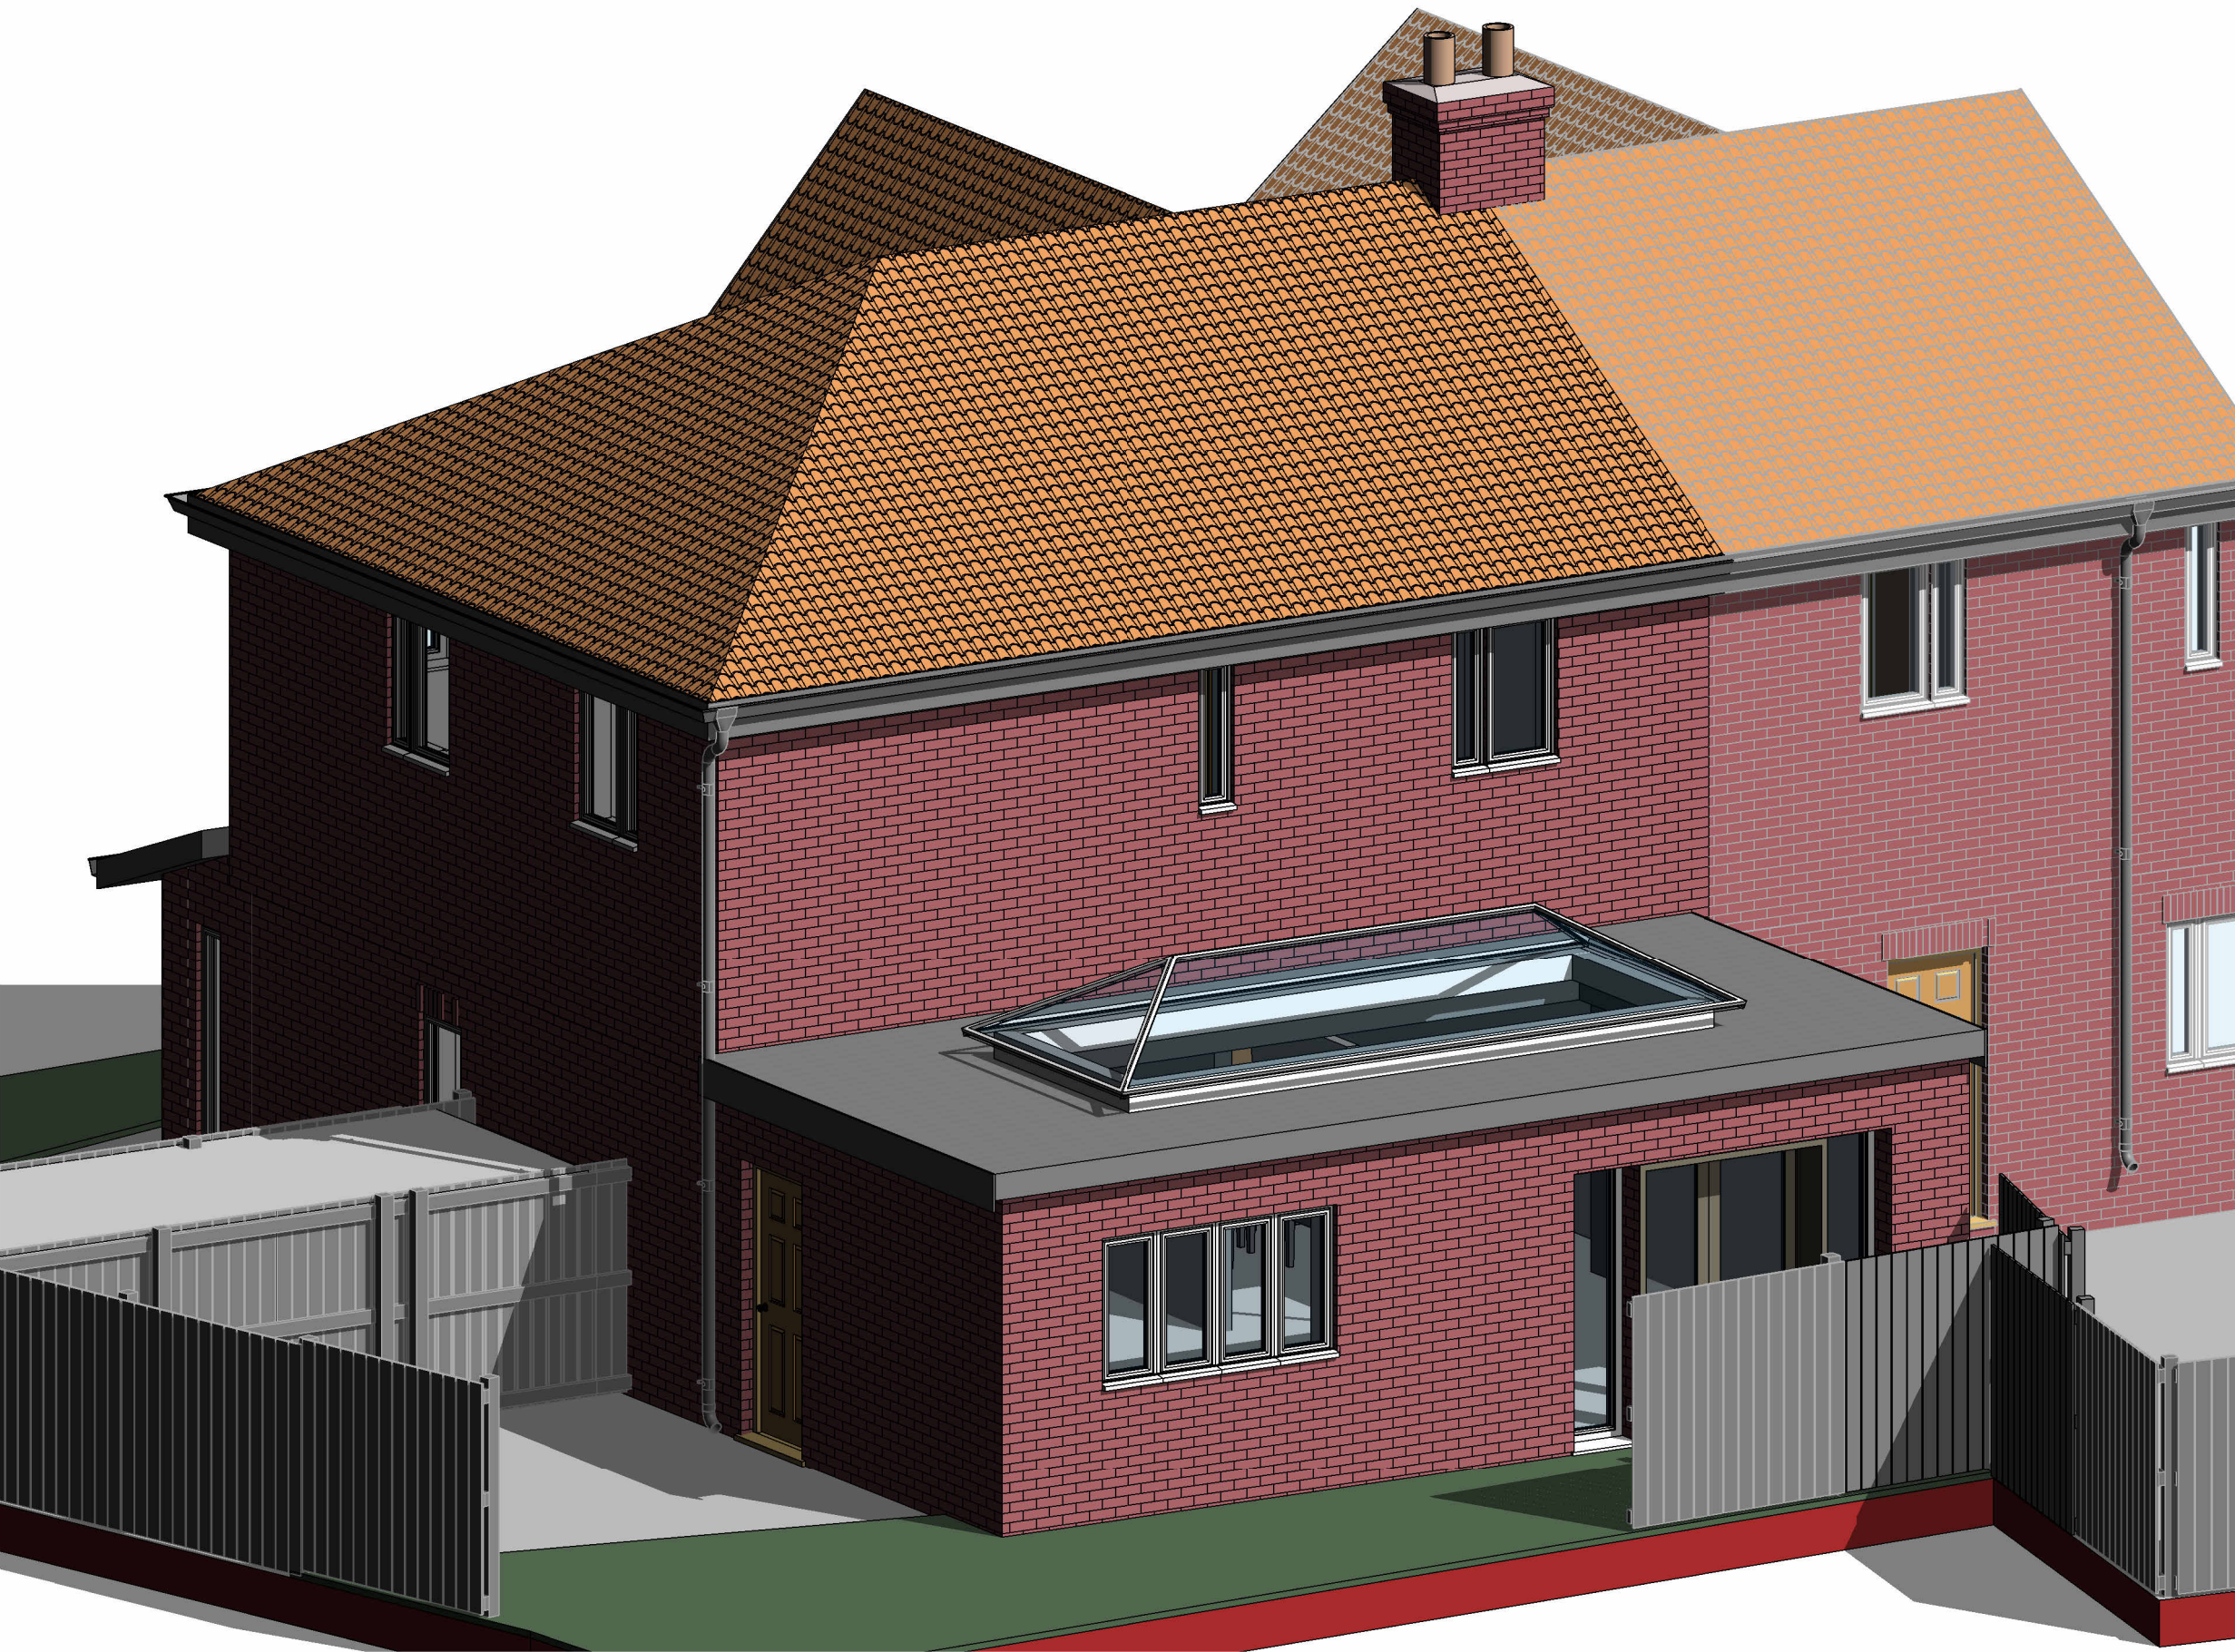


Proposed External View 1

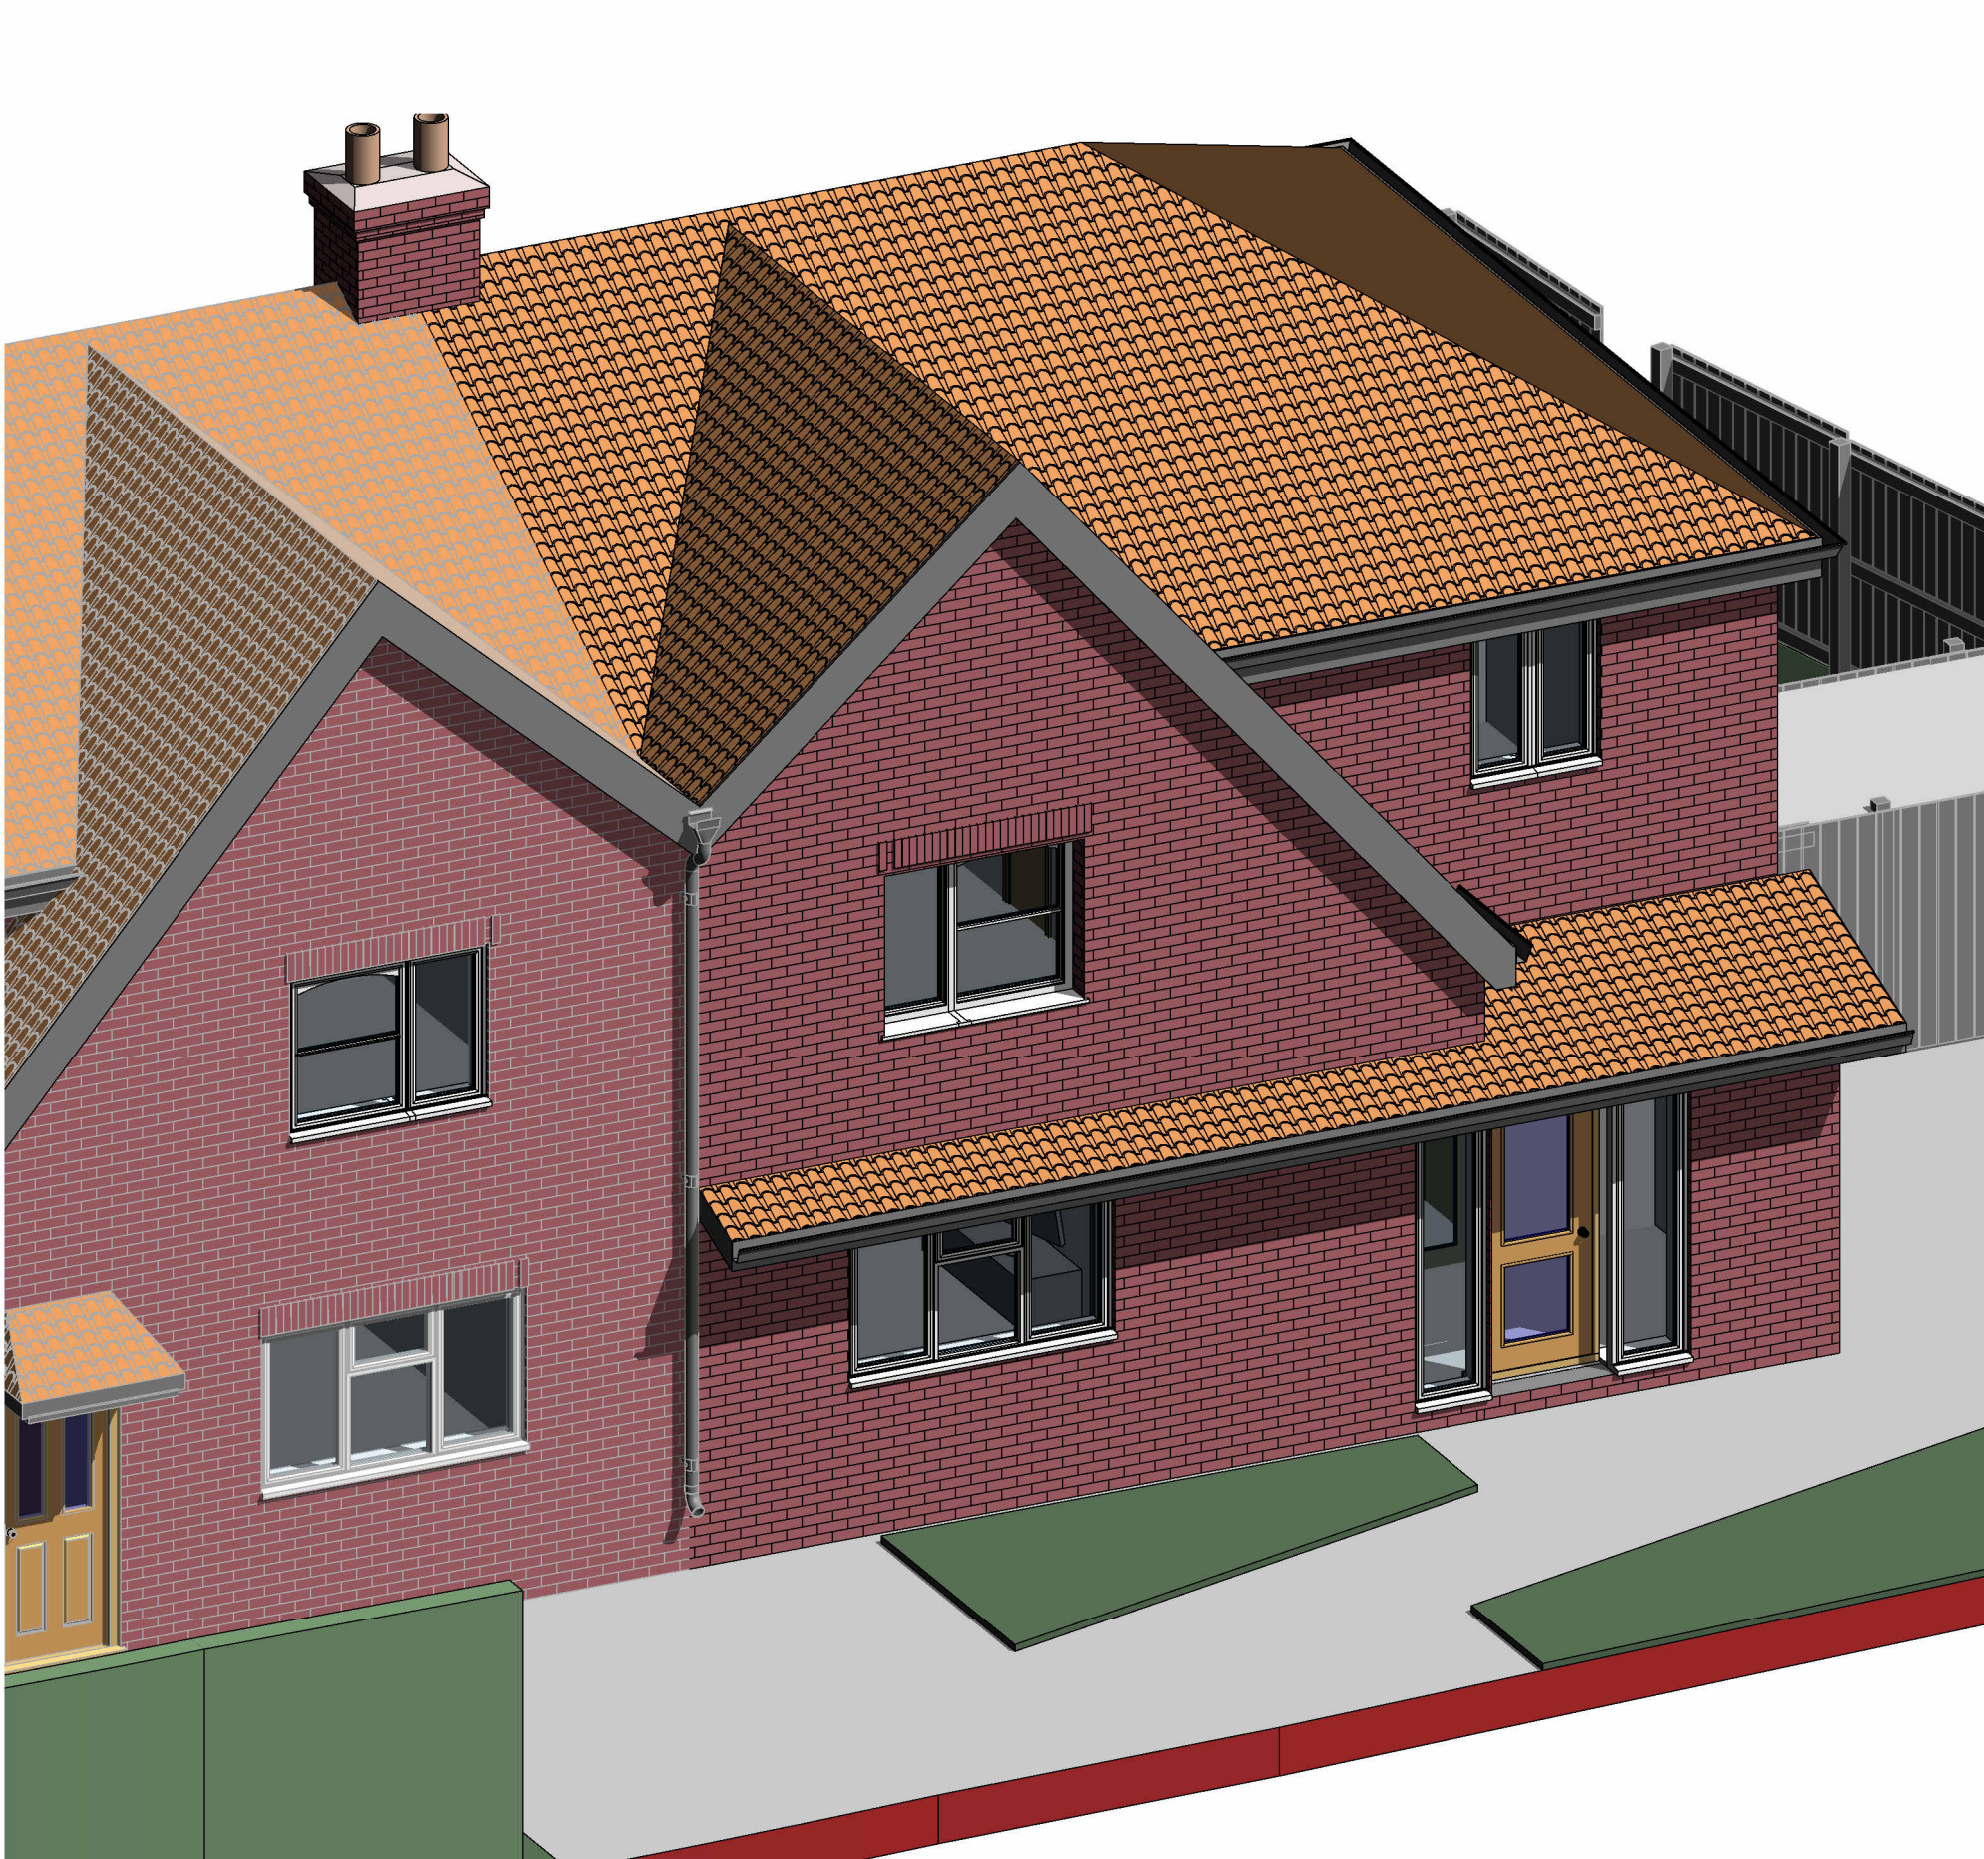

Proposed External View 2

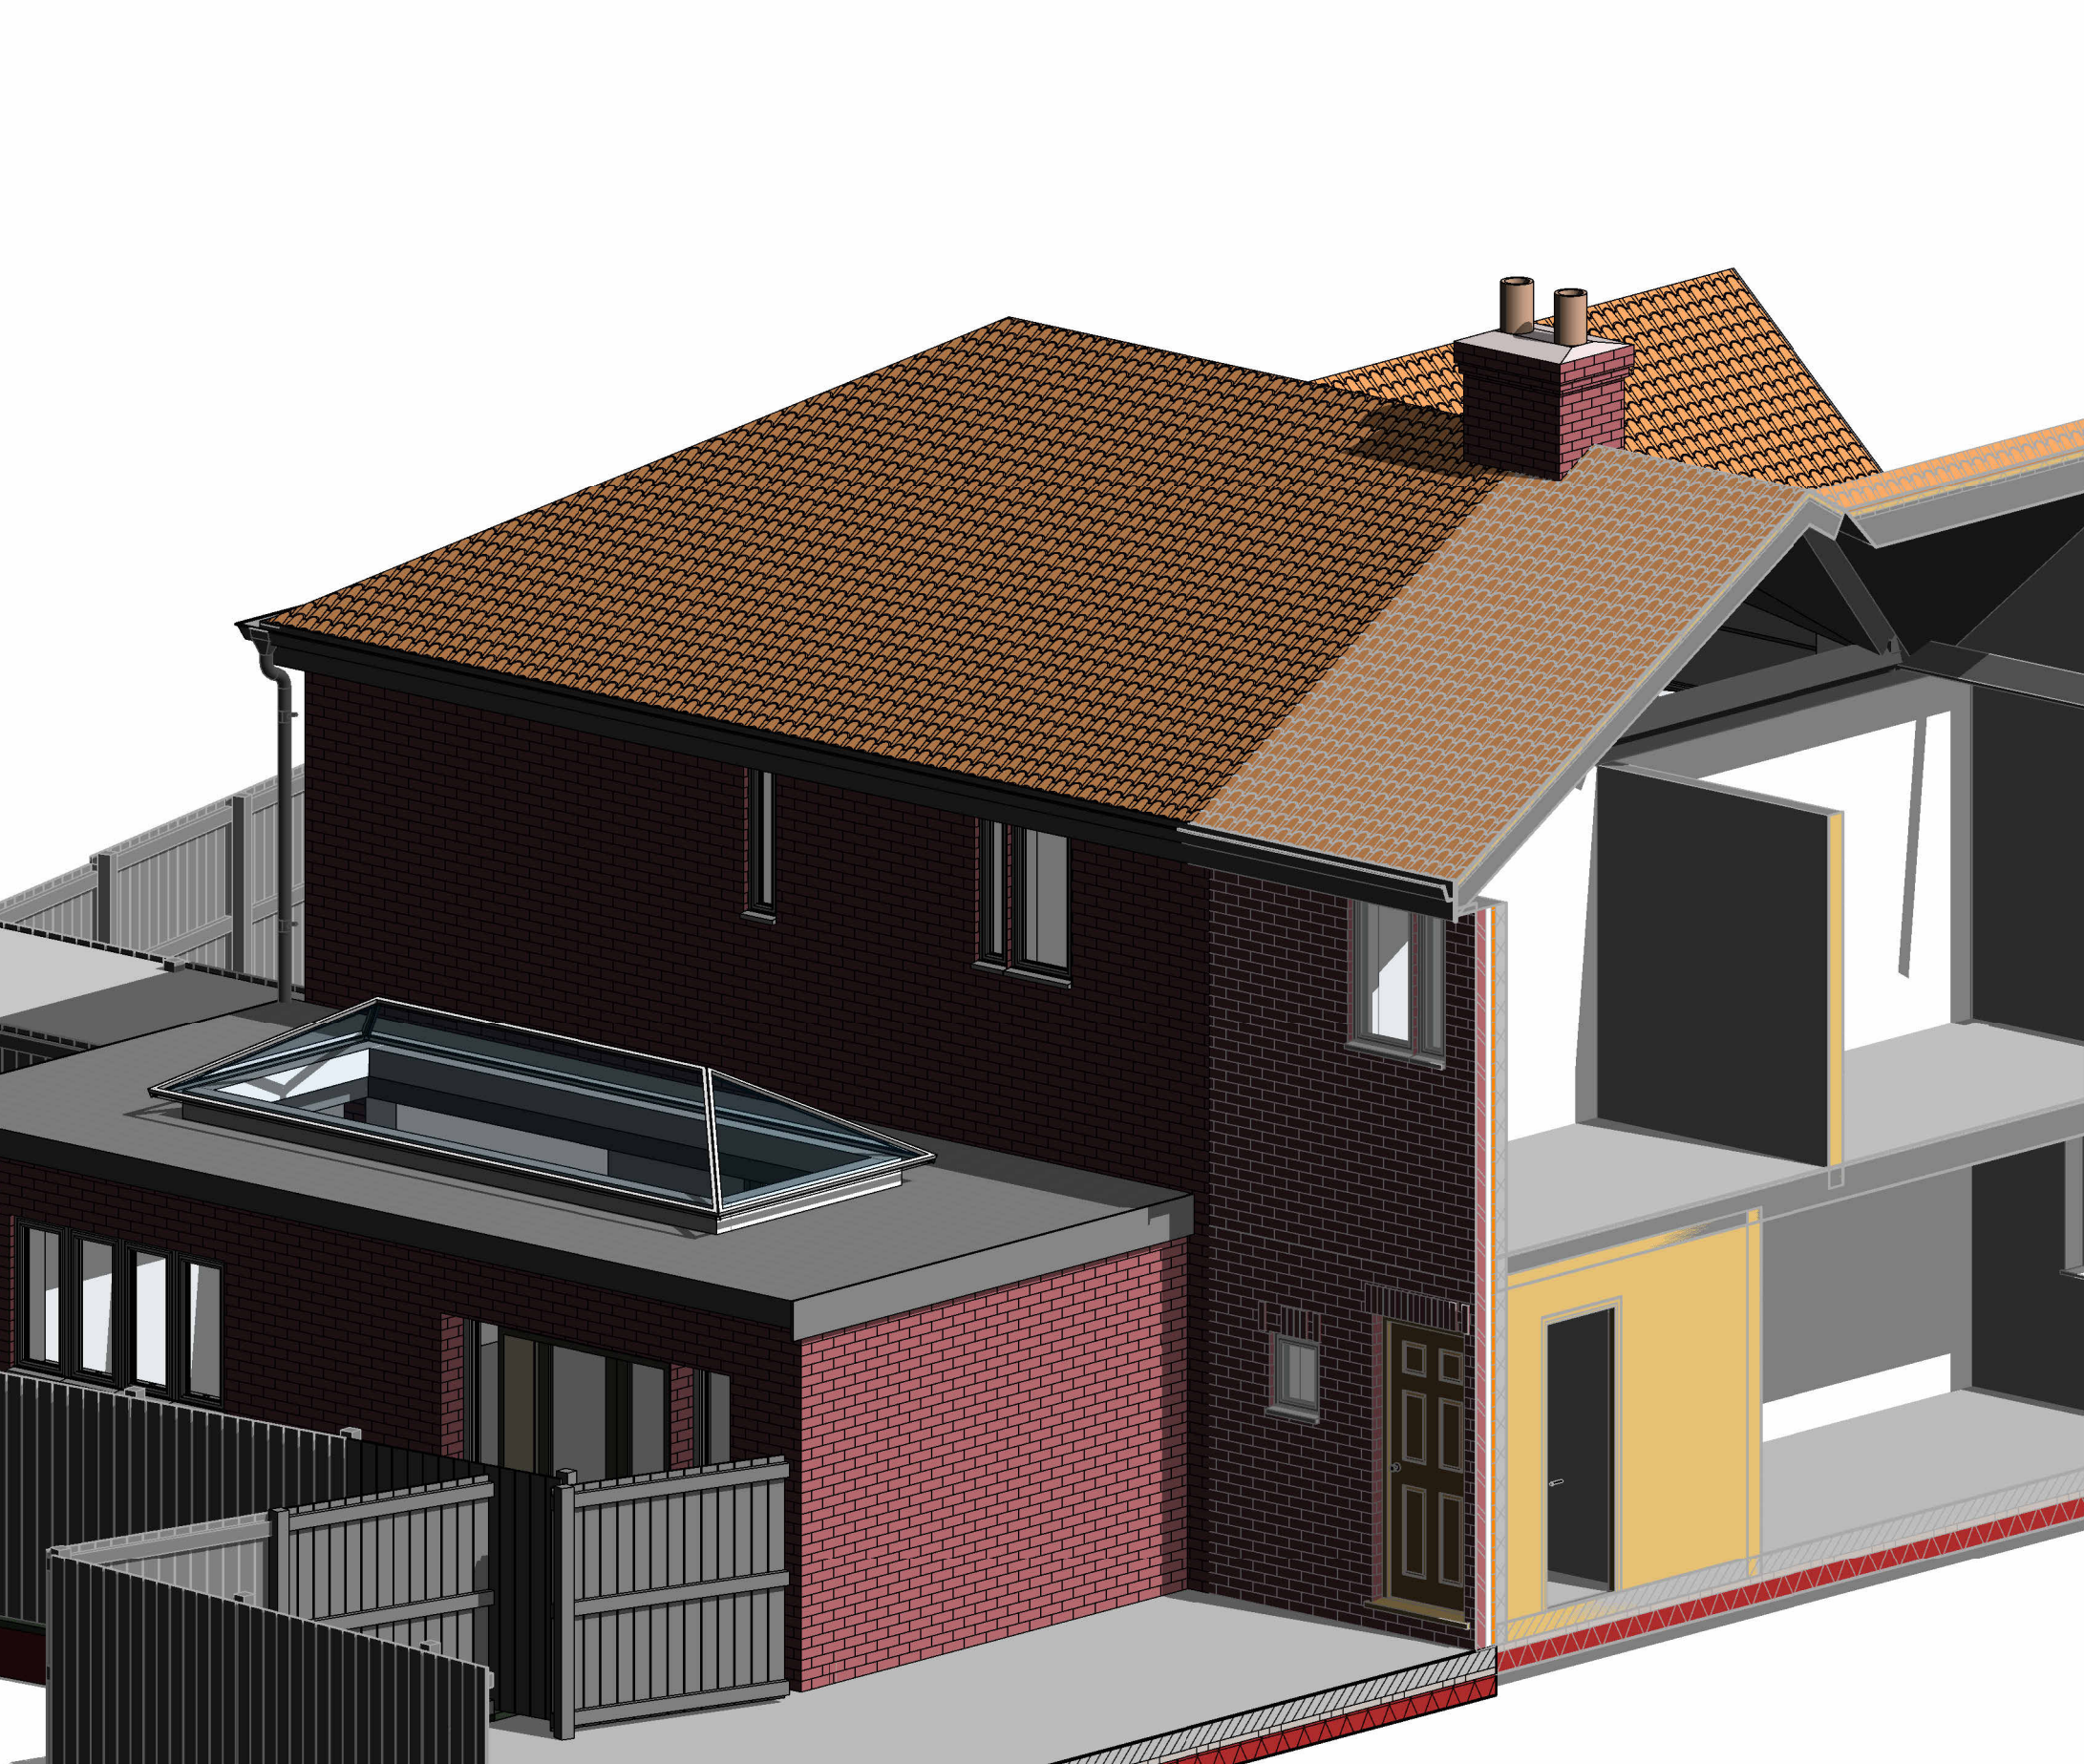

Proposed External View 3

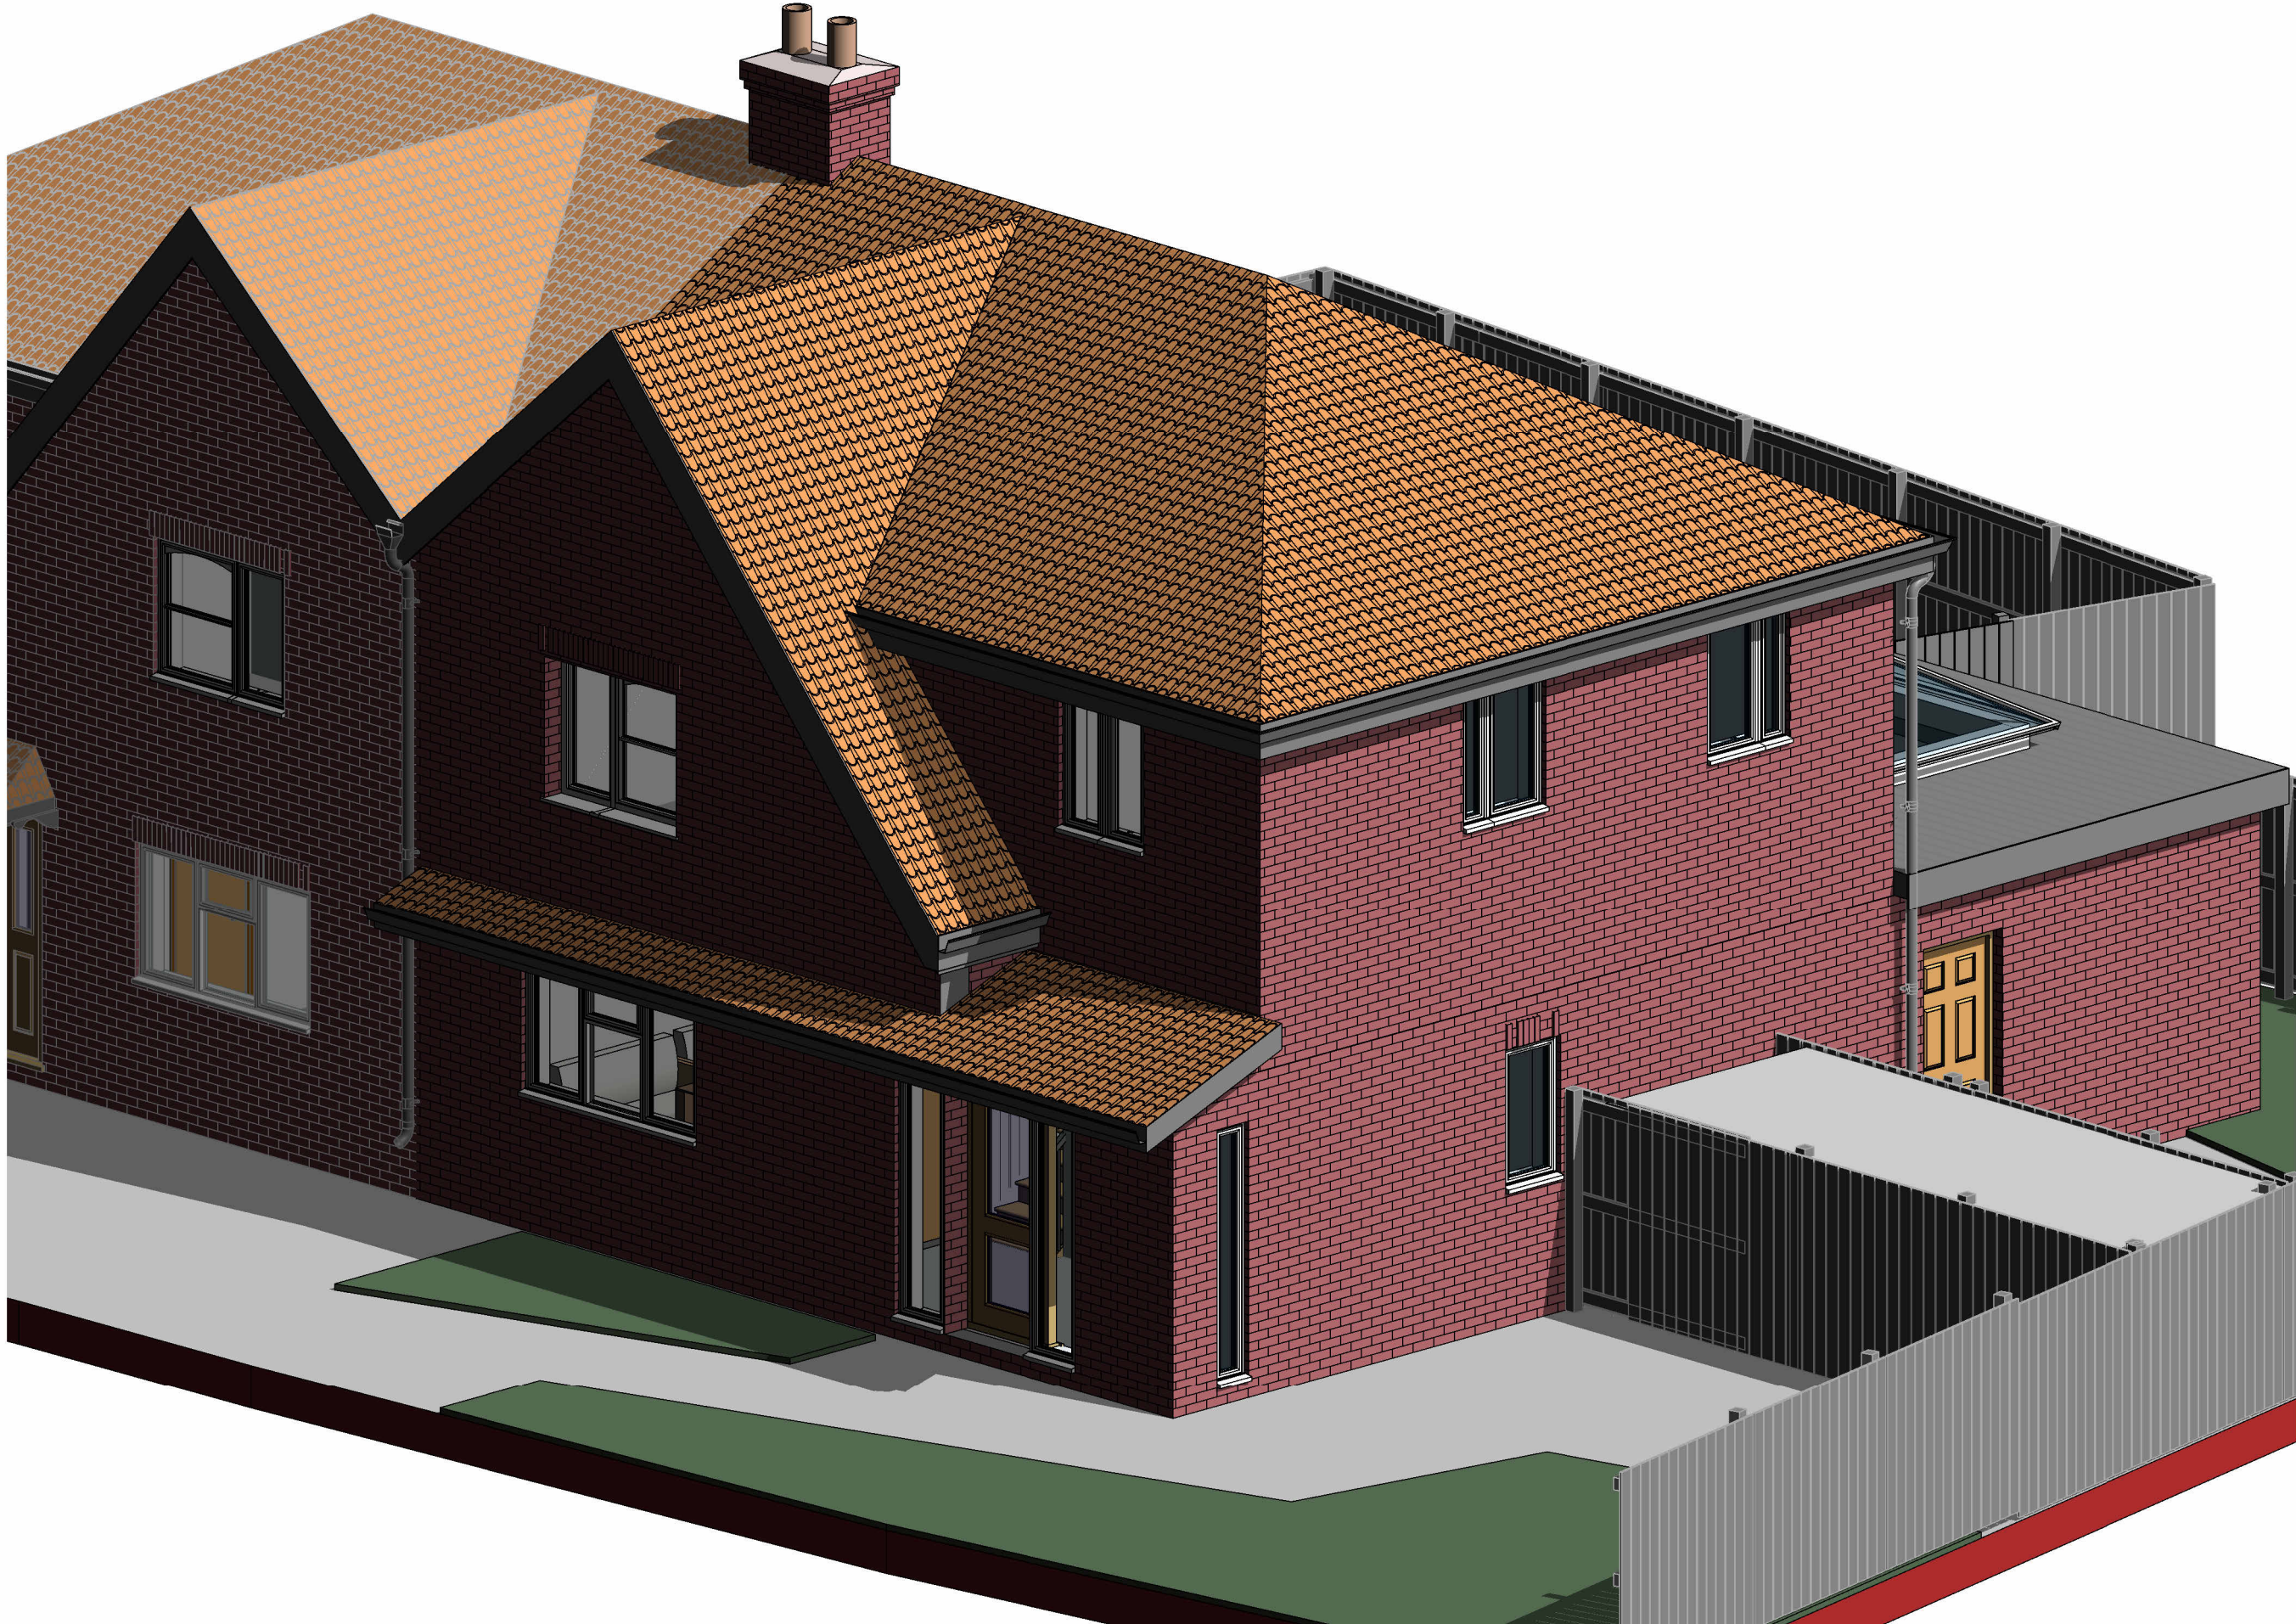

Proposed External View 4

PLANNING

C	Amended to councils comments	13.03.2023		
B	Amended to Clients comments	26.02.2023		
A	Amended to councils comments	21.02.2023		
Rev	Description	Issued	Dwn	Chk

Client
Adil Ali

Project
2 Copthorne Crescent
M130GZ

Drawing
Proposed External Views

Scale	Date	US	US
@A1	Dec '22		



Home Extension Advisory Service
Suite 318, Broadstone Mill, Broadstone Road, Stockport SK5 7DL
Email: info@heas.co.uk
Tel: 0161 443 4117

0014	3	12	C
------	---	----	---