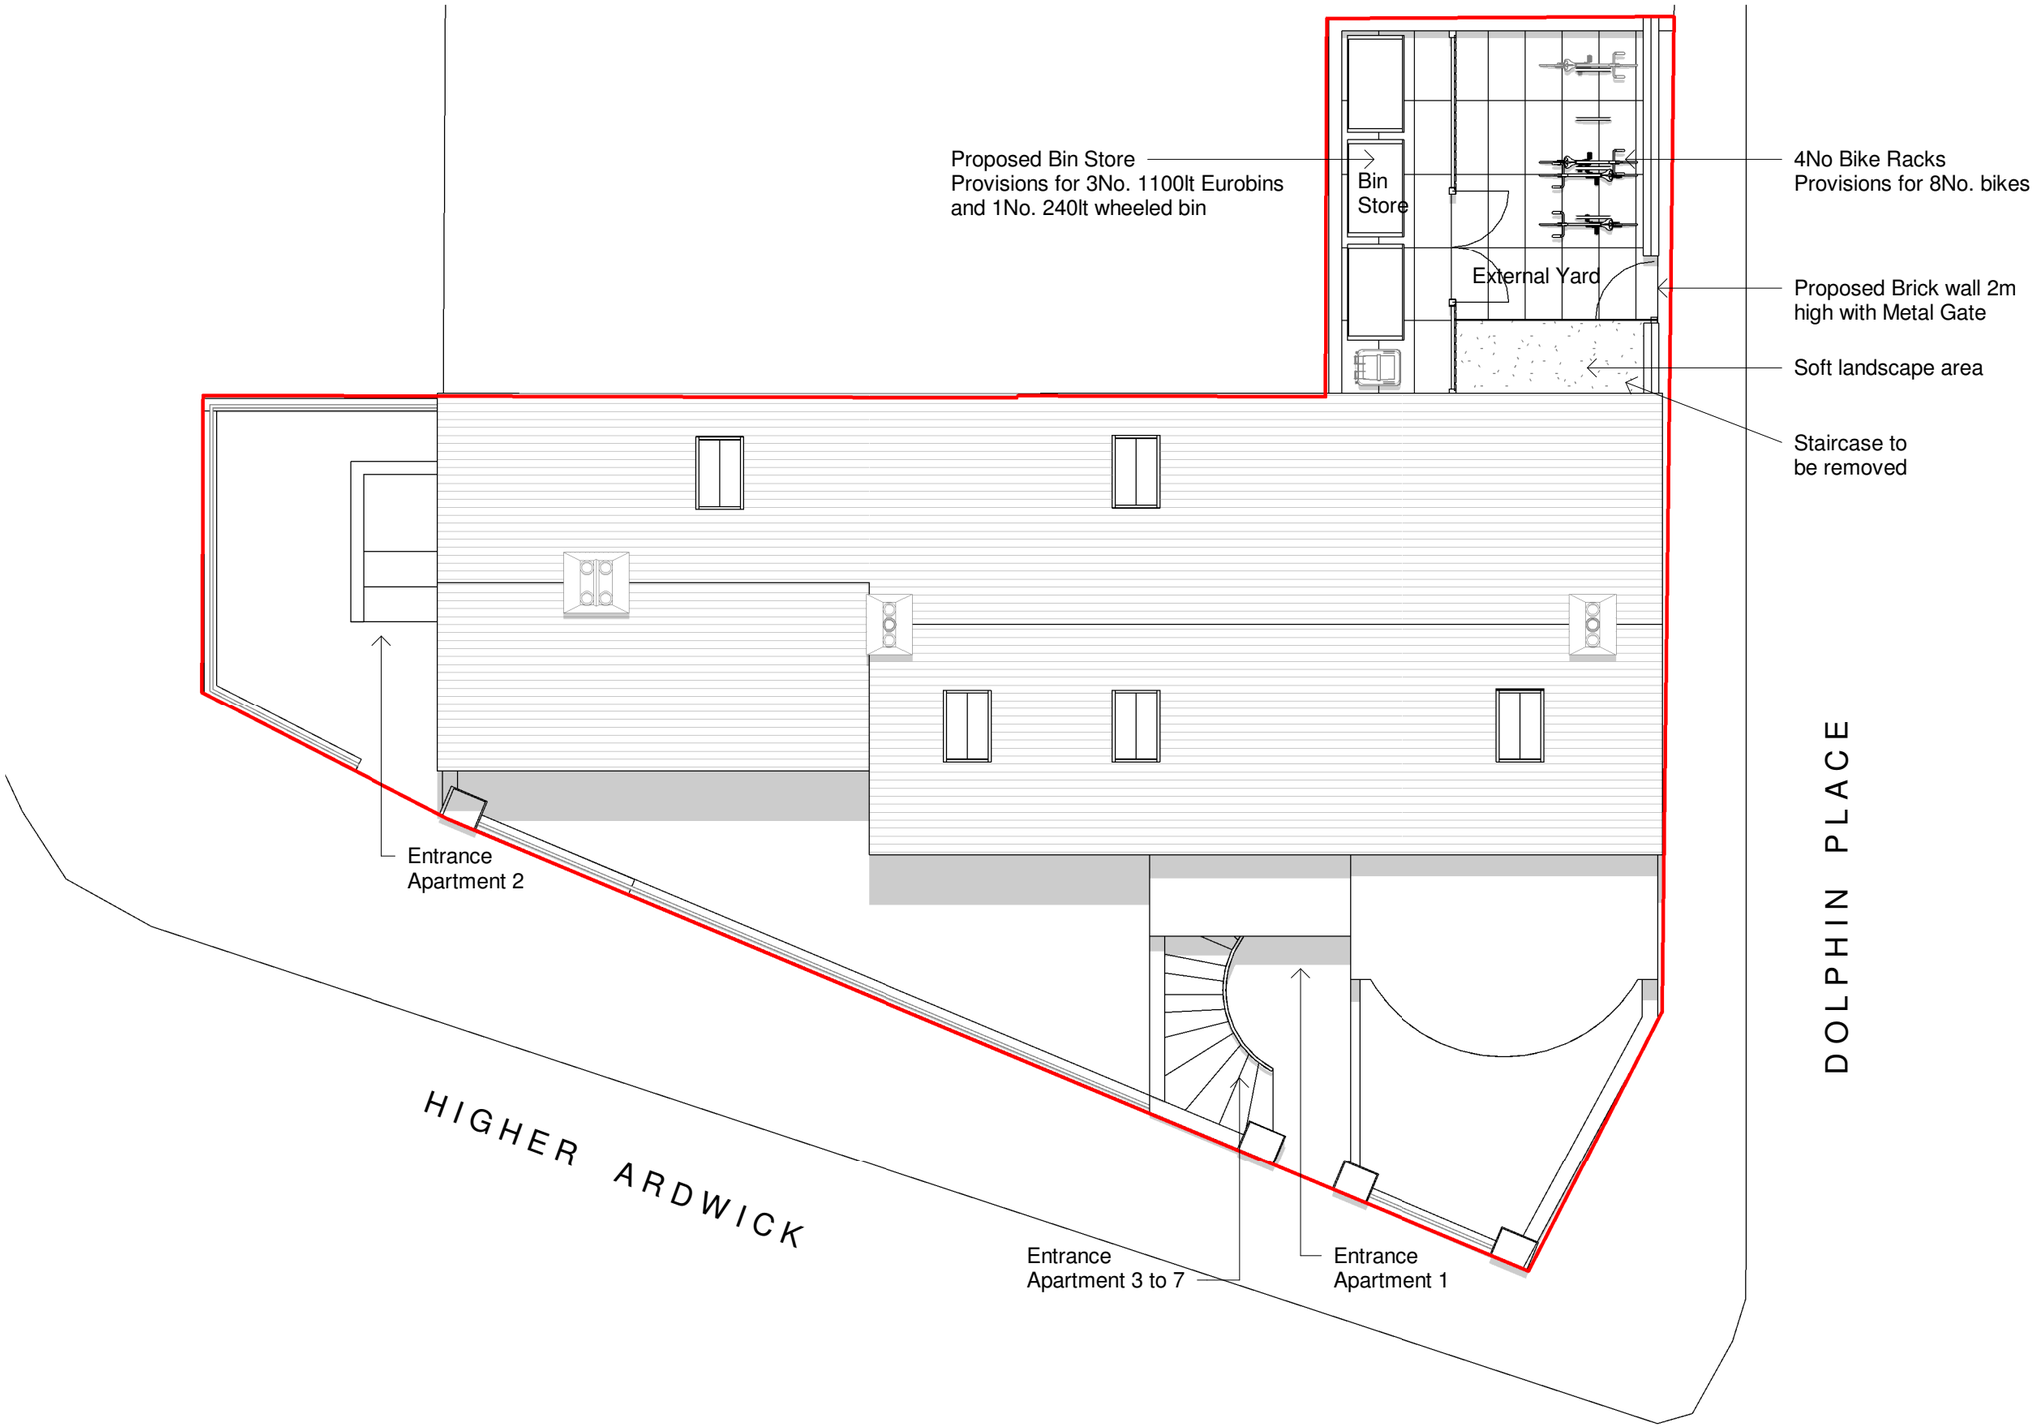

RIBA
Chartered Practice

General
Notes
The Architect shall have no responsibility for any use made of this document other than for that which it was prepared and issued.
All dimensions should be checked on site. Do not scale from this drawing. To be read in conjunction with all other Consultant's drawings. The Architect to be immediately notified of any discrepancies.

LEGEND

Site Boundary

No.	Date	Drn	Chk	App	Revision or reason for issue
F	22/06/20	SA	SH		Amended Drawings
E	03/06/20	SA	SH		Amended Drawings
D	21/05/20	SA	SH		Amended Drawings
C	24/02/20	SA	SH		Amended Drawings
B	17/06/19	SA	SH		Amended Drawings
A	16/05/19	SA	SH		Amended Drawings
-	13/05/19	SA	SH		Initial Issue

Client
Bilal Quyoum

create it studios
Architects & Designers

Create It Studios (NW) Ltd
Universal Square
Devonshire Street North
Manchester M12 6JH

0161 974 6165
www.createitstudios.co.uk
info@createitstudios.co.uk

Project Title
4 Higher Ardwick M12 6BZ

Scale / North Point
1 : 100

Drawing Title
Proposed Site Plans

Drawing No
A1225(02)AP001

Revision
F

Drawing Status
Preliminary