



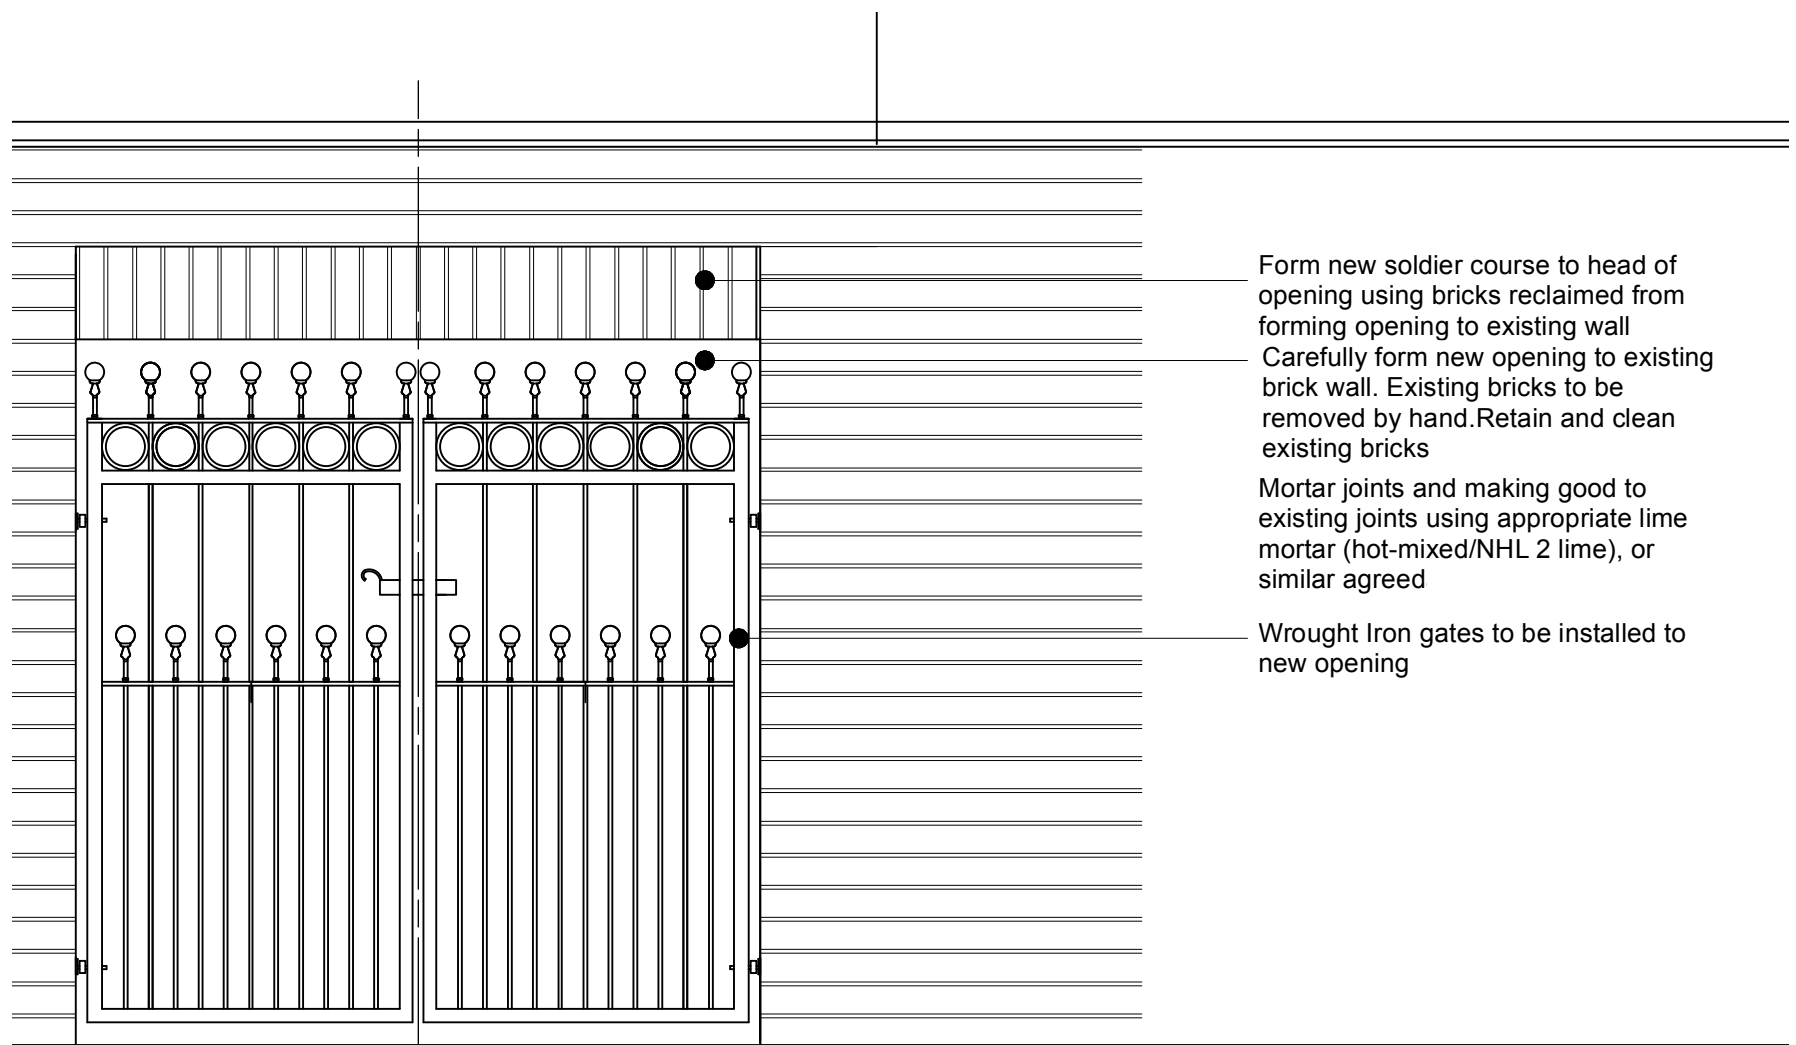

New Opening A

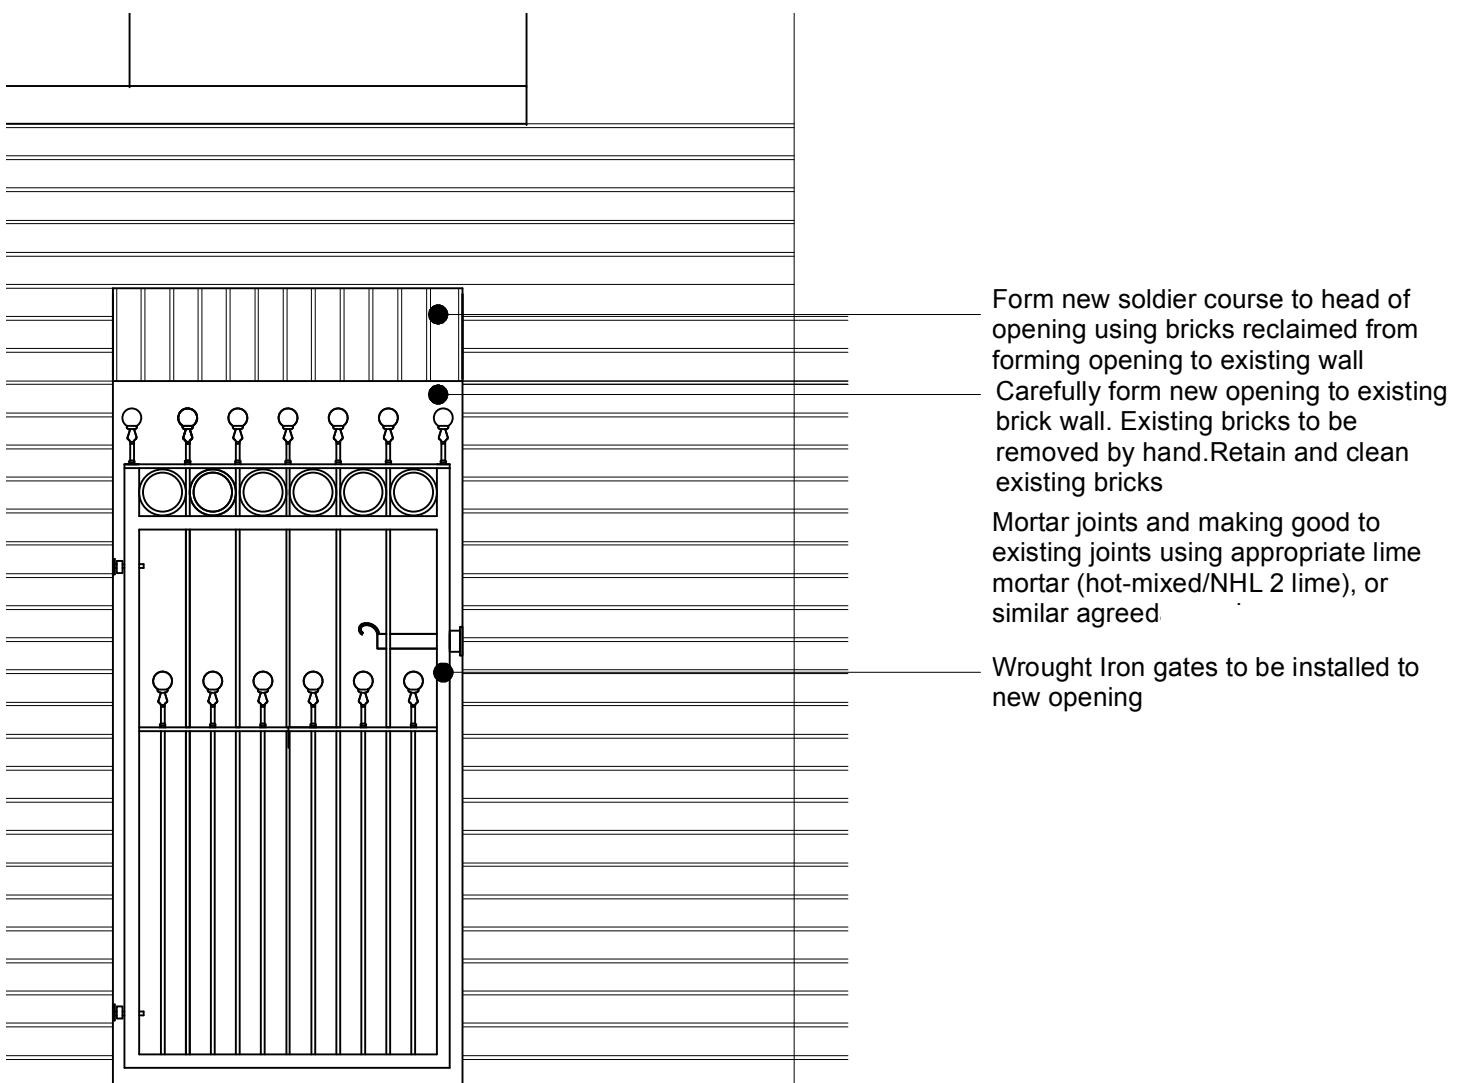

New Opening B

rev	description	Date	By
-----	-------------	------	----

Date:
January 2023

Drawing No:

22139/P/04

Project:
**15 The Grove
Manchester**

Drawing:

Detail GAtE Design

SCALE 1:20

**leighton
architects**

21 chandos Road
Manchester M21 0ss
Tel/ 07747111159
www.leightonarchitects.com