



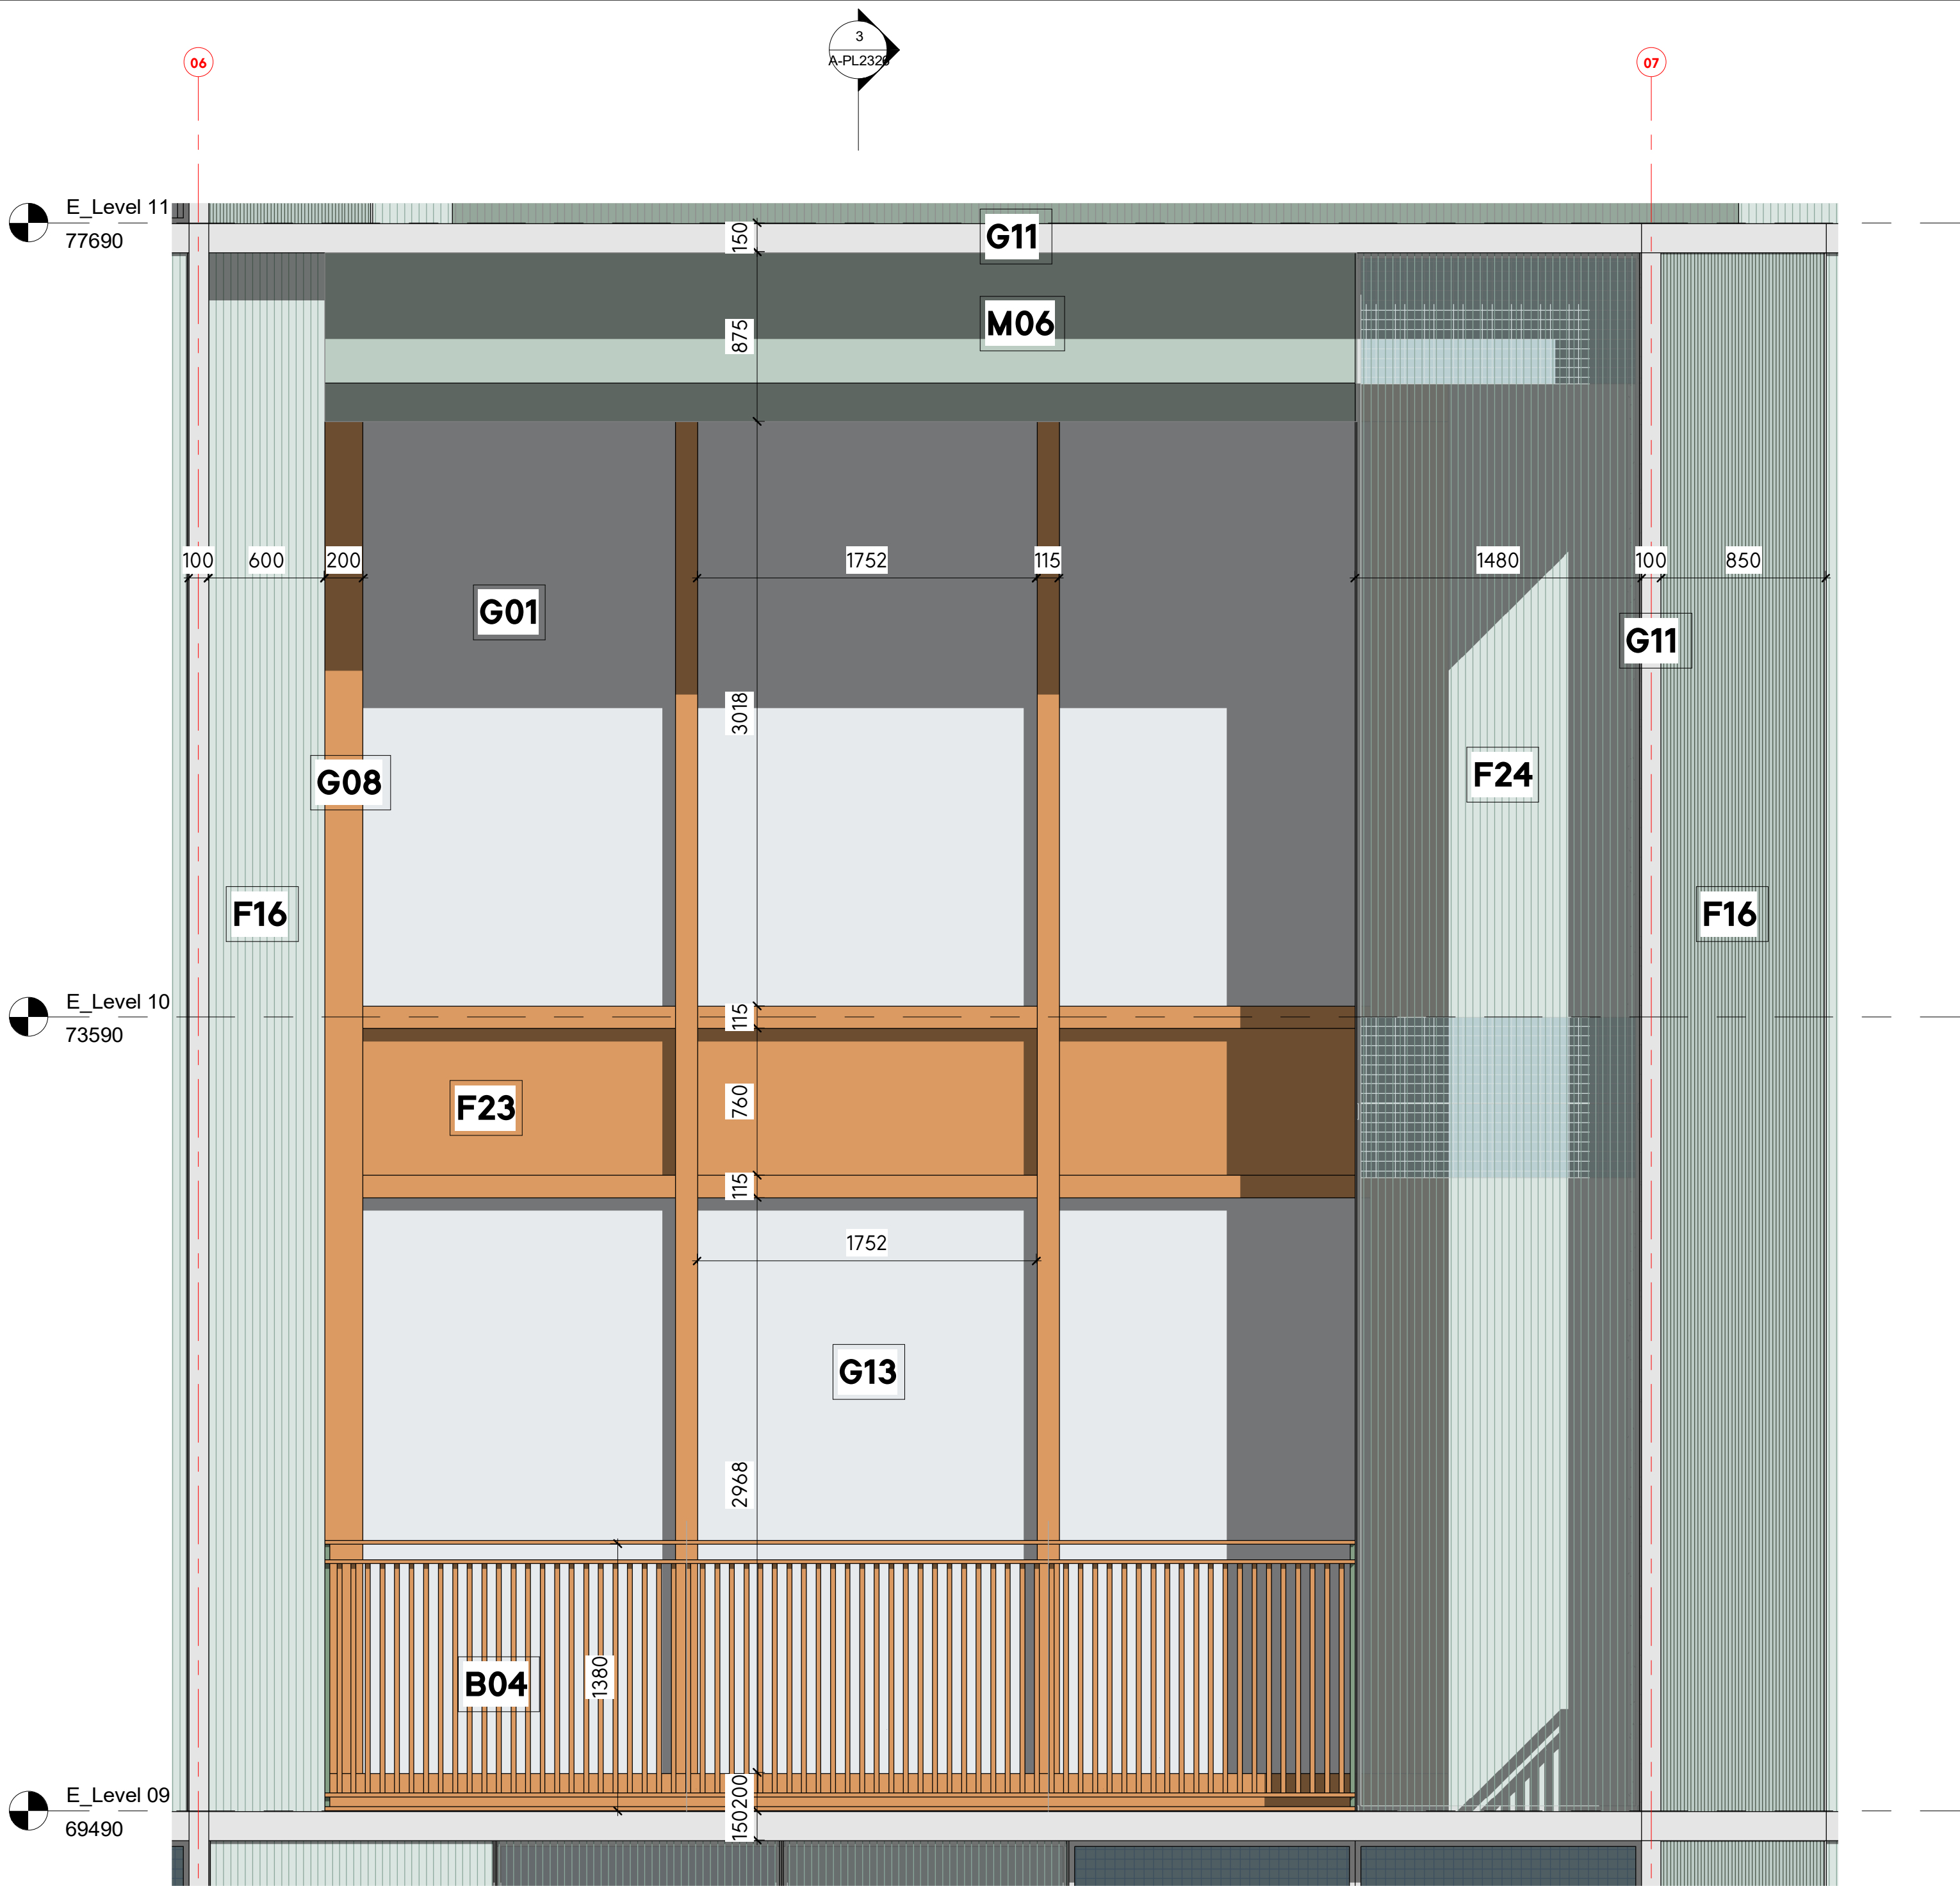


Bay Study_Inset Window_West Facade

1: 25

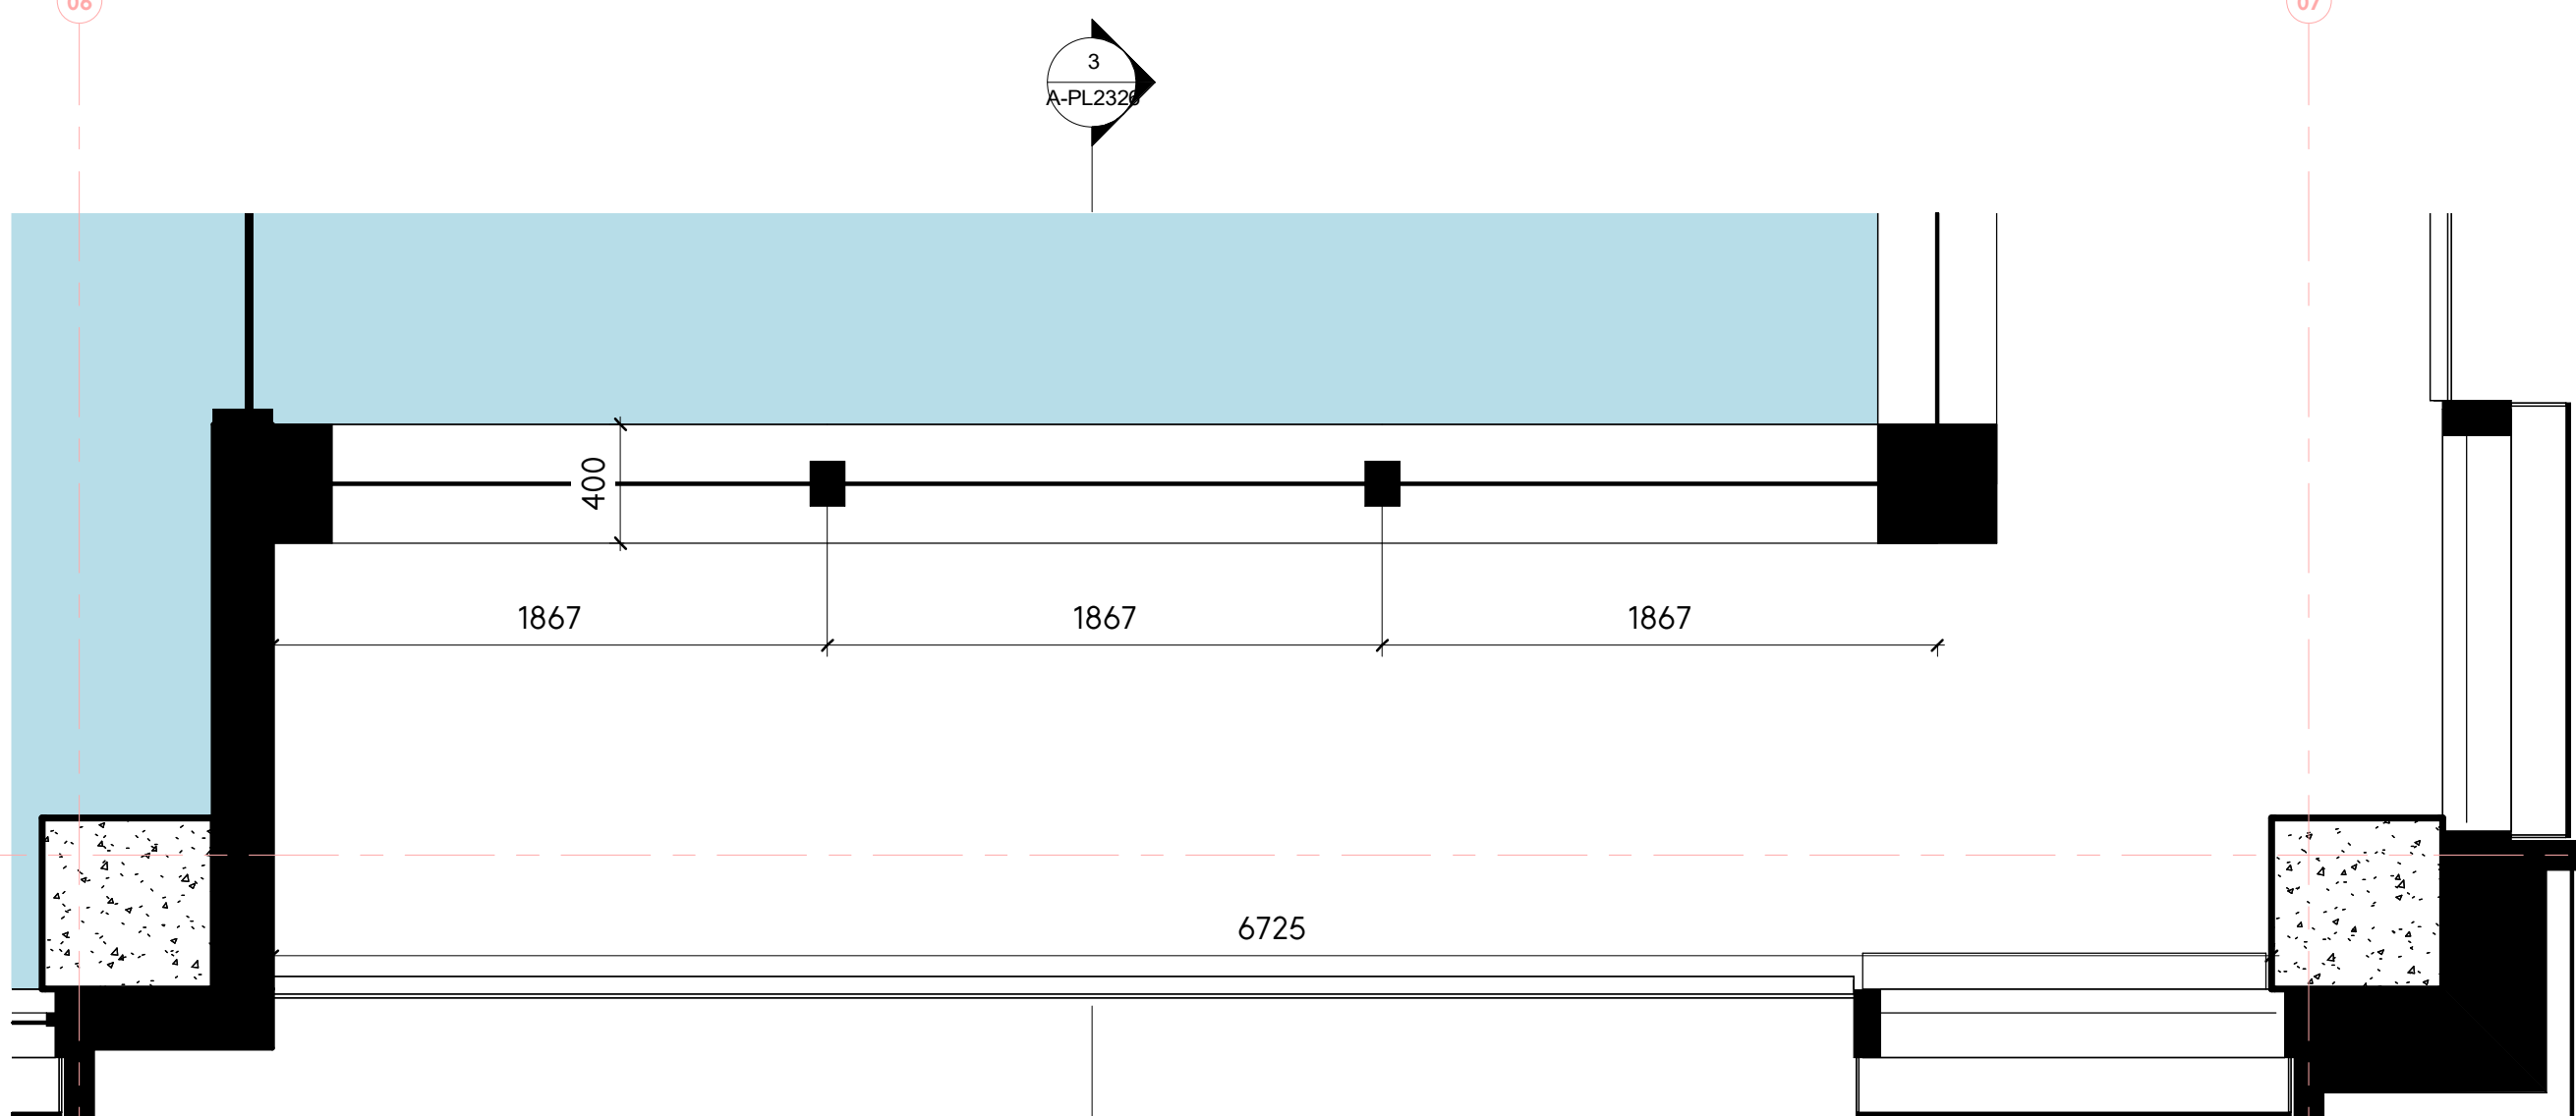

Inset Window_Plan_Level 09

1: 25

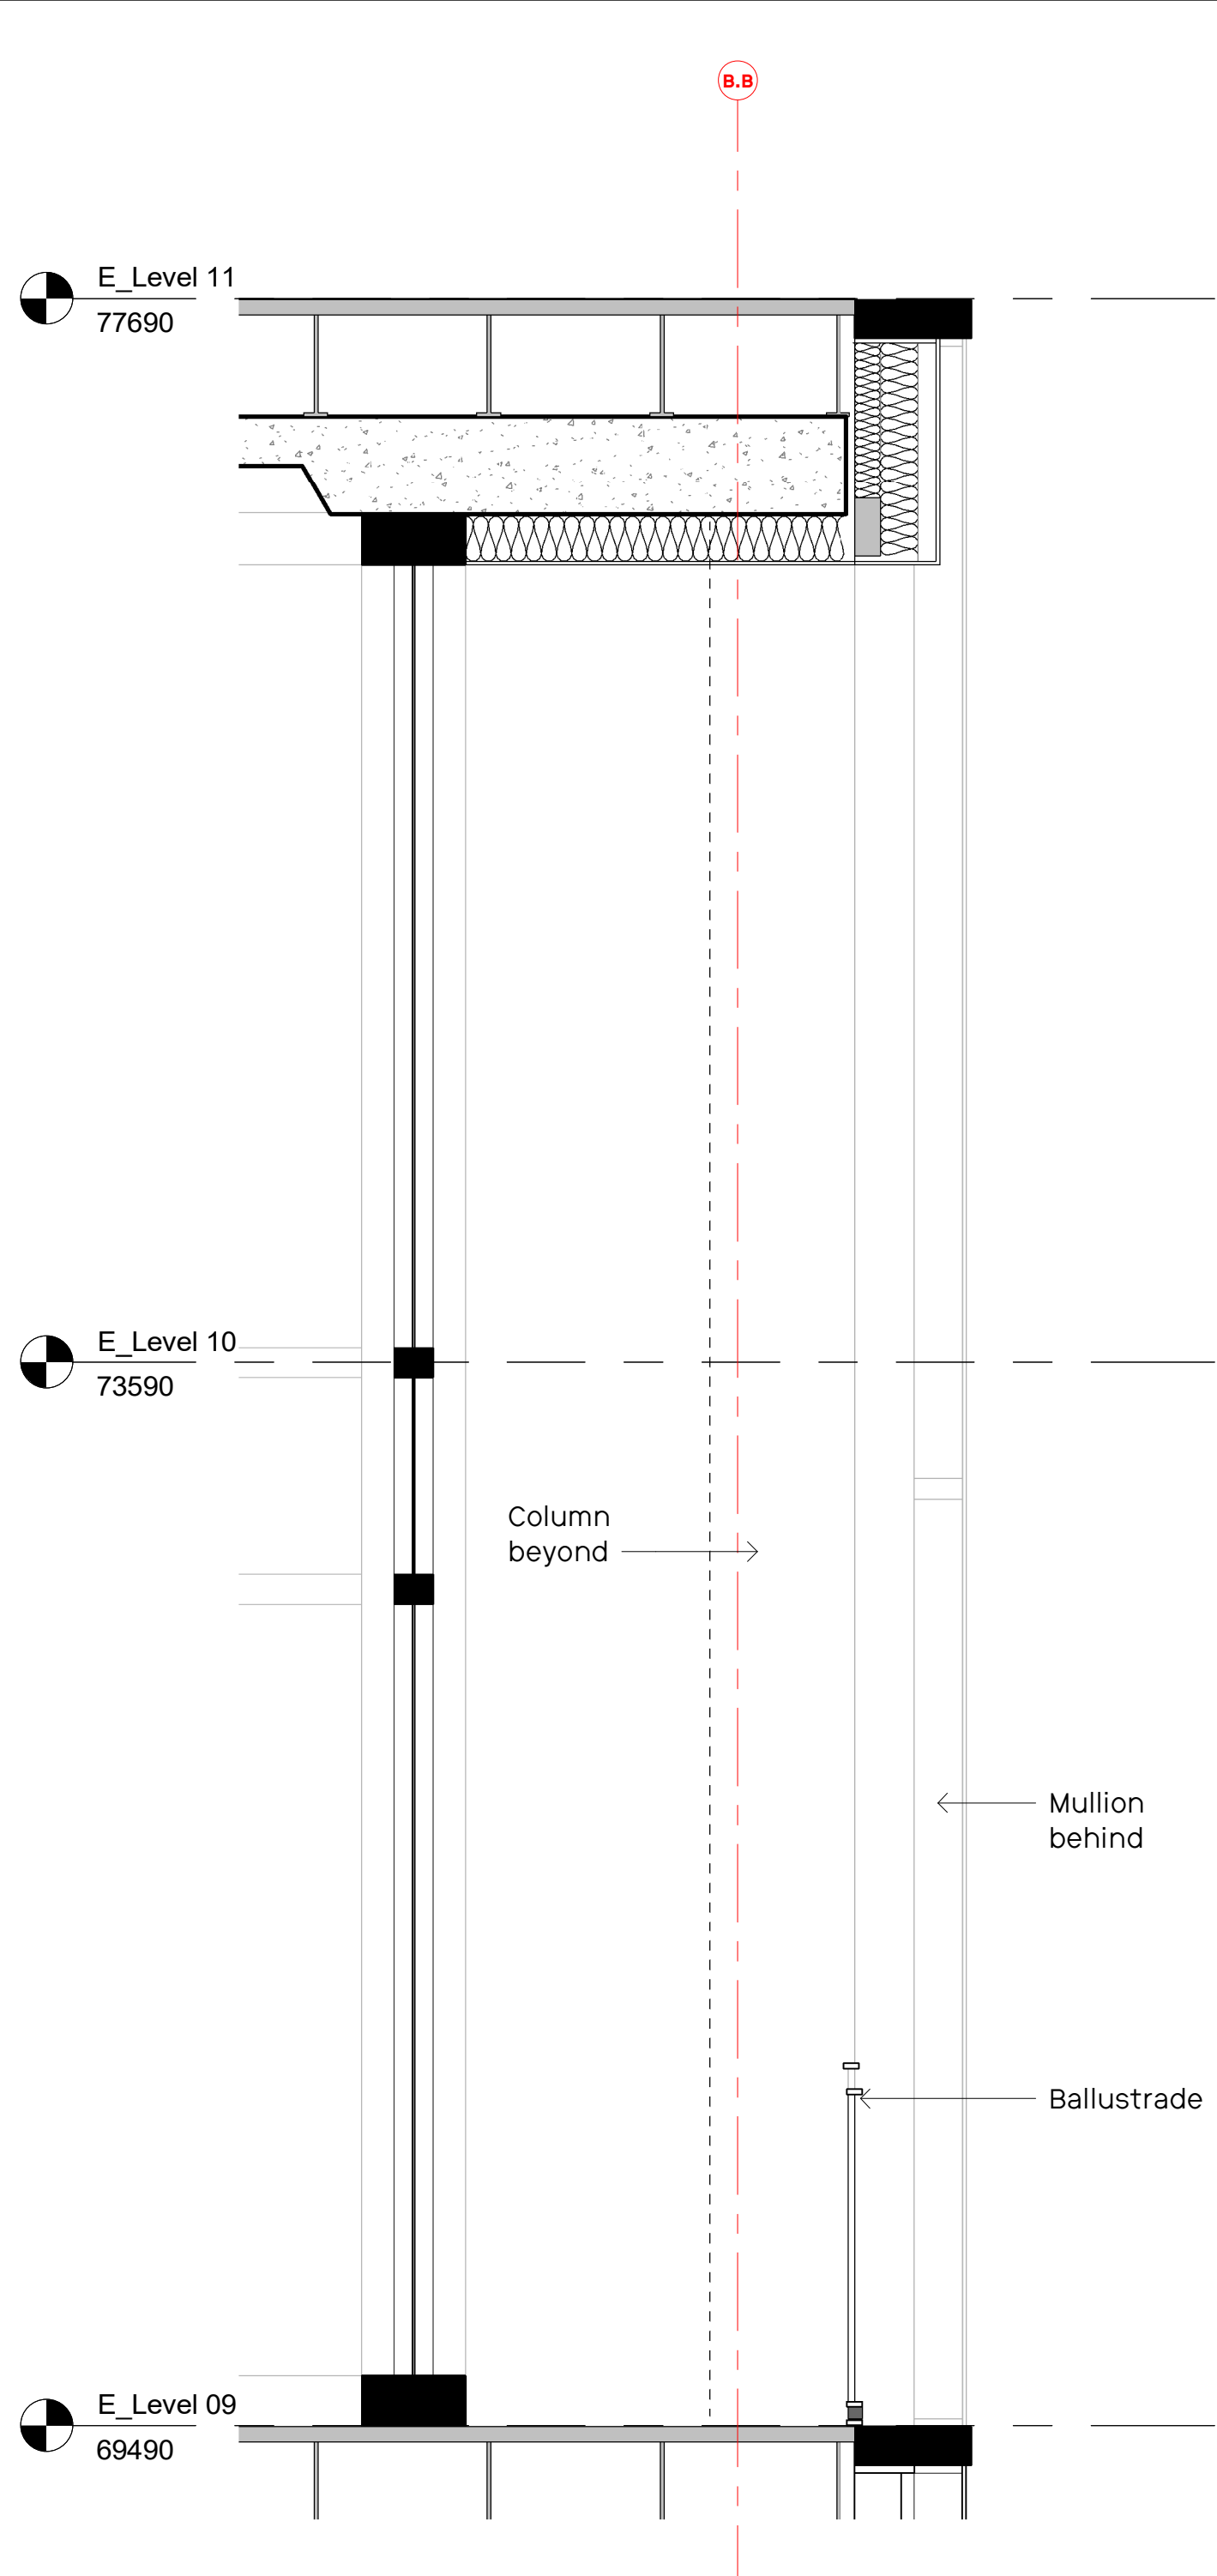

3_Inset Window_Section

1: 25

General Notes

No implied licence exists. This drawing should not be used to calculate areas for the purposes of valuation.
Do not scale this drawing for construction purposes. All dimensions to be checked on site by the contractor and such dimensions to be their responsibility.
All work must comply with relevant British Standards and Building Regulations requirements. Drawing errors and omissions to be reported to the architect.

Notes

Key

F16. Anodised aluminium screen, backfixed in front of insulated solid panel, perforated and corrugated - Tone 10 Green

F23. Anodised Aluminium Rainscreen Panel - Tone 14 Orange

F24. Perforated, corrugated, anodised aluminium screen, backfixed. Tone 12 Green

G01. Full Height Clear Glazing

G08. Aluminium Window Frame - Tone 13 Orange

G11. Aluminium Bay Frame - Tone 02 Light Grey

G13. Glazed Door in PPC Aluminium Frame - Tone 13 Orange

B04. Aluminium Railing - Tone 13 Orange


M06. RC Waffle Slab (behind) to St Eng. design and spec.

Note

Variation in the arrangement of panels will occur within the typical bays.



Key Plan

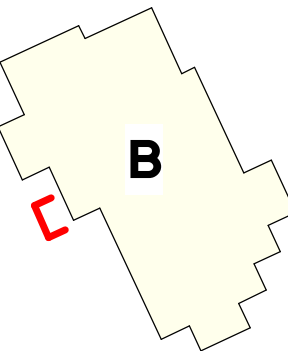

PLANNING

Project No. 0412

Project Name

Albert Bridge House

Drawing Title

Building B_Inset Window Bay Study

Client Oval Real Estate

Scale 1: 25

Date 29/11/22

Drawn by EW

Checked by SEW

Rev	Date	Reason	Chk
0	29/11/22	Issue for Planning	SEW

Drawing Number	Rev
0412-SEW-BB-ZZ-DR-A-PL2326	0