

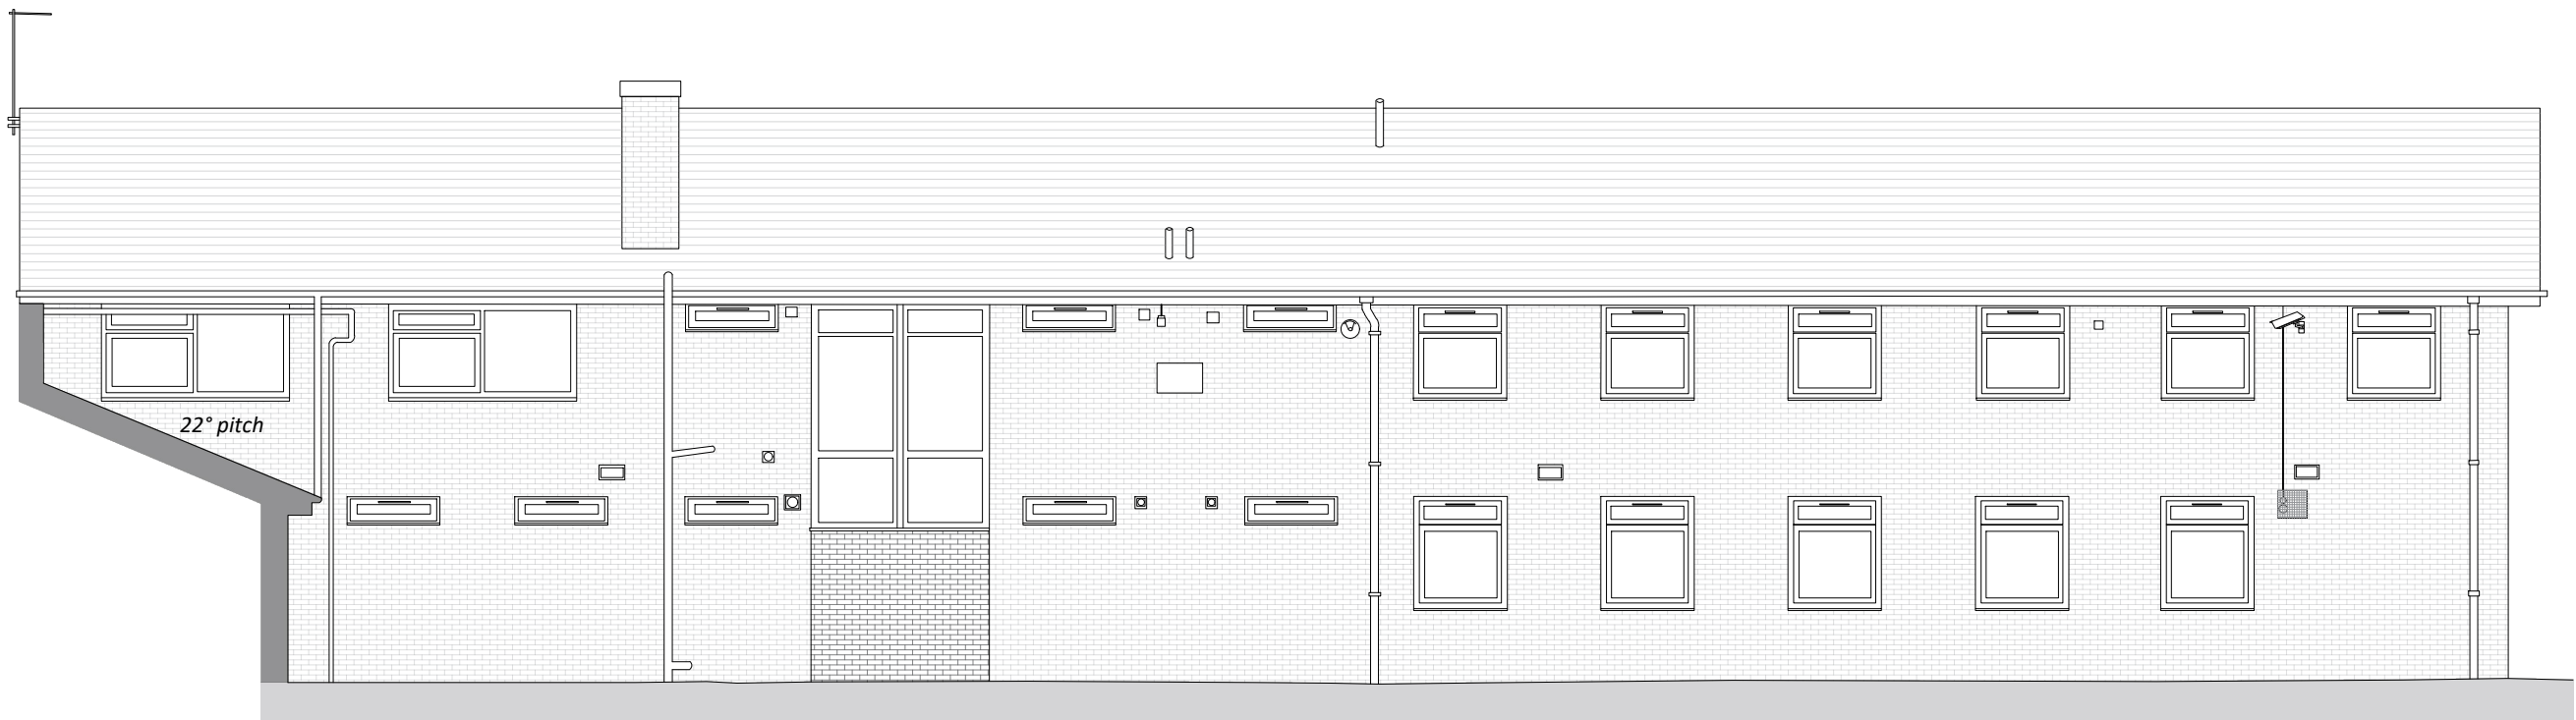



Notes:

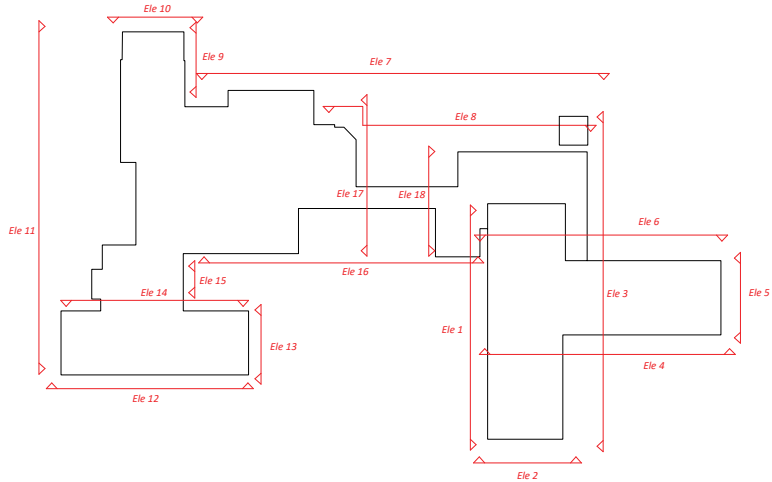


Elevation 1

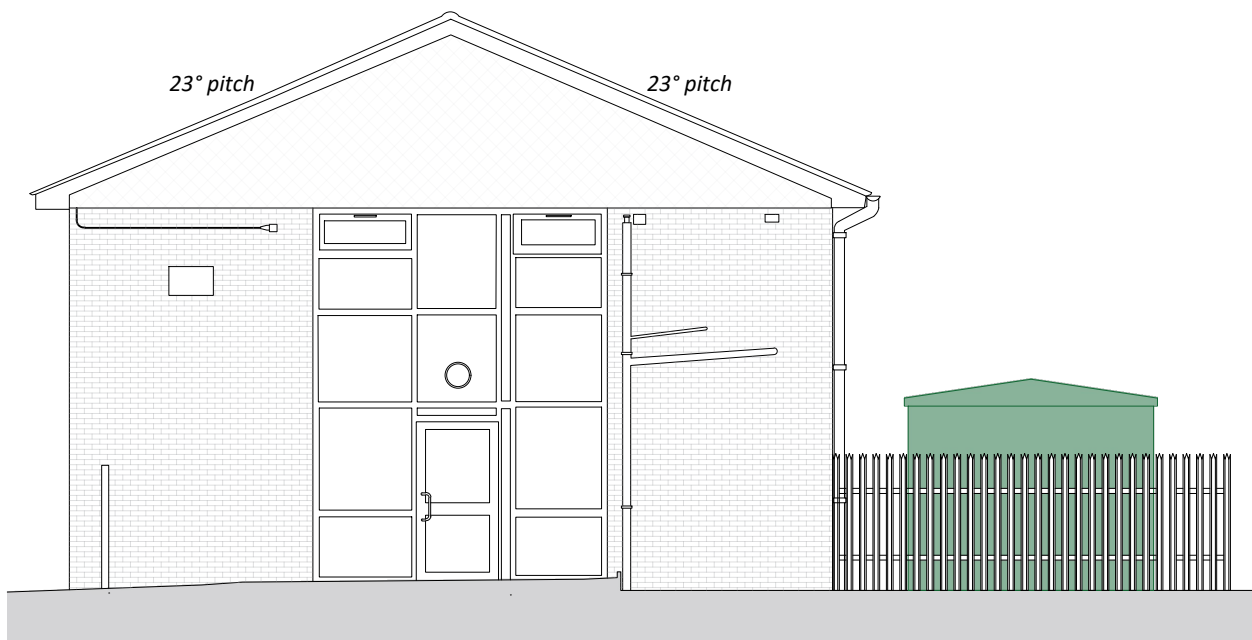


Elevation 2

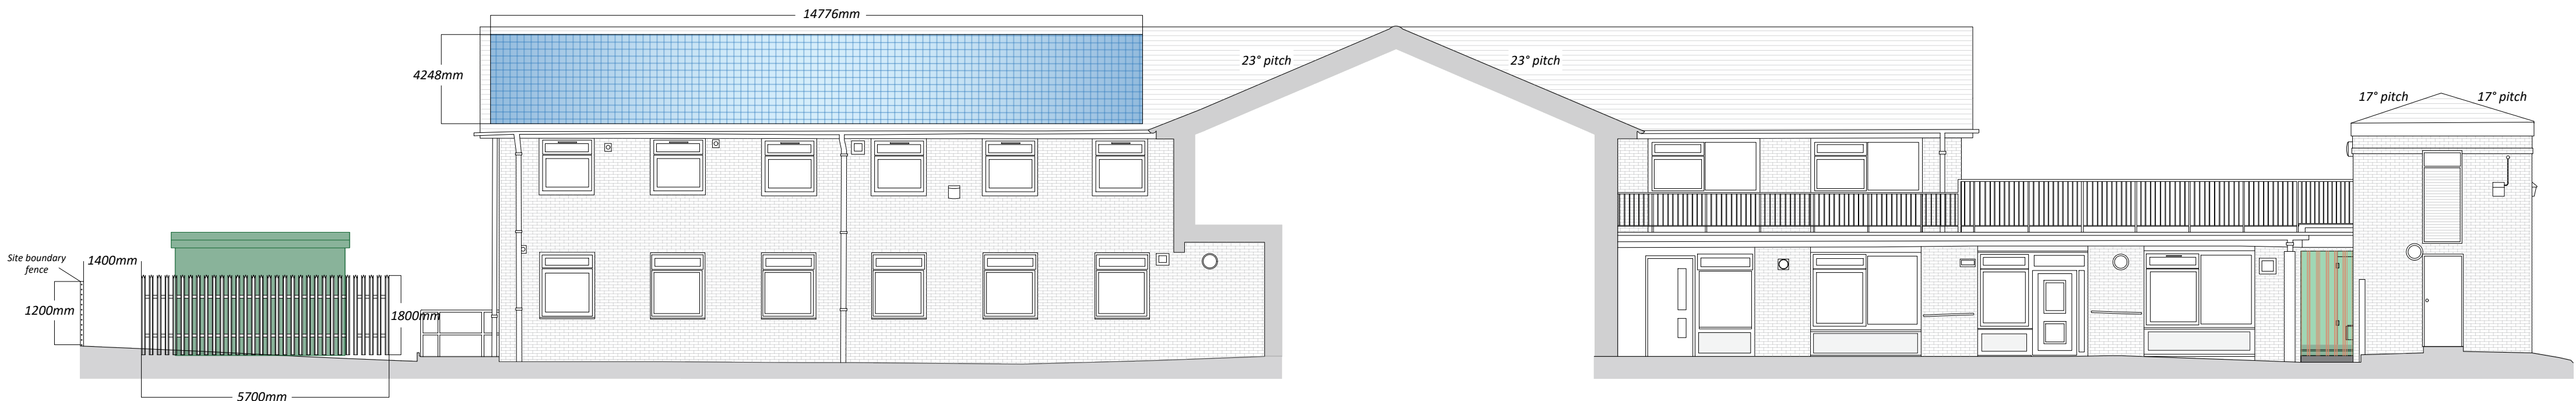

Elevation 3

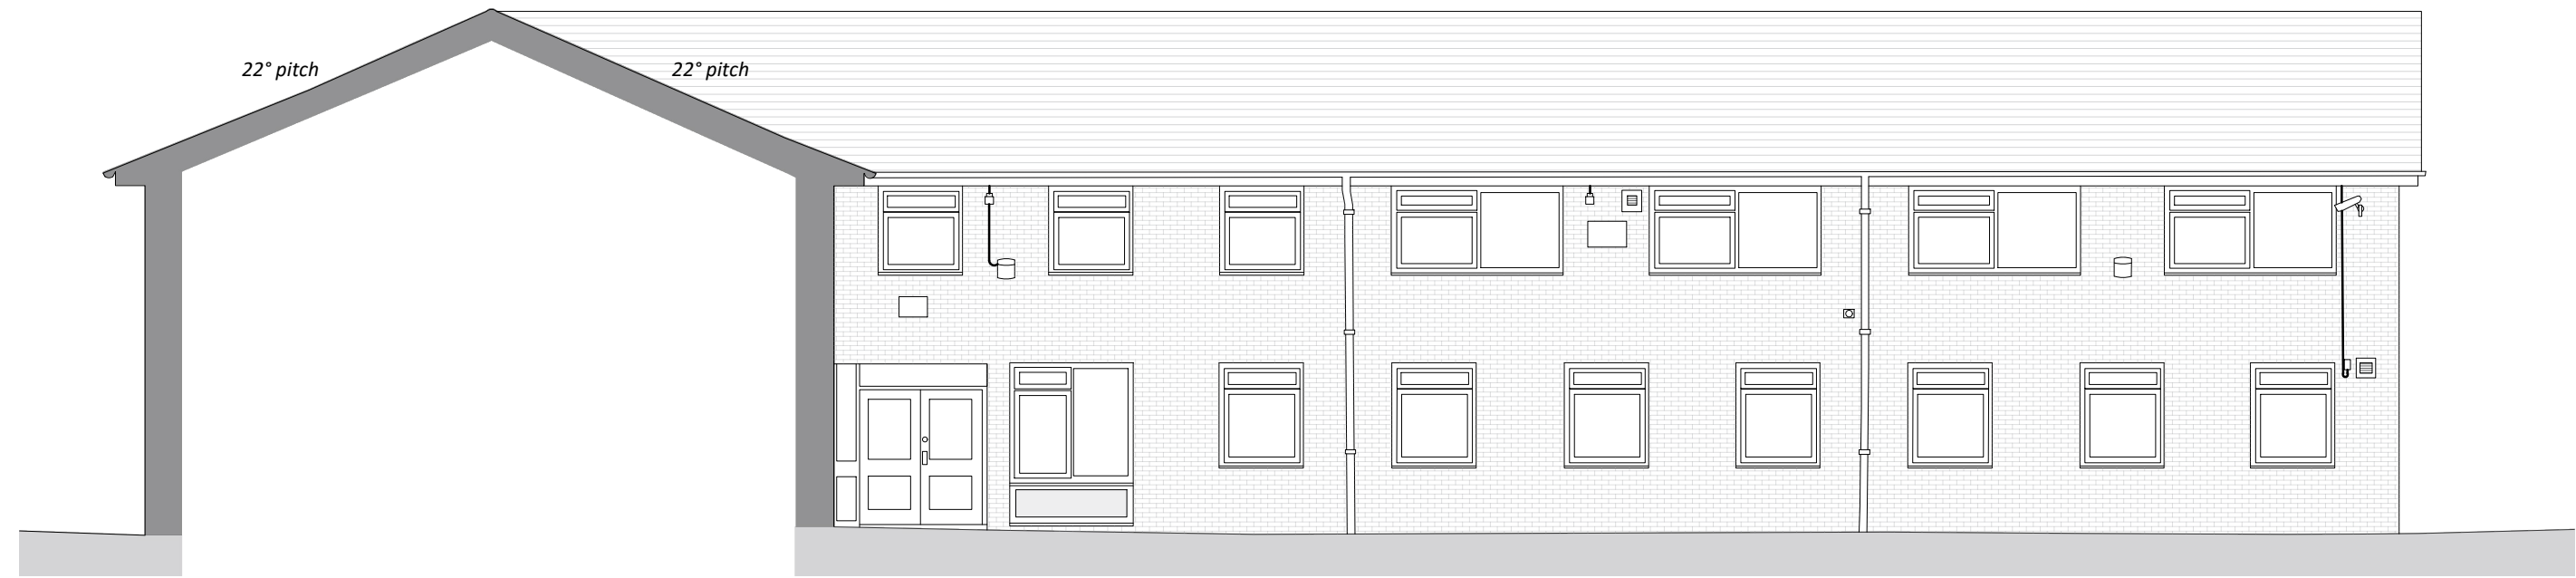

Elevation 4

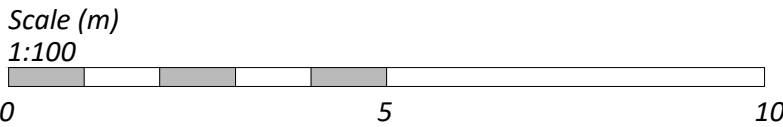

Copyright: All rights reserved. This drawing must not be reproduced without permission from AA Projects Ltd. Do not scale off this drawing. All dimensions are to be checked on site by contractor / sub contractor. Any discrepancies to be reported to AA Projects Ltd.

Rev	Date	Revision notes	By	Check
-----	------	----------------	----	-------

Client Equans MCC		Drawing Title Hall Lane Resource Proposed Elevations 1 - 4	
Project Title PSDS Hall Lane Resource Centre		Drawn LK	Date 11/22
		Checked	Date 11/22
DWG No.	19972-HLC-204	Scale	1:100
		Revision	