



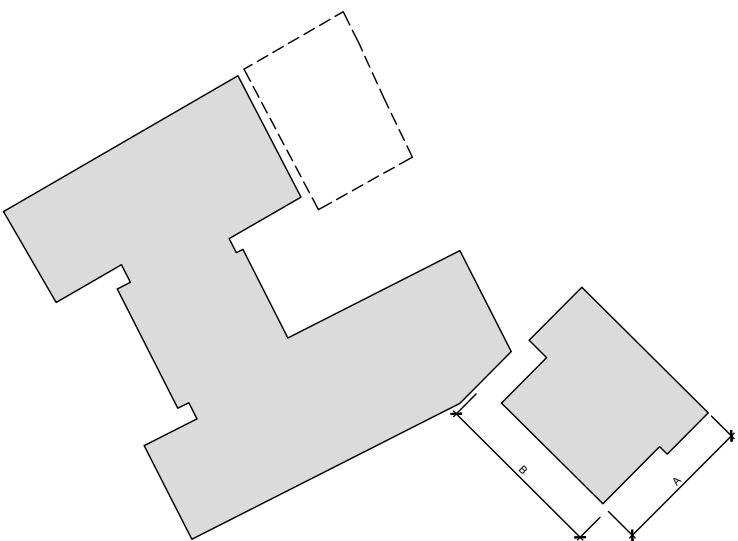

ELEVATION A

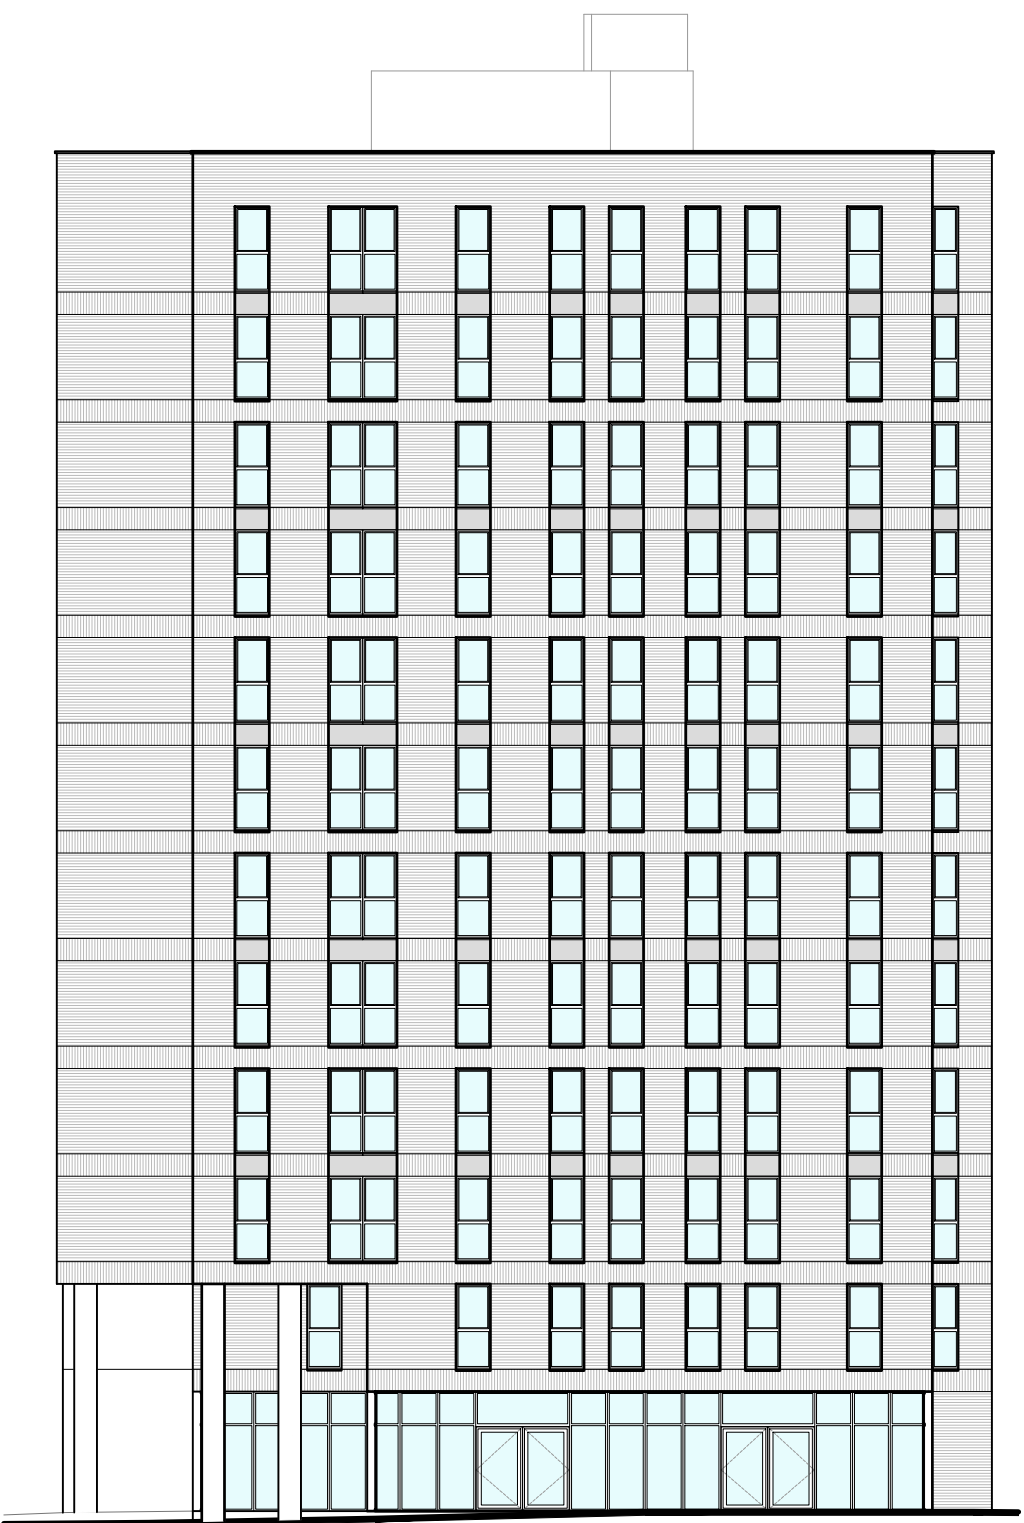

ELEVATION B

KEY:

- BRICK BLEND
- STACK BONDED
- ANODISED METAL PANEL/ WINDOW FRAME
- BRICK DETAIL

P04	PLANNING AMENDMENT	EB	CJG	17.05.23
rev	description	drawn	auth	date

DO NOT SCALE OFF THIS DRAWING © LEACH RHODES WALKER 2001

LeachRhodesWalker
Architects

info@lrw.co.uk | www.lrw.co.uk
H.Q. 50 Dearnans Place Manchester M3 5LH
Manchester London
+44 (0)161 833 0211 +44 (0)207 993 1363

CLIENT AXIS-RE / MARCO LIVING			
PROJECT 1NQ BLOCK 1 & 2, MANCHESTER			
DOCUMENT NAME 8198-LRW-ZZ-ZZ-DR-A-00-227			
DESCRIPTION BLOCK 2 ELEVATION A&B			
REVISION P04	SCALE 1:200@ A2		
LRW PROJECT No. 8198	DATE CREATED 23.11.22	CREATED BY TT	AUTHORISED BY CJG
PURPOSE OF ISSUE PLANNING ● BUILDING REG ● TENDER ○ PRELIM COMMENT ○ APPROVAL ○ CONSTRUCTION ○			