



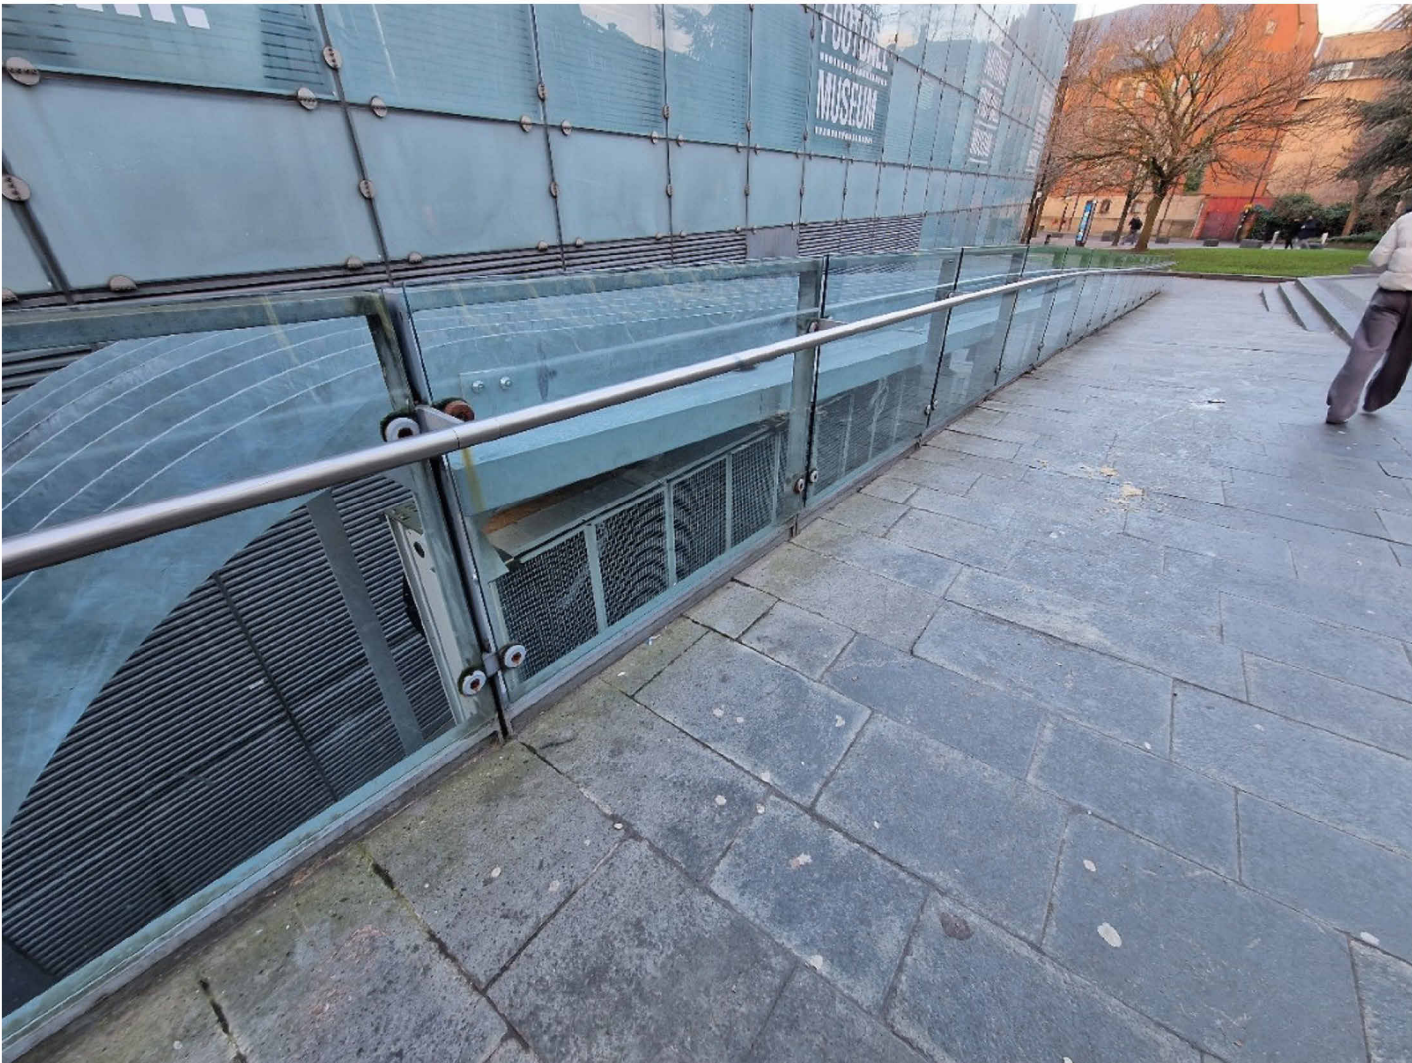

Existing enclosure

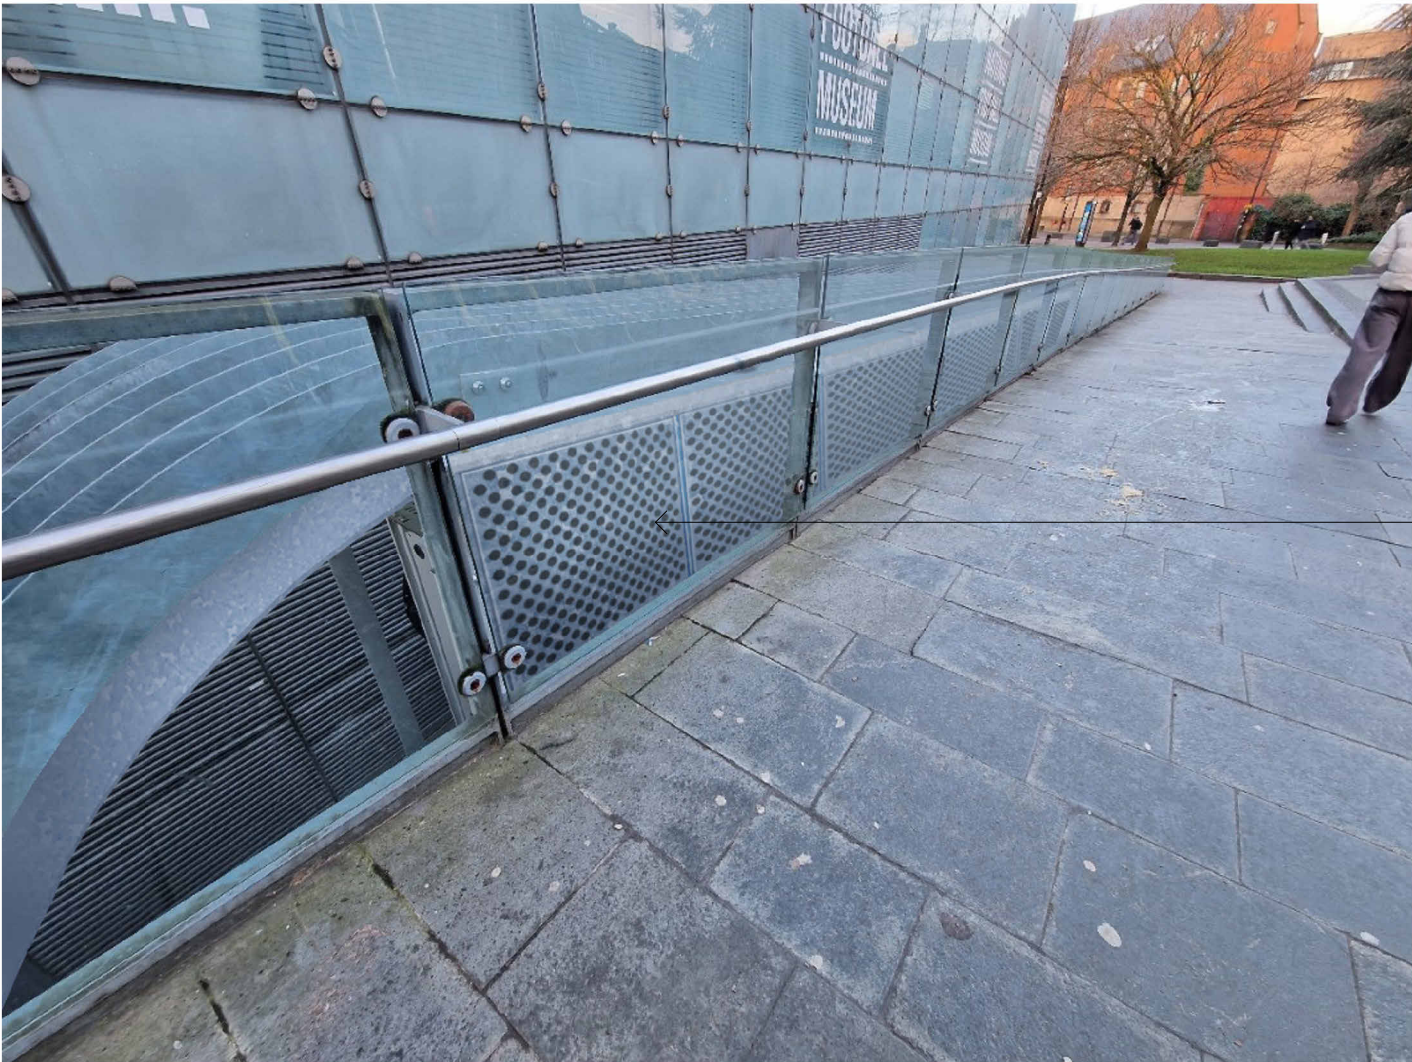

Galvanised perforated liner panels fitted to side of enclosure to screen heat rejection units

Proposed enclosure

© Bowker Sadler Partnership Limited

■ This drawing is the subject of copyright which vests in Bowker Sadler Partnership Limited. It is an infringement of copyright to reproduce this drawing, by whatever means, including electronic, without the express written consent of Bowker Sadler Partnership Limited which reserves all its rights. Bowker Sadler Partnership Limited asserts its rights to be identified as the author of this design

■ Drawing not to be scaled

■ Report Errors and Omissions to the Architect.

■ Check all dimensions on site

■ Drawing to be read in conjunction with the Health and Safety Plan and all relevant Risk Assessments

Rev.	Date	Drn.	Chkd.
------	------	------	-------

BOWKER SADLER ARCHITECTURE

Hatherlow House | Hatherlow | Romiley | Stockport | SK6 3DY
0161 4067333 office@bowker-sadler.co.uk www.bowker-sadler.co.uk

Project
Installation of Heat Rejection
Units at the National Football
Museum (Urbis)

Client
Conlon Construction Ltd.

Drawing
Proposed Enclosure
Visualisation - 02

Scale	Sheet Size	Drawn	Checked	Date
	@ A3	KS	DL	01/02/23
Project No.	Originator	Zone	Level	Form Discipline Number Revision
21-023 -				1101
Status				