


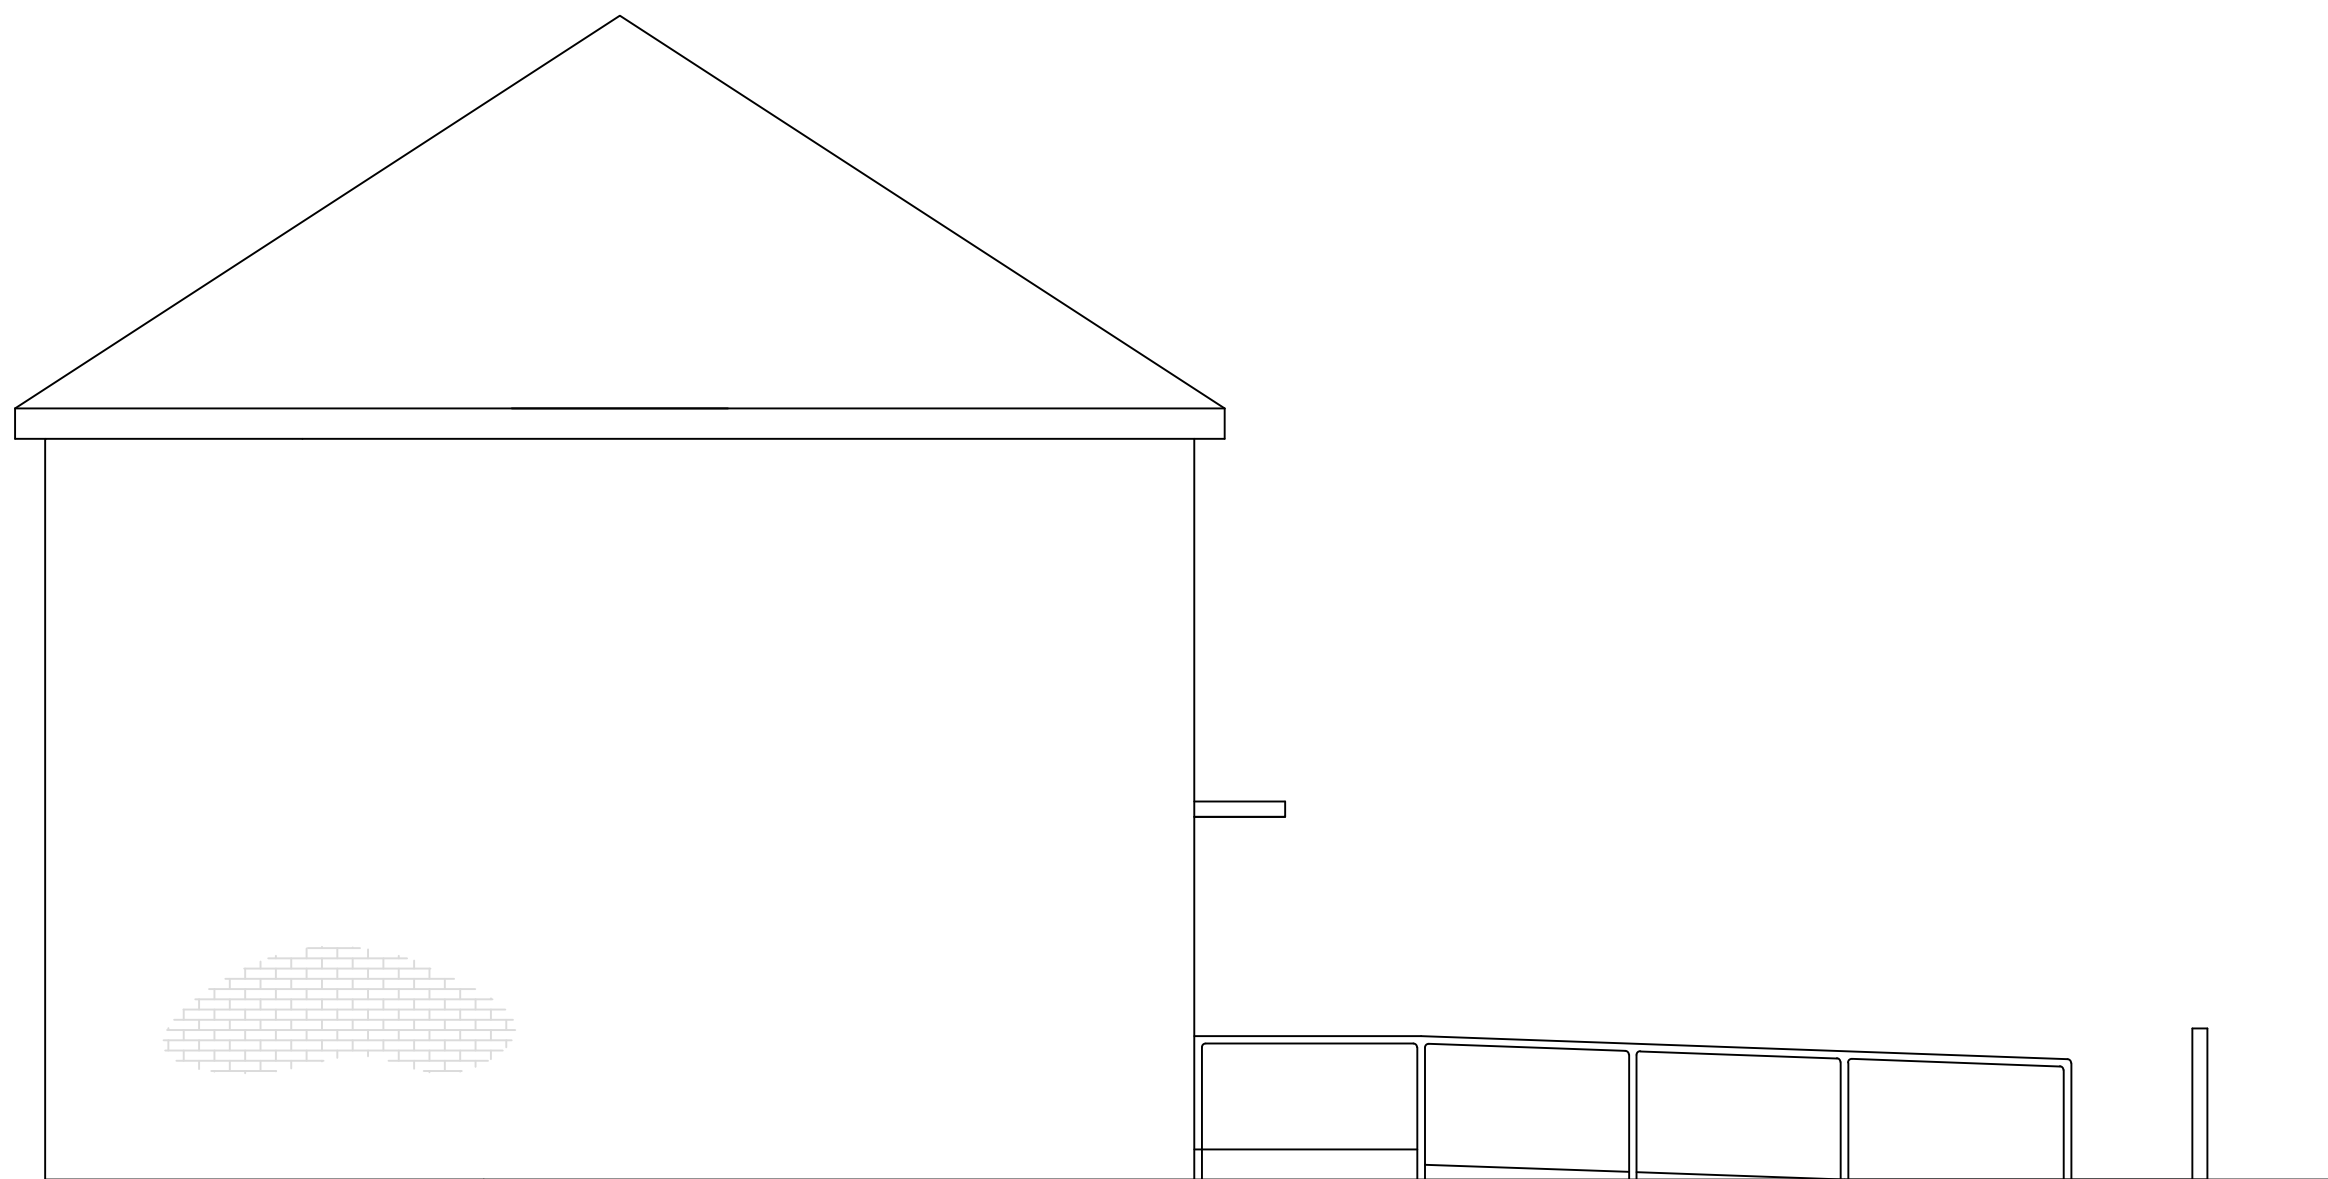

Proposed Side Elevation (from No. 6)