





North Bay Elevation

1 : 50

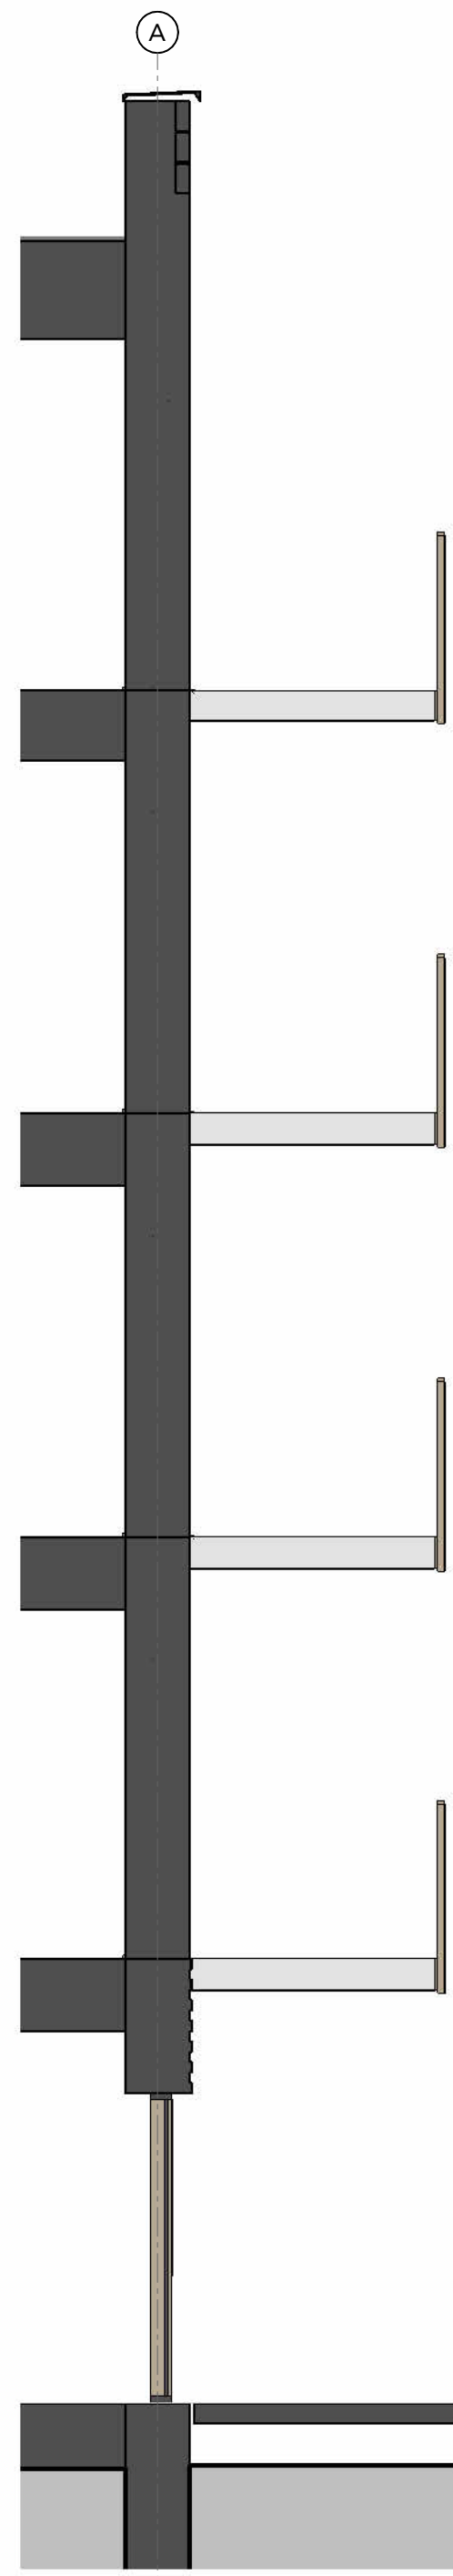

North Bay Section

1 : 50

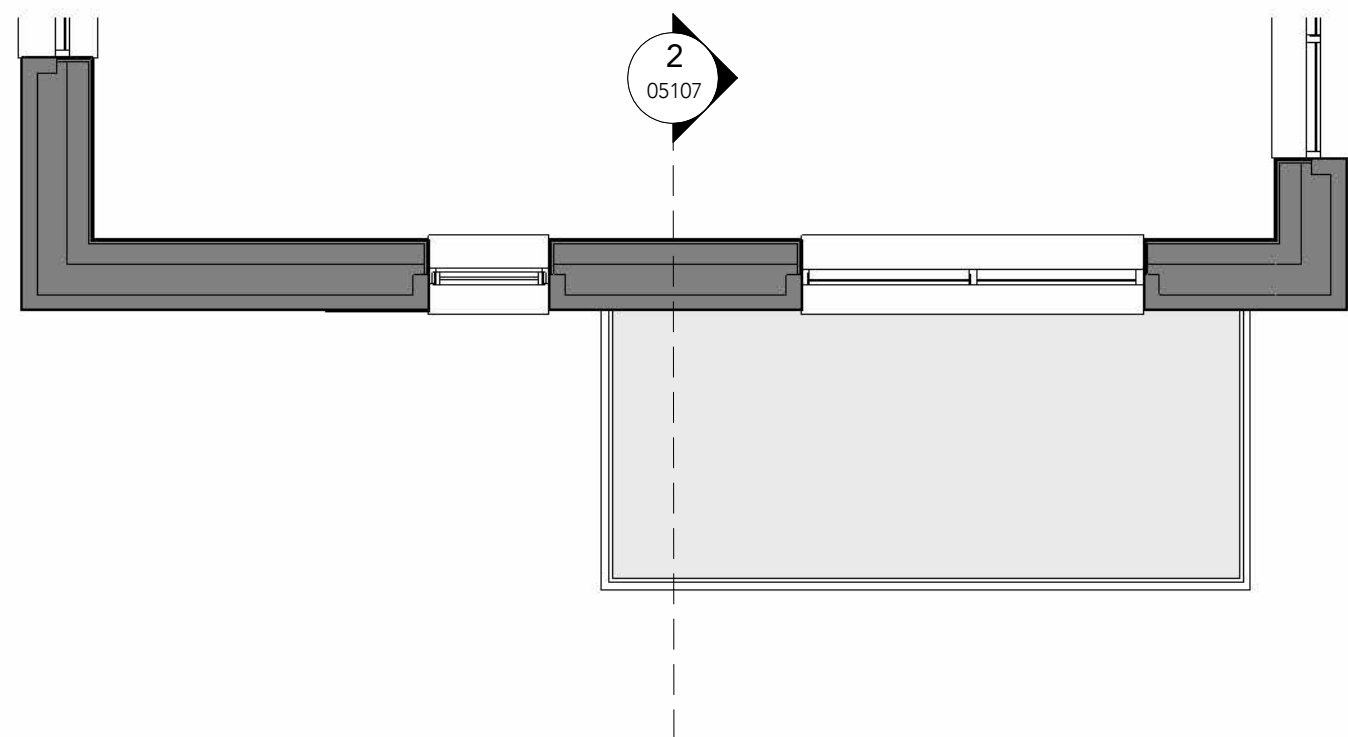

First Floor Bay Study - North Bay Gable


1 : 50



Note:
Do Not Scale from this drawing.
Dimensions are to be checked on site.
If in doubt please ask.

Material Key

- 01 Buff facing brick
- 02 Black contrast facing brick banding (alternating course)
- 03 Soldier coursing banding (3no in total)
- 04 Columns and beams to deck access walkways
- 05 Aluminium windows (RAL TBC)
- 06 Curtain walling (RAL TBC)
- 07 Projecting balcony with flat bar railings (RAL TBC)
- 08 Aluminium panel with horizontal joint (RAL TBC)
- 09 Living Wall Panel
- 10 Composite Entrance Doors - PAS 24
- 11 Aluminium panels to entrance (RAL TBC)
- 12 Glazed entrance door (RAL TBC)

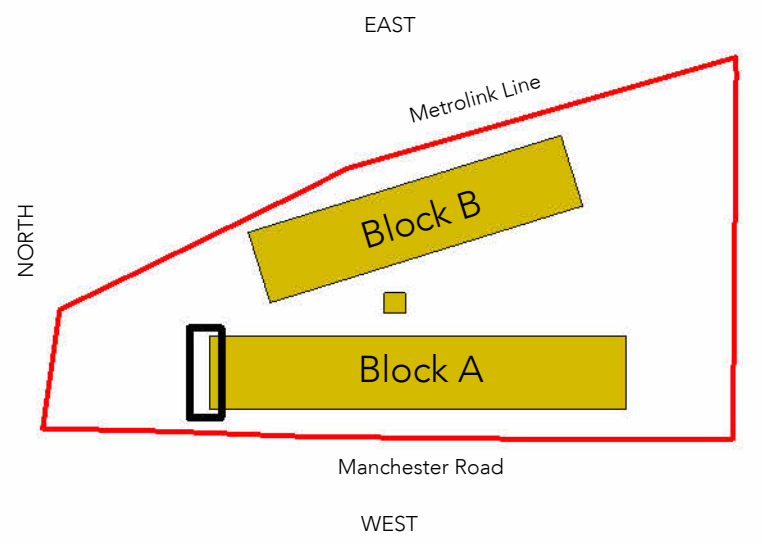

P01 31/03/23 Drawings issued for Planning Submission

Rev Date Intls Details

© The moral rights of the author are hereby asserted.
This drawing and design is the sole property of Buttress Ltd and must not be reproduced without permission.
Buttress Ltd is Registered in England and Wales: 330373



Buttress

41 Bengal Street
Manchester
M4 6AF

Clockwise, Yorkshire House
Greek Street, Leeds
LS1 5SH

T 0161 236 3303 0113 539 7965
E contact@buttress.net
W www.buttress.net

Project Title Chorlton Baths Happi
Client Rowlinson Construction, MSV Housing
Location Manchester Road, Chorlton, Manchester

Drawing ref Proposed Bay Study - Gable Facade

Date 31/03/2023 18:23:25 Scale As indicated

Checker DC Size A1

Job No: 9136 Status S0 Initial Status

Project Origin Volume Level Type Role Number Rev

CHOBABUTZZZDR05107P01

0.5 0 0.5 1 1.5 2 2.5 m
SCALE 1:50