

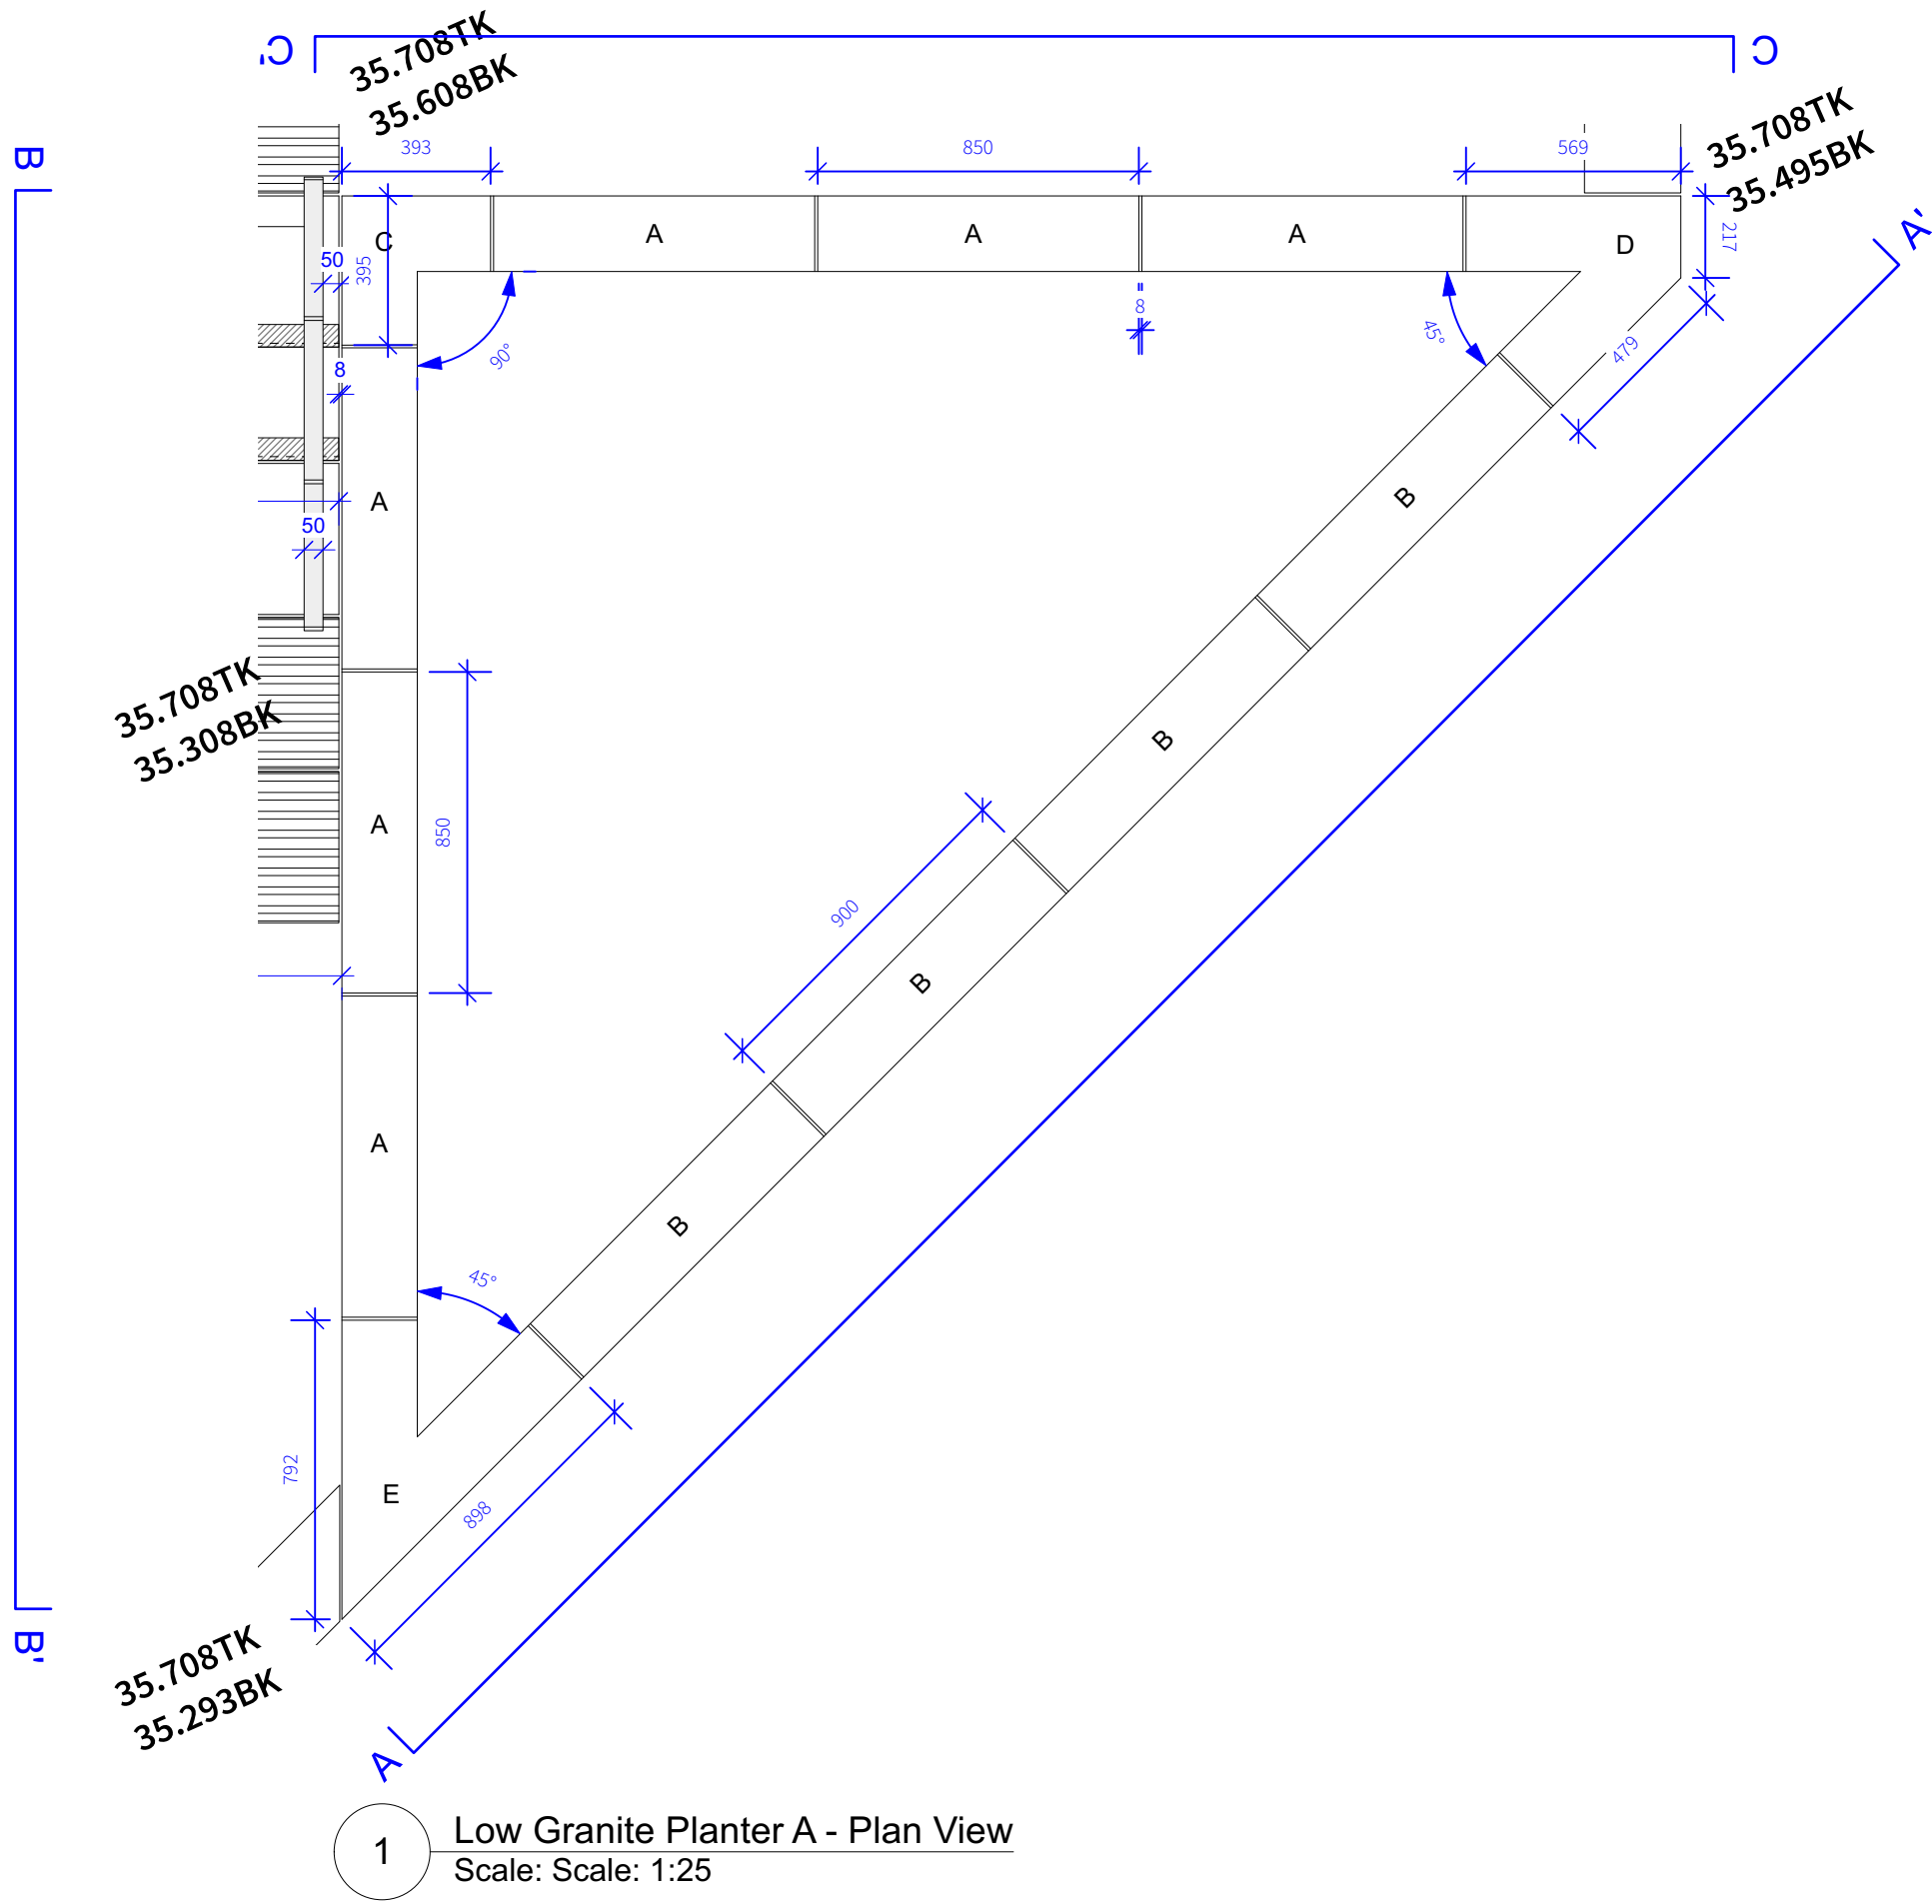
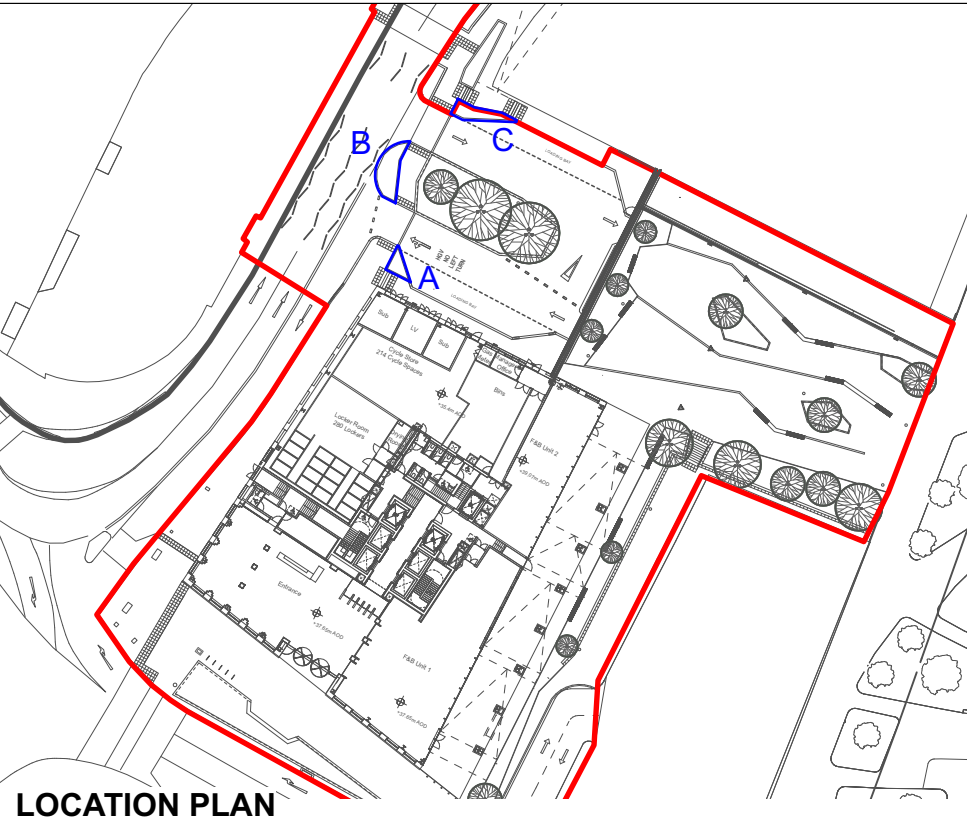
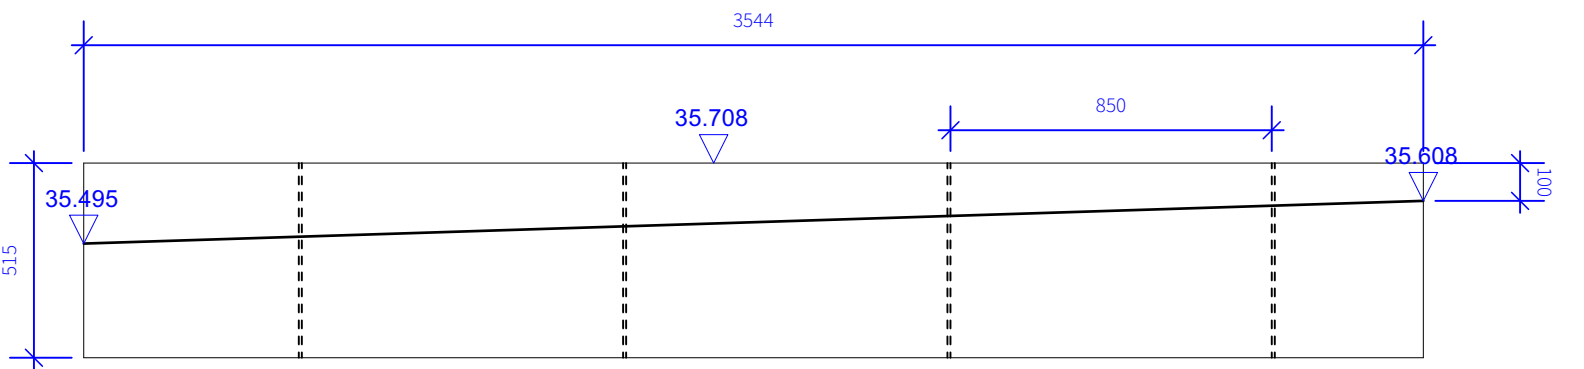


DESIGN INTENT ONLY - SUBMIT SHOP DRAWING FOR LANDSCAPE
ARCHITECT APPROVAL PRIOR TO FABRICATION

ALL JOINTS BETWEEN UNITS TO
BE 6MM. TO BE FILLED WITH
JOINTING MORTAR TO
ENGINEER'S SPECIFICATION

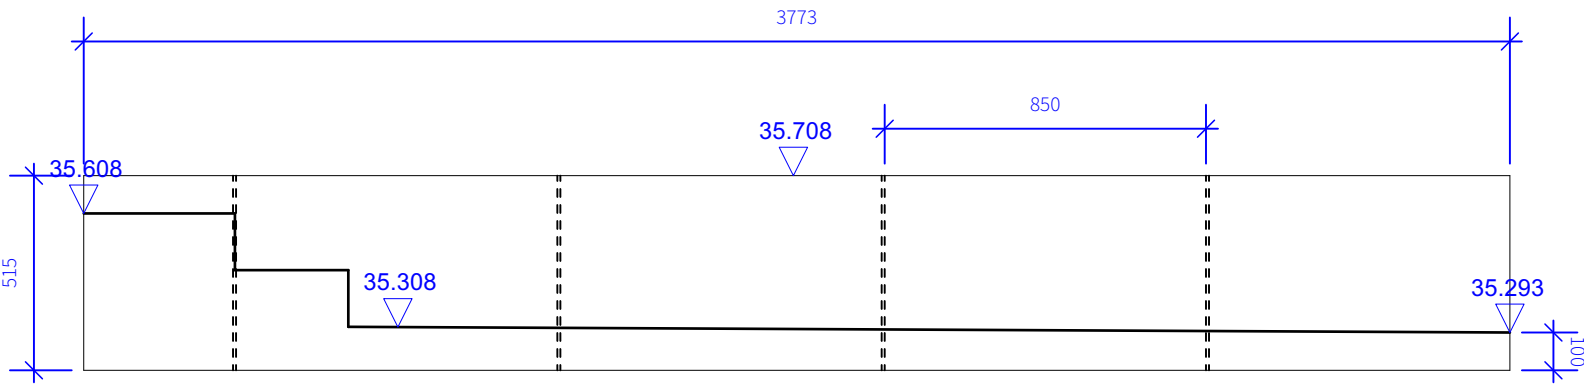

NOTE: ALL UNITS TO THIS ELEVATION
TO BE FLAMED ON ALL SIDES

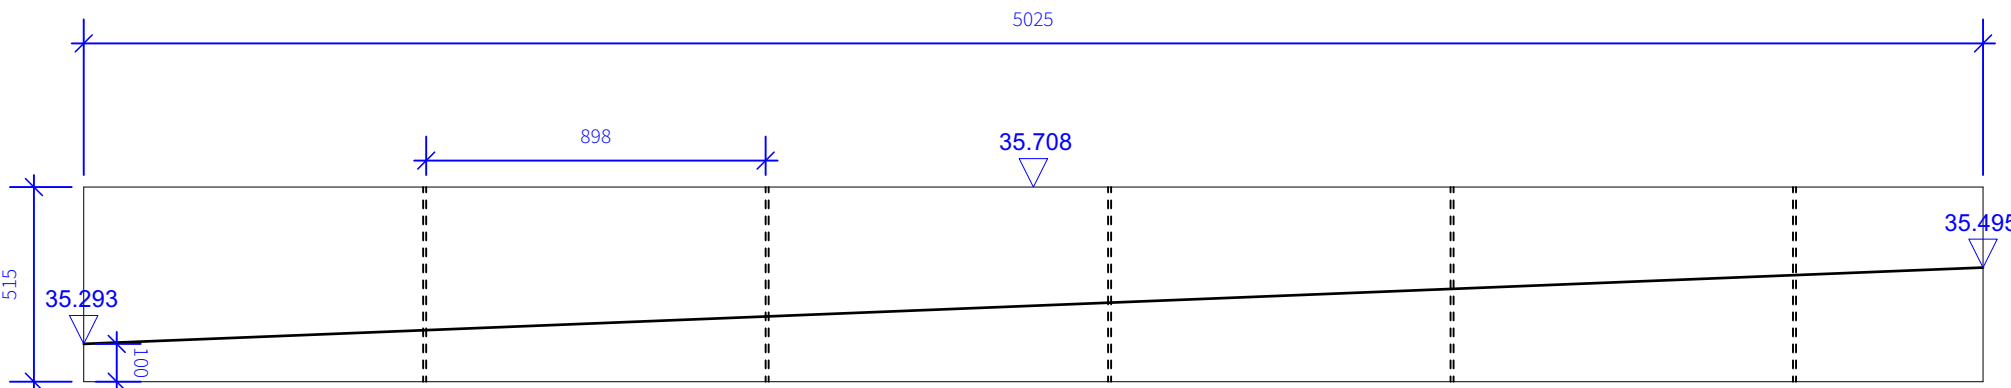

DESIGN INTENT ONLY
- refer to fabrication drawings

NOTE:
For all sub-surface and structurally
relevant elements refer to the engineers'
details and specification.
Don't scale from the drawing, engineers'
dimensions take precedence. Please
consult with us in case of
inconsistencies with engineers'
information.
Submit proposals and samples for all
surface materials for approval prior to
construction.

Revision	Date	Description	Drawn	Apprvd.
----------	------	-------------	-------	---------

Client MEPC

Project Noma, Plot P, Manchester

Drg Title Service Yard Low Planter A Detail

Created on 26.07.22
Created by TF
Approved by KR

Scale 1:20
Size A1
Workstage Stage 5

Drg No. NP4-PLA-04-XX-DR-L-5018
Suitability D4
Revision C01



Planit I.E. Limited
E: info@planit-ie.com W: planit-ie.com
MANCHESTER
2 Back Grafton St., Altrincham, WA14 1DY
T: 0161 928 9281
LONDON
Unit 6 Waterside, 44-48 Wharf Road, London, N1 7UX
T: 0207 253 5678
LIVERPOOL
No. 8 Princes Parade, Princes Dock, Liverpool, L3 1DL
T: 0151 705 6746



THIS DRAWING IS COPYRIGHT PROTECTED AND MAY
NOT BE REPRODUCED IN WHOLE OR PART WITHOUT
WRITTEN AUTHORITY FROM THE OWNER.

NOTES:
1. Do not scale from this drawing.
2. Always work to noted dimensions.
3. All dimensions are in millimetres unless otherwise stated.
4. All setting out, levels and dimensions to be agreed on site.
5. The dimensions of all materials must be checked on site before
being laid out.
6. This drawing must be read with the relevant specification clauses
and detail drawings.
7. Order of construction and setting out to be agreed on site.