

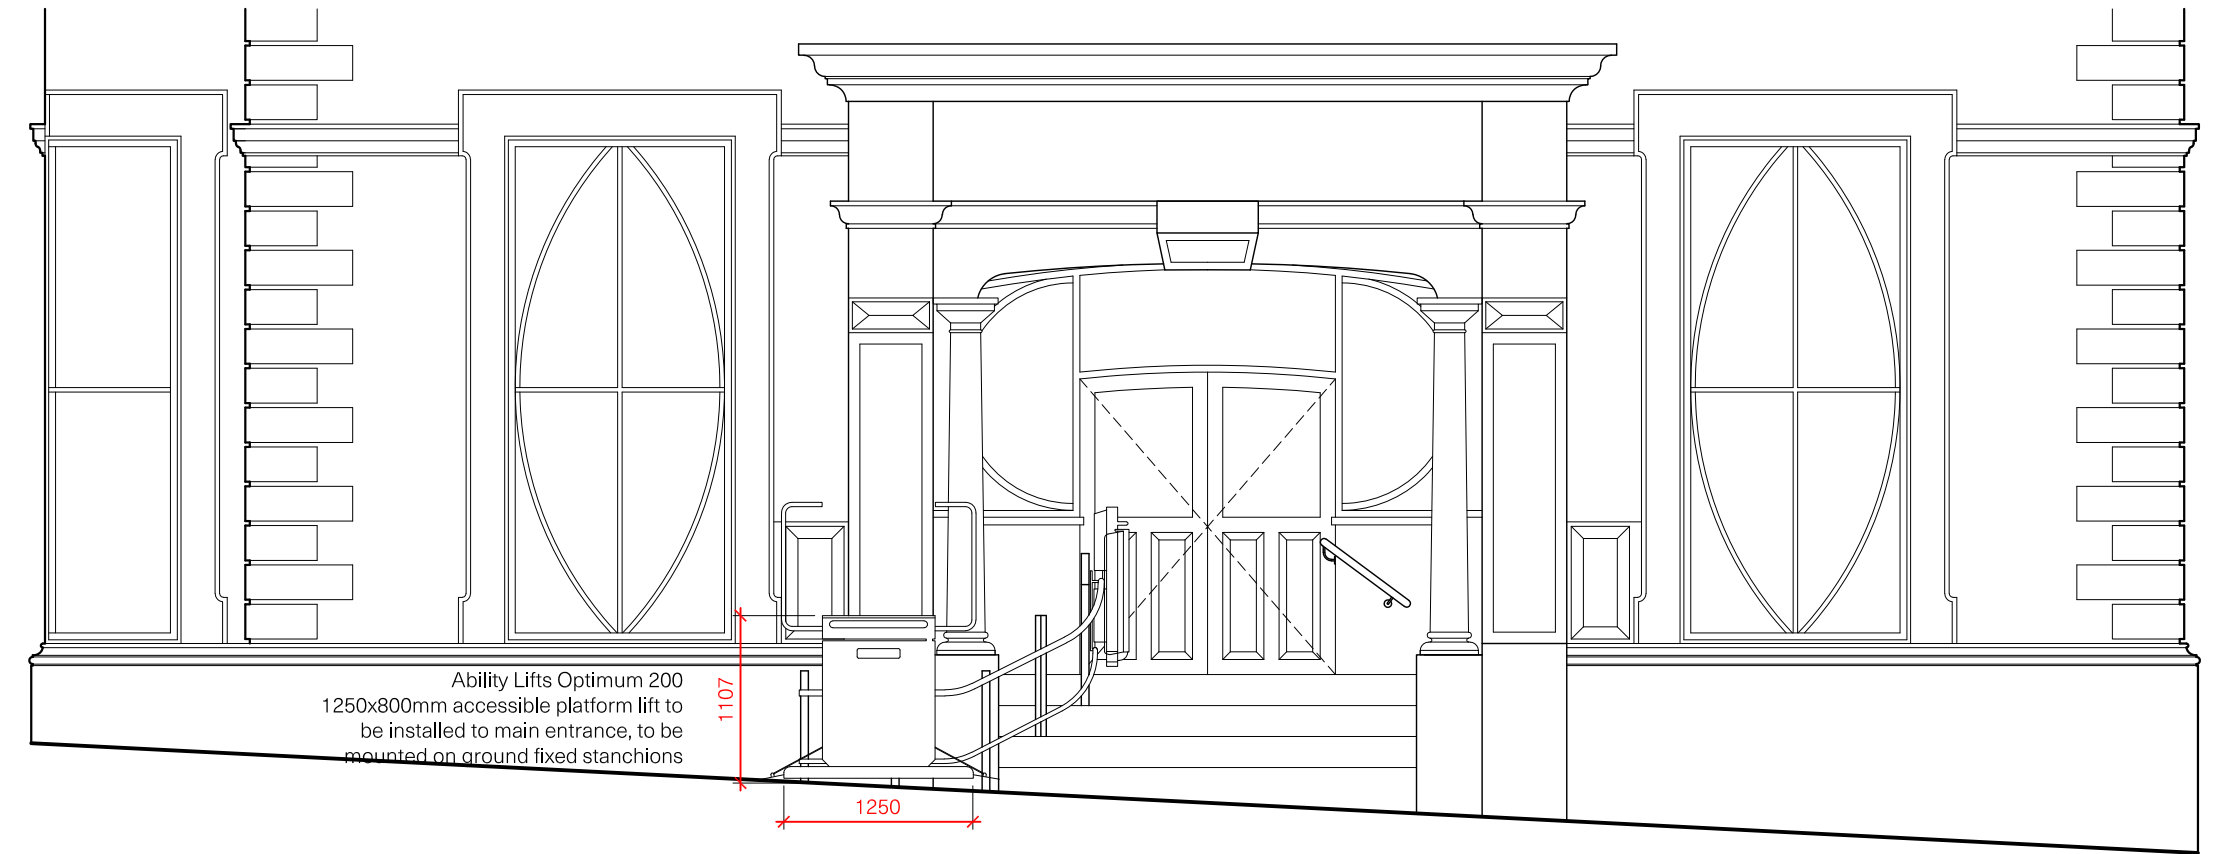


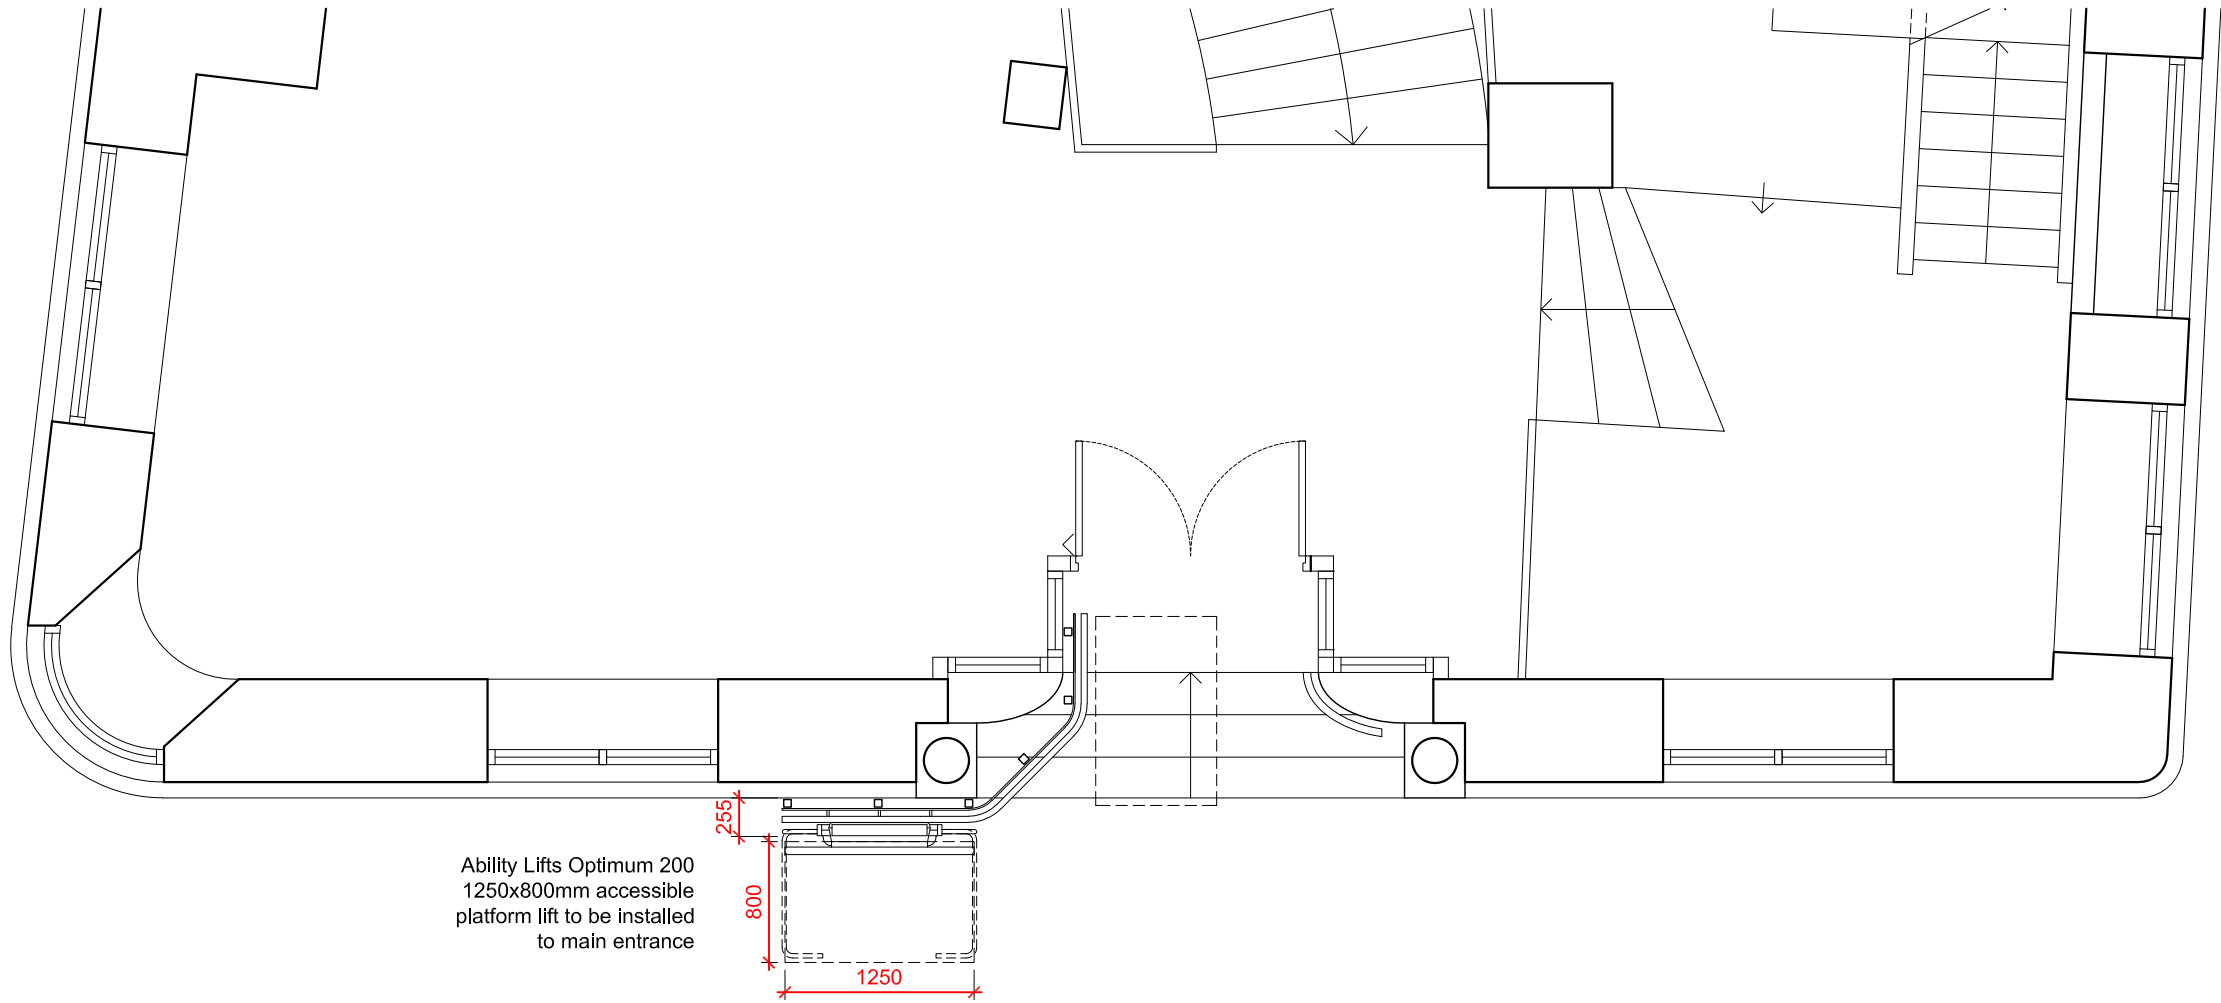

NORTHWEST ELEVATION
CLARENCE STREET FACADE

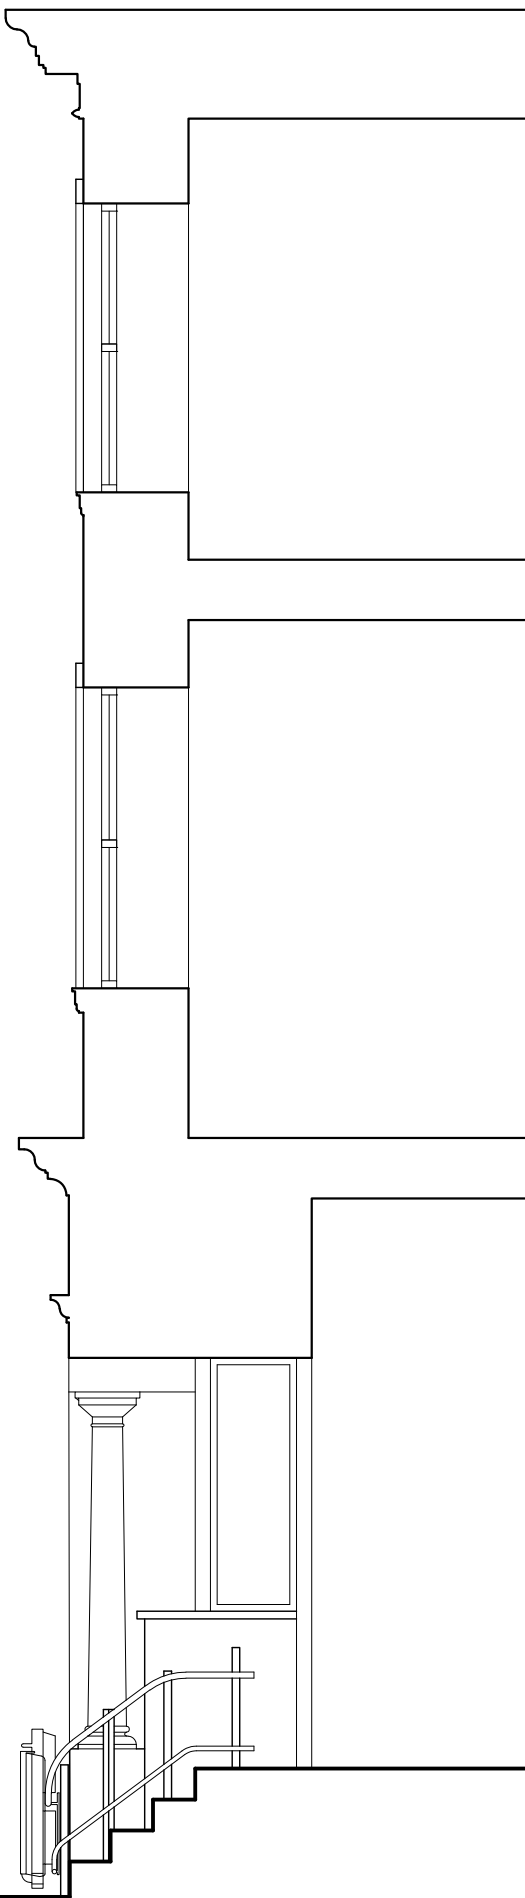

SECTION AA
THROUGH ENTRANCE PORTICO