


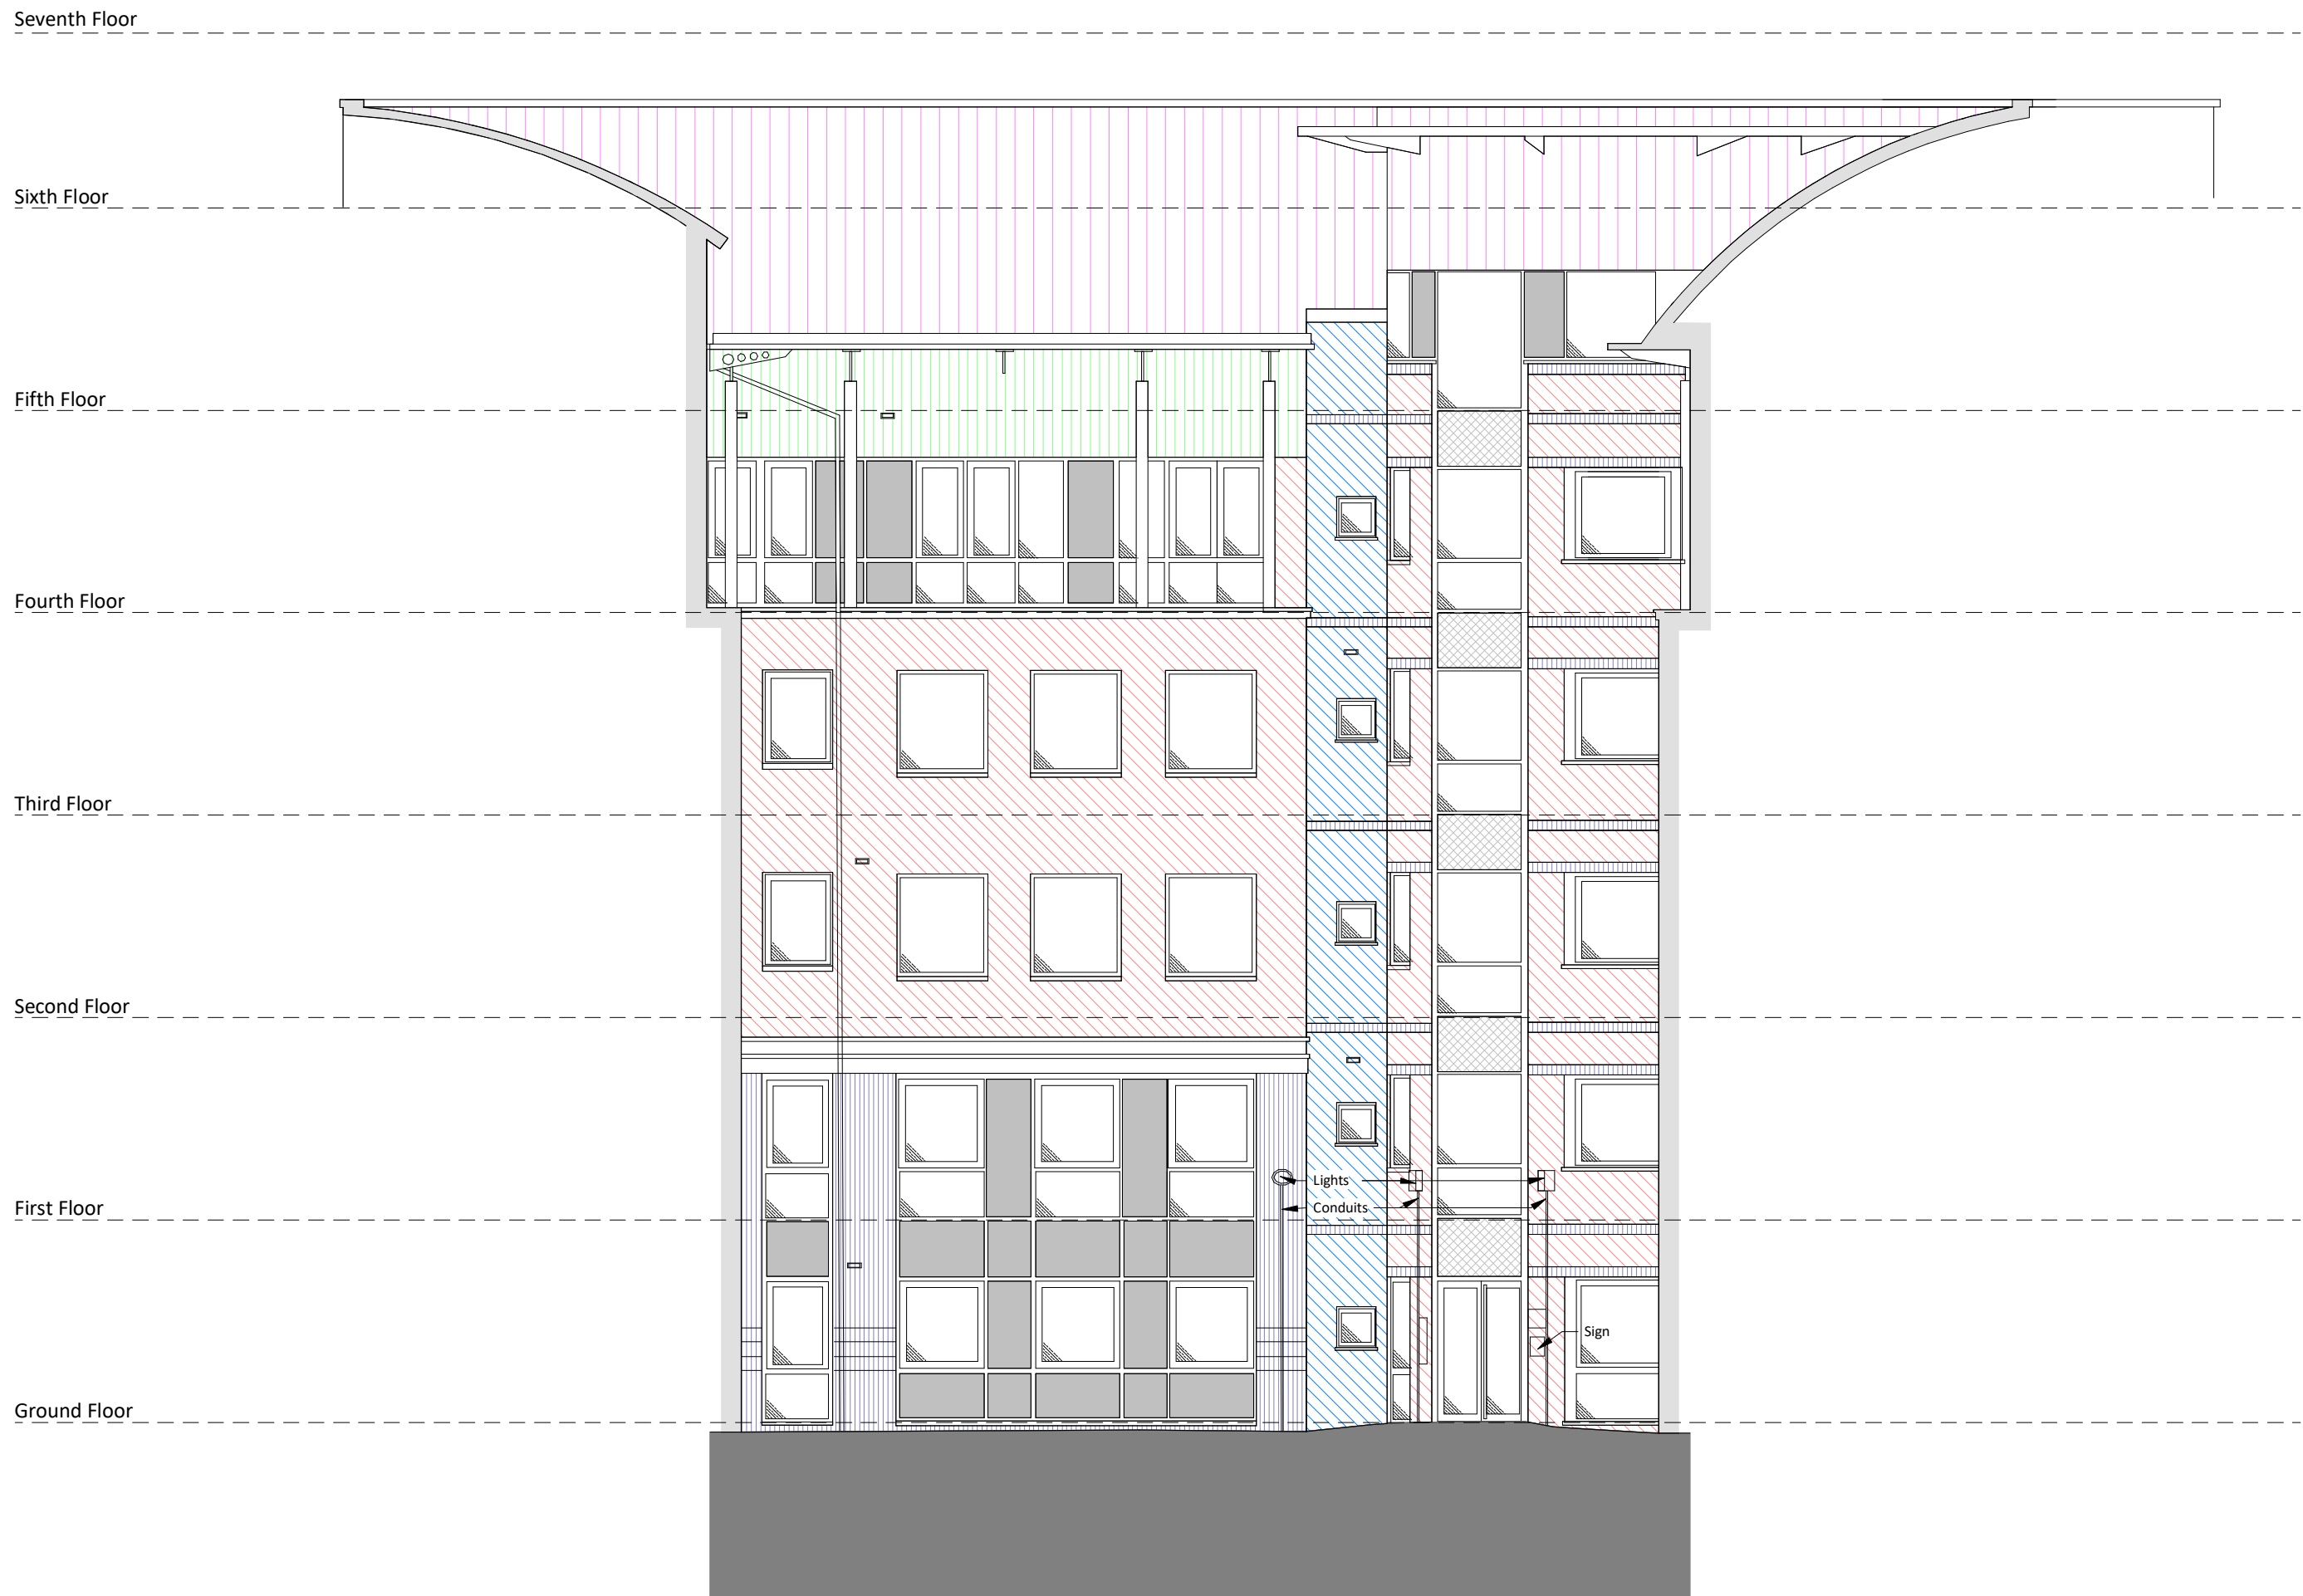


1 Elevation C3 Opening Up Works
1 : 100



2 Elevation C4 Opening Up Works
1 : 100

Colour Key (not to scale) - C3

Colour Key (not to scale) - C4

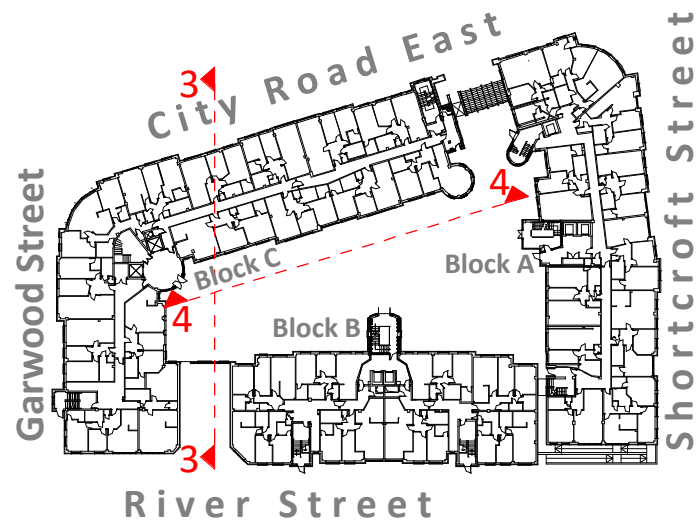

This drawing is copyright Bernard Taylor Partnership Ltd and must not be copied or disclosed by or to any unauthorised persons without the prior written consent of Bernard Taylor Partnership Ltd

Do not scale from this drawing. Do not take measurements from the CAD base. Any discrepancies are to be reported to the architect for clarification.

All dimensions are to be checked on site prior to construction, manufacture of any components and ordering of materials and equipment.

All materials and workmanship to be in accordance with the current British Standards and codes of practice.

Wall Types

Group 1. SFS Frame with Rainscreen

- Type A. Red Brickwork
- Type B. Sand Brickwork
- Type C. Render on Blockwork
- Type D. Fair Faced Blockwork & Contrasting Bands

Group 2. Curtain Walling System

- Type E. Solid
- Type F. Obscure
- Type G. Glazed

Roof Types

- Type J. Micro-rib Metal Cladding
- Type K. Standing Seam Curved Cladding

Notes

Drawing based on measured survey information provided by Chris Partington Land Surveyors

2	29.09.22	LT	Existing elevations updated with further details
1	01.09.22	LT	Drawing updated with further details since initial issue
Rev	Date	Int	Description



CLIENT:
Zenith Management Co.

PROJECT:
CITY SOUTH
39 City Road East, Manchester M15 4QA

DESCRIPTION:
Courtyard Elevations C3 & C4 Existing

PURPOSE OF ISSUE:

Information

DRAWN BY:	CHECKED	DATE:	SCALE @ A1:
LT	SD	12/01/22	1 : 100

JOB NO:	STATUS CODE:	DRAWING NO:	REV
3872	S2	149	2

FILE IDENTIFIER:

CS-BTP-00-E-DR-A-3872_149.2

Elizabeth House 486 Didsbury Road Heaton Mersey Stockport SK4 3BS
0161 443 1221 info@bernardtaylor.co.uk www.btparchitects.co.uk