

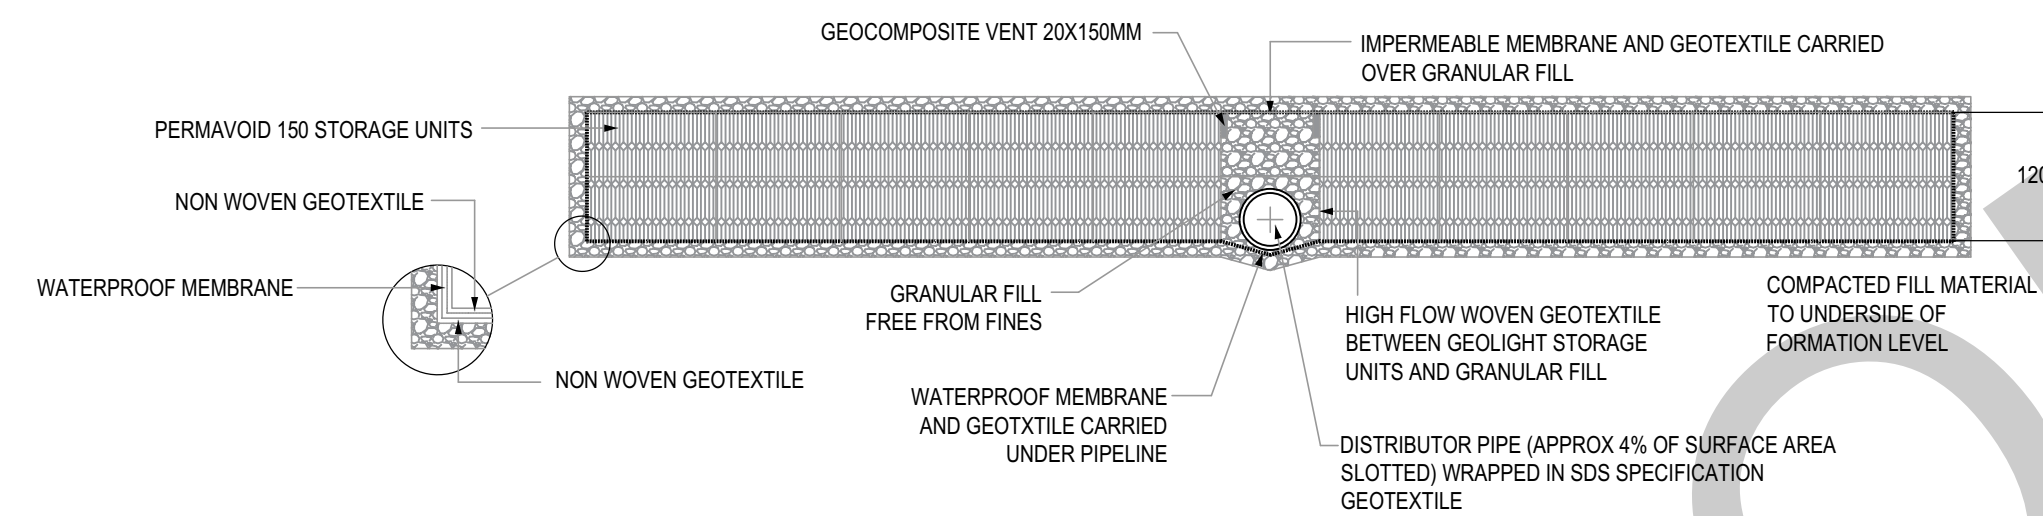
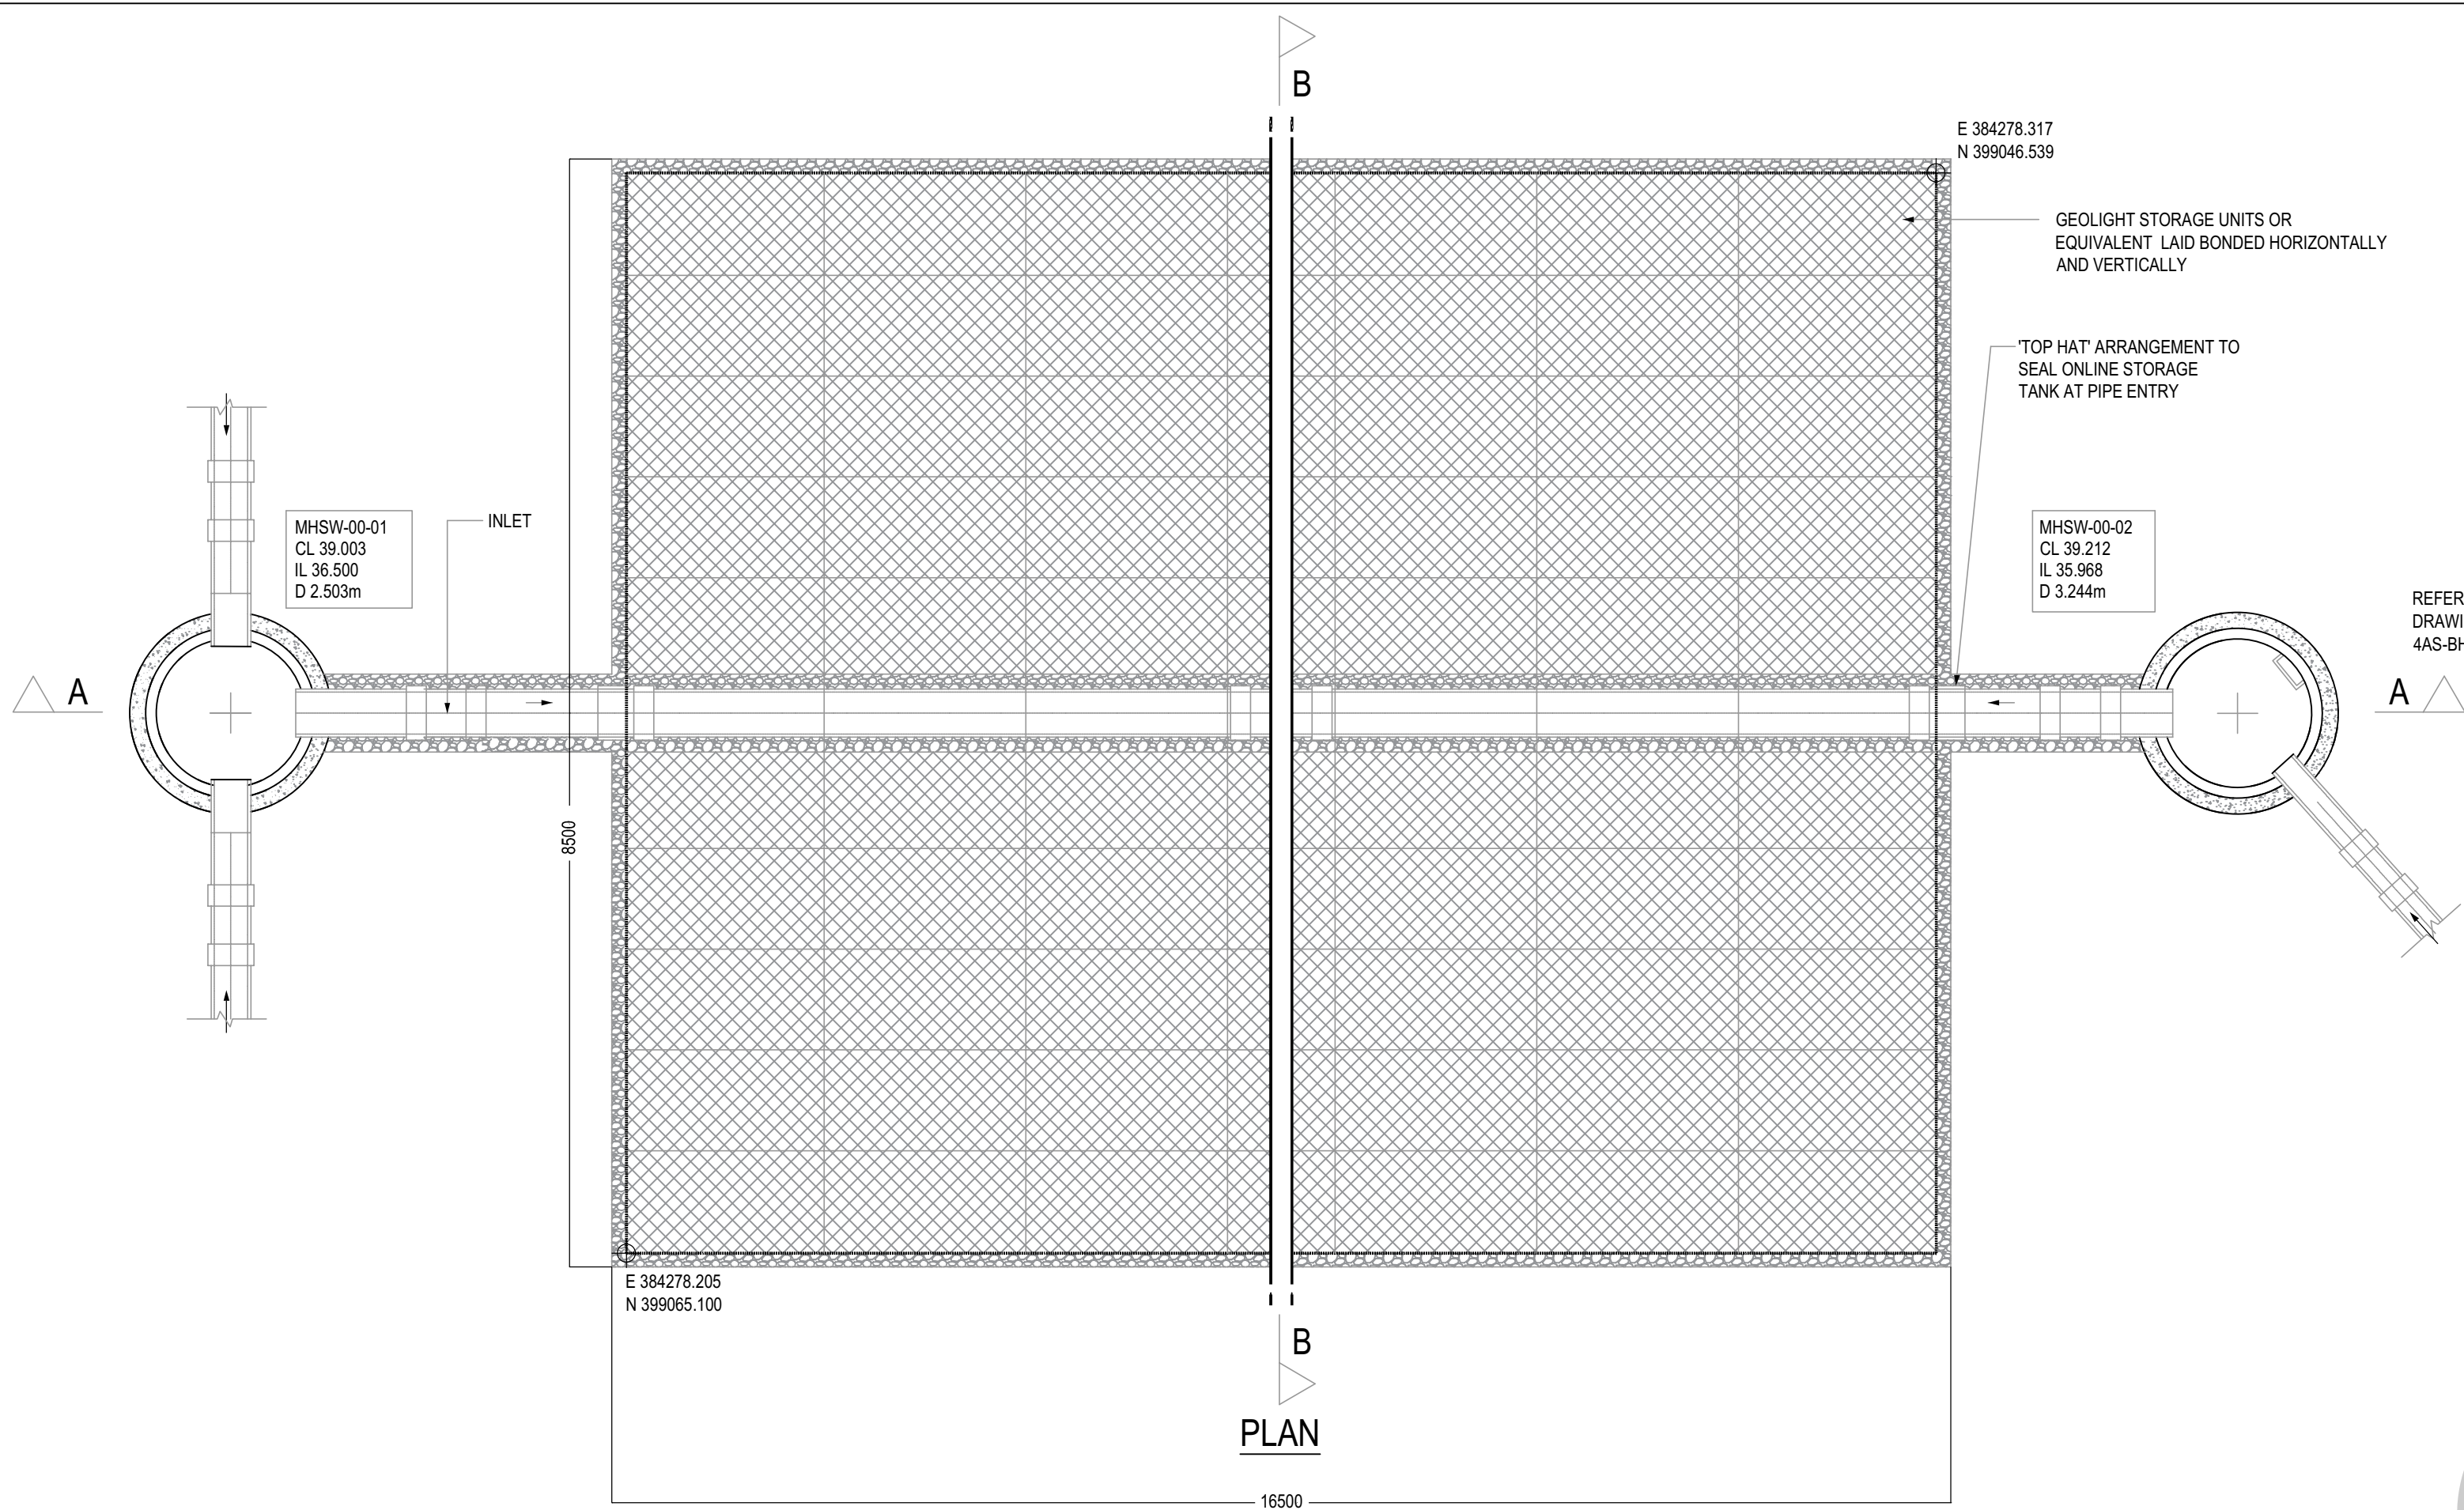


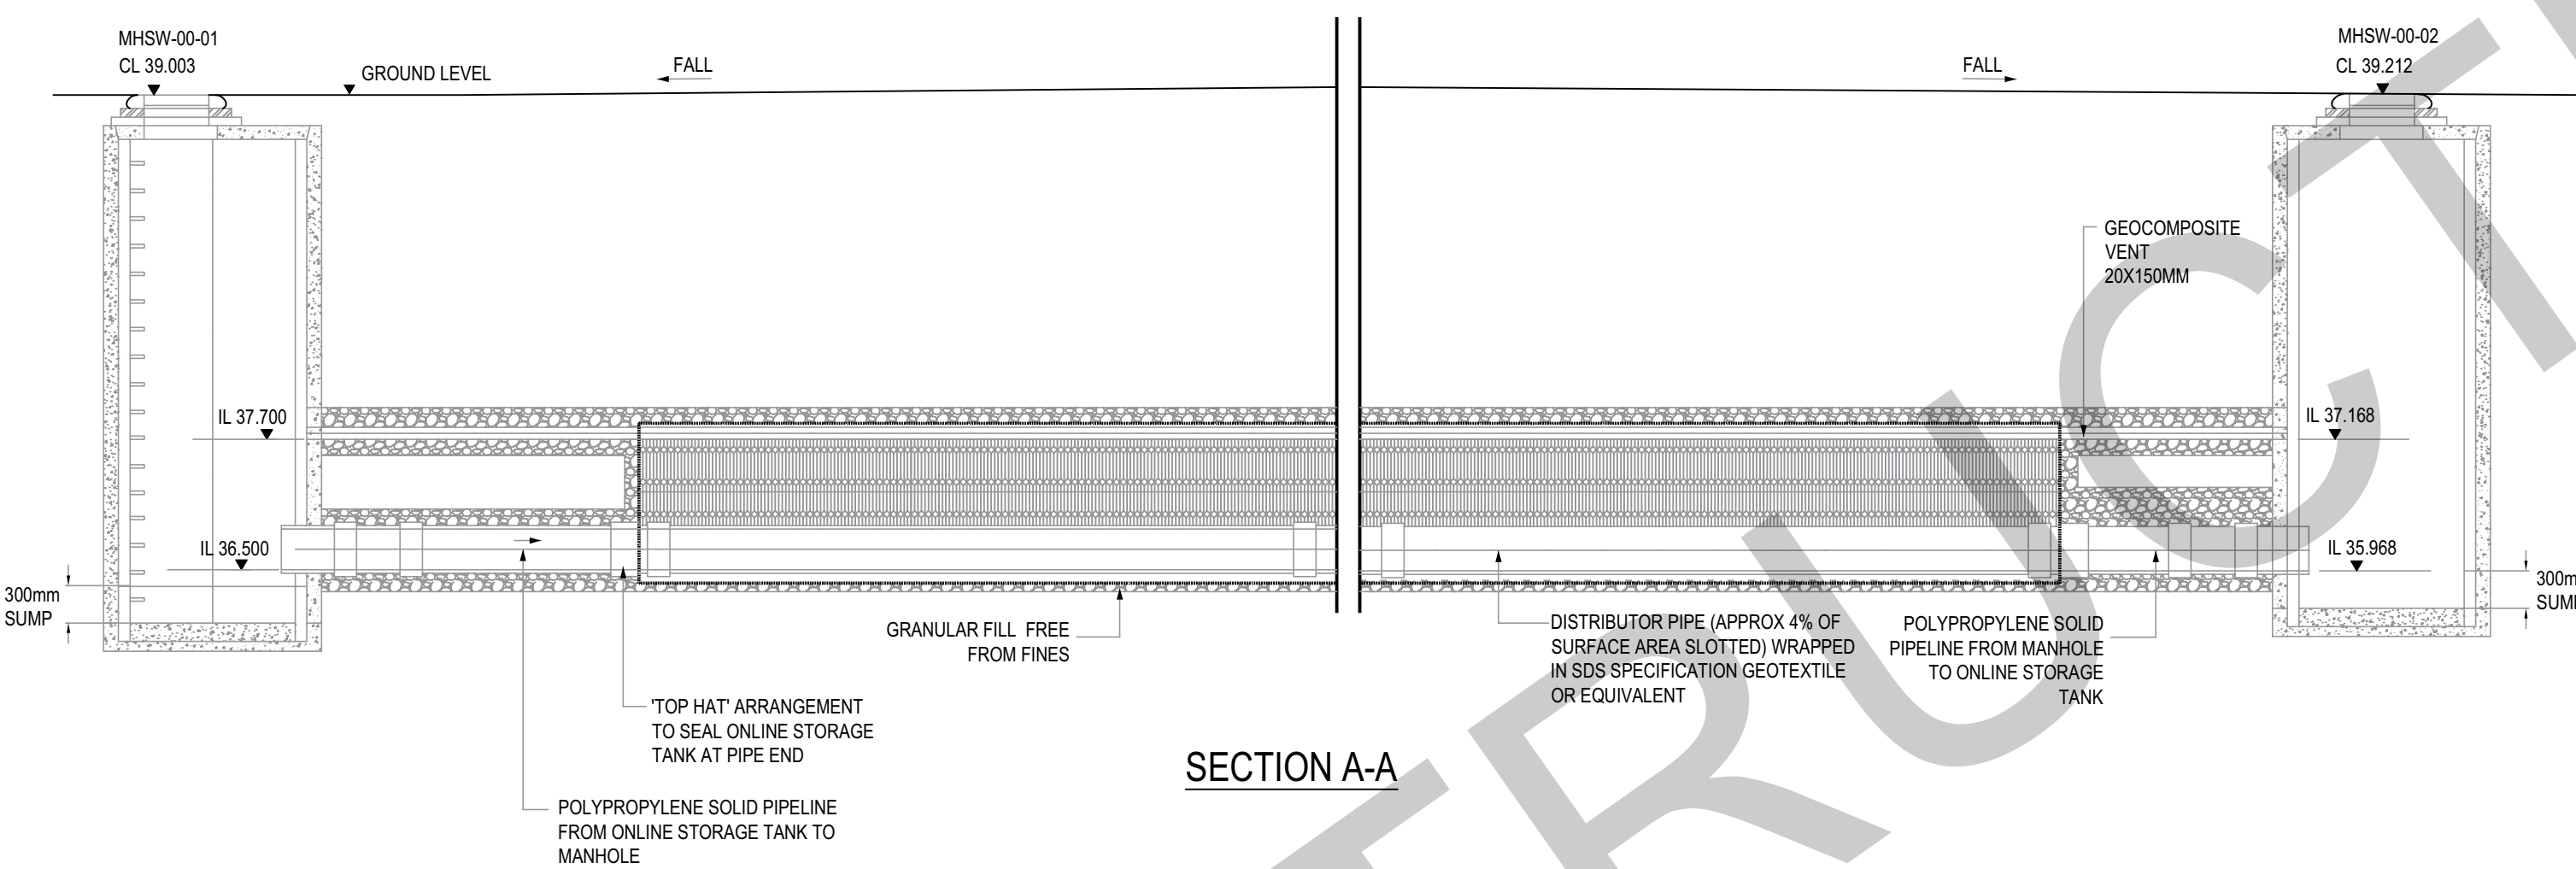


ATTENUATION TANK SCHEDULE			
TANK REF.	TANK SIZE (WxLxD)	CREATE VOLUME (95% VOID)	TANK BASE LEVEL
TANK 1	8.5m x 16.5m x 1.20m	160m³	

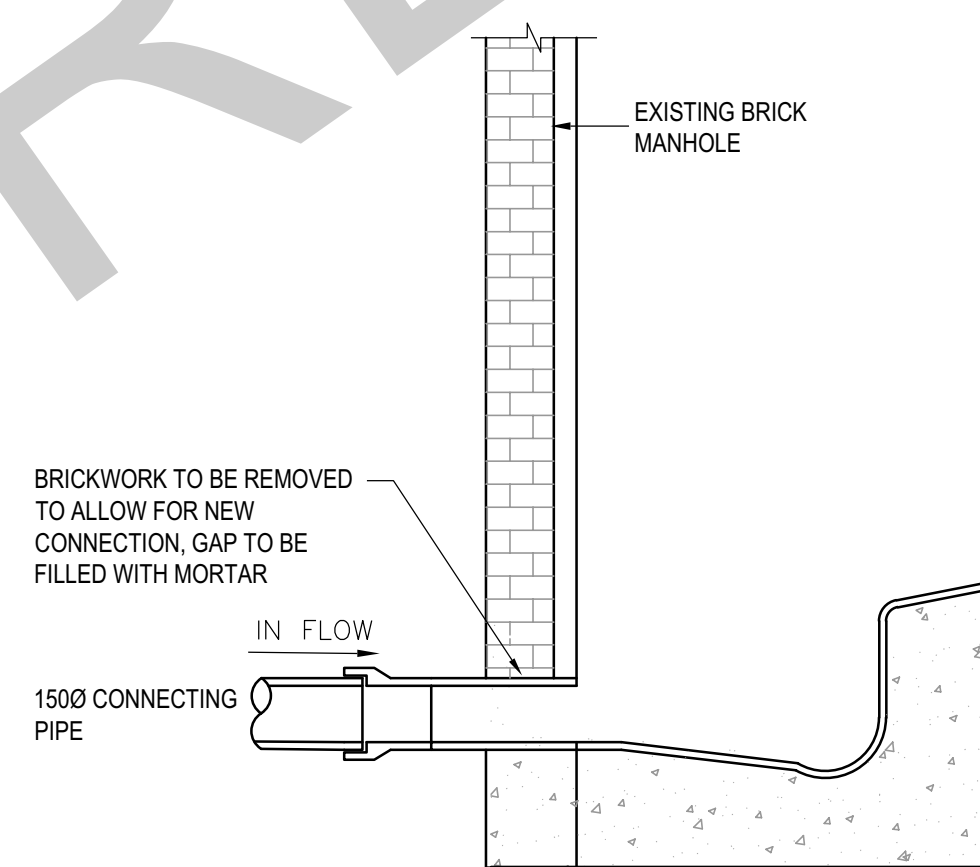


ATTENUATION TANK 1

N.T.S.

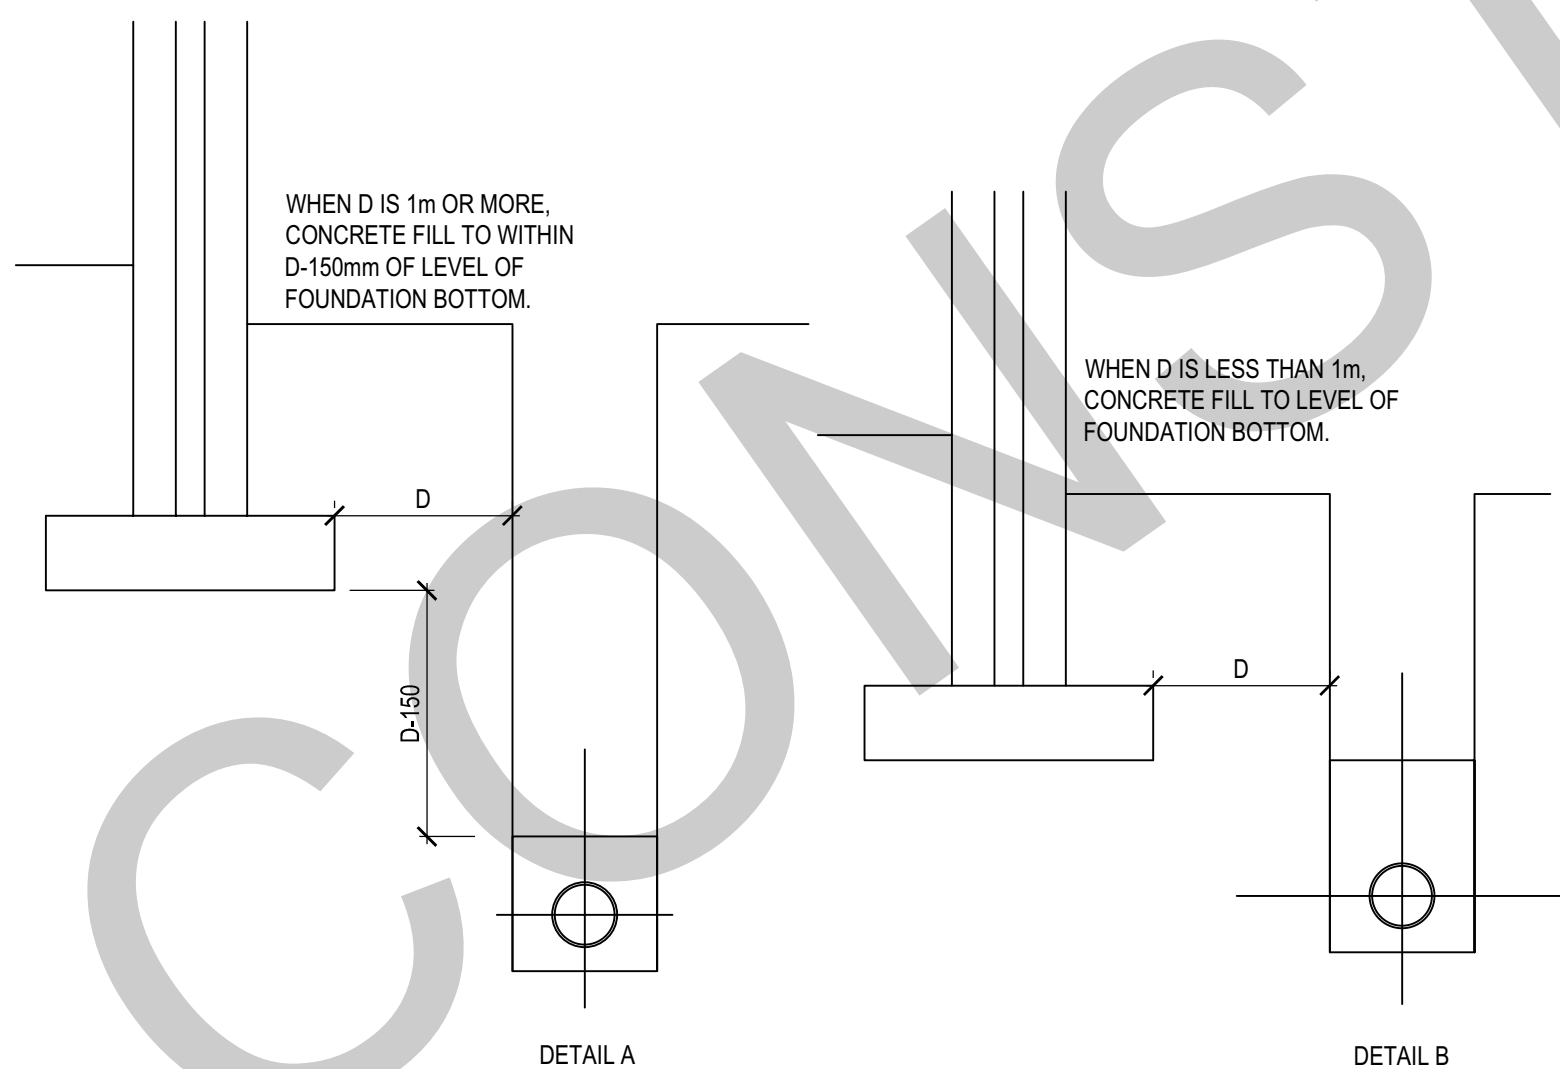

DRAINS ADJACENT TO STRUCTURAL FOUNDATIONS

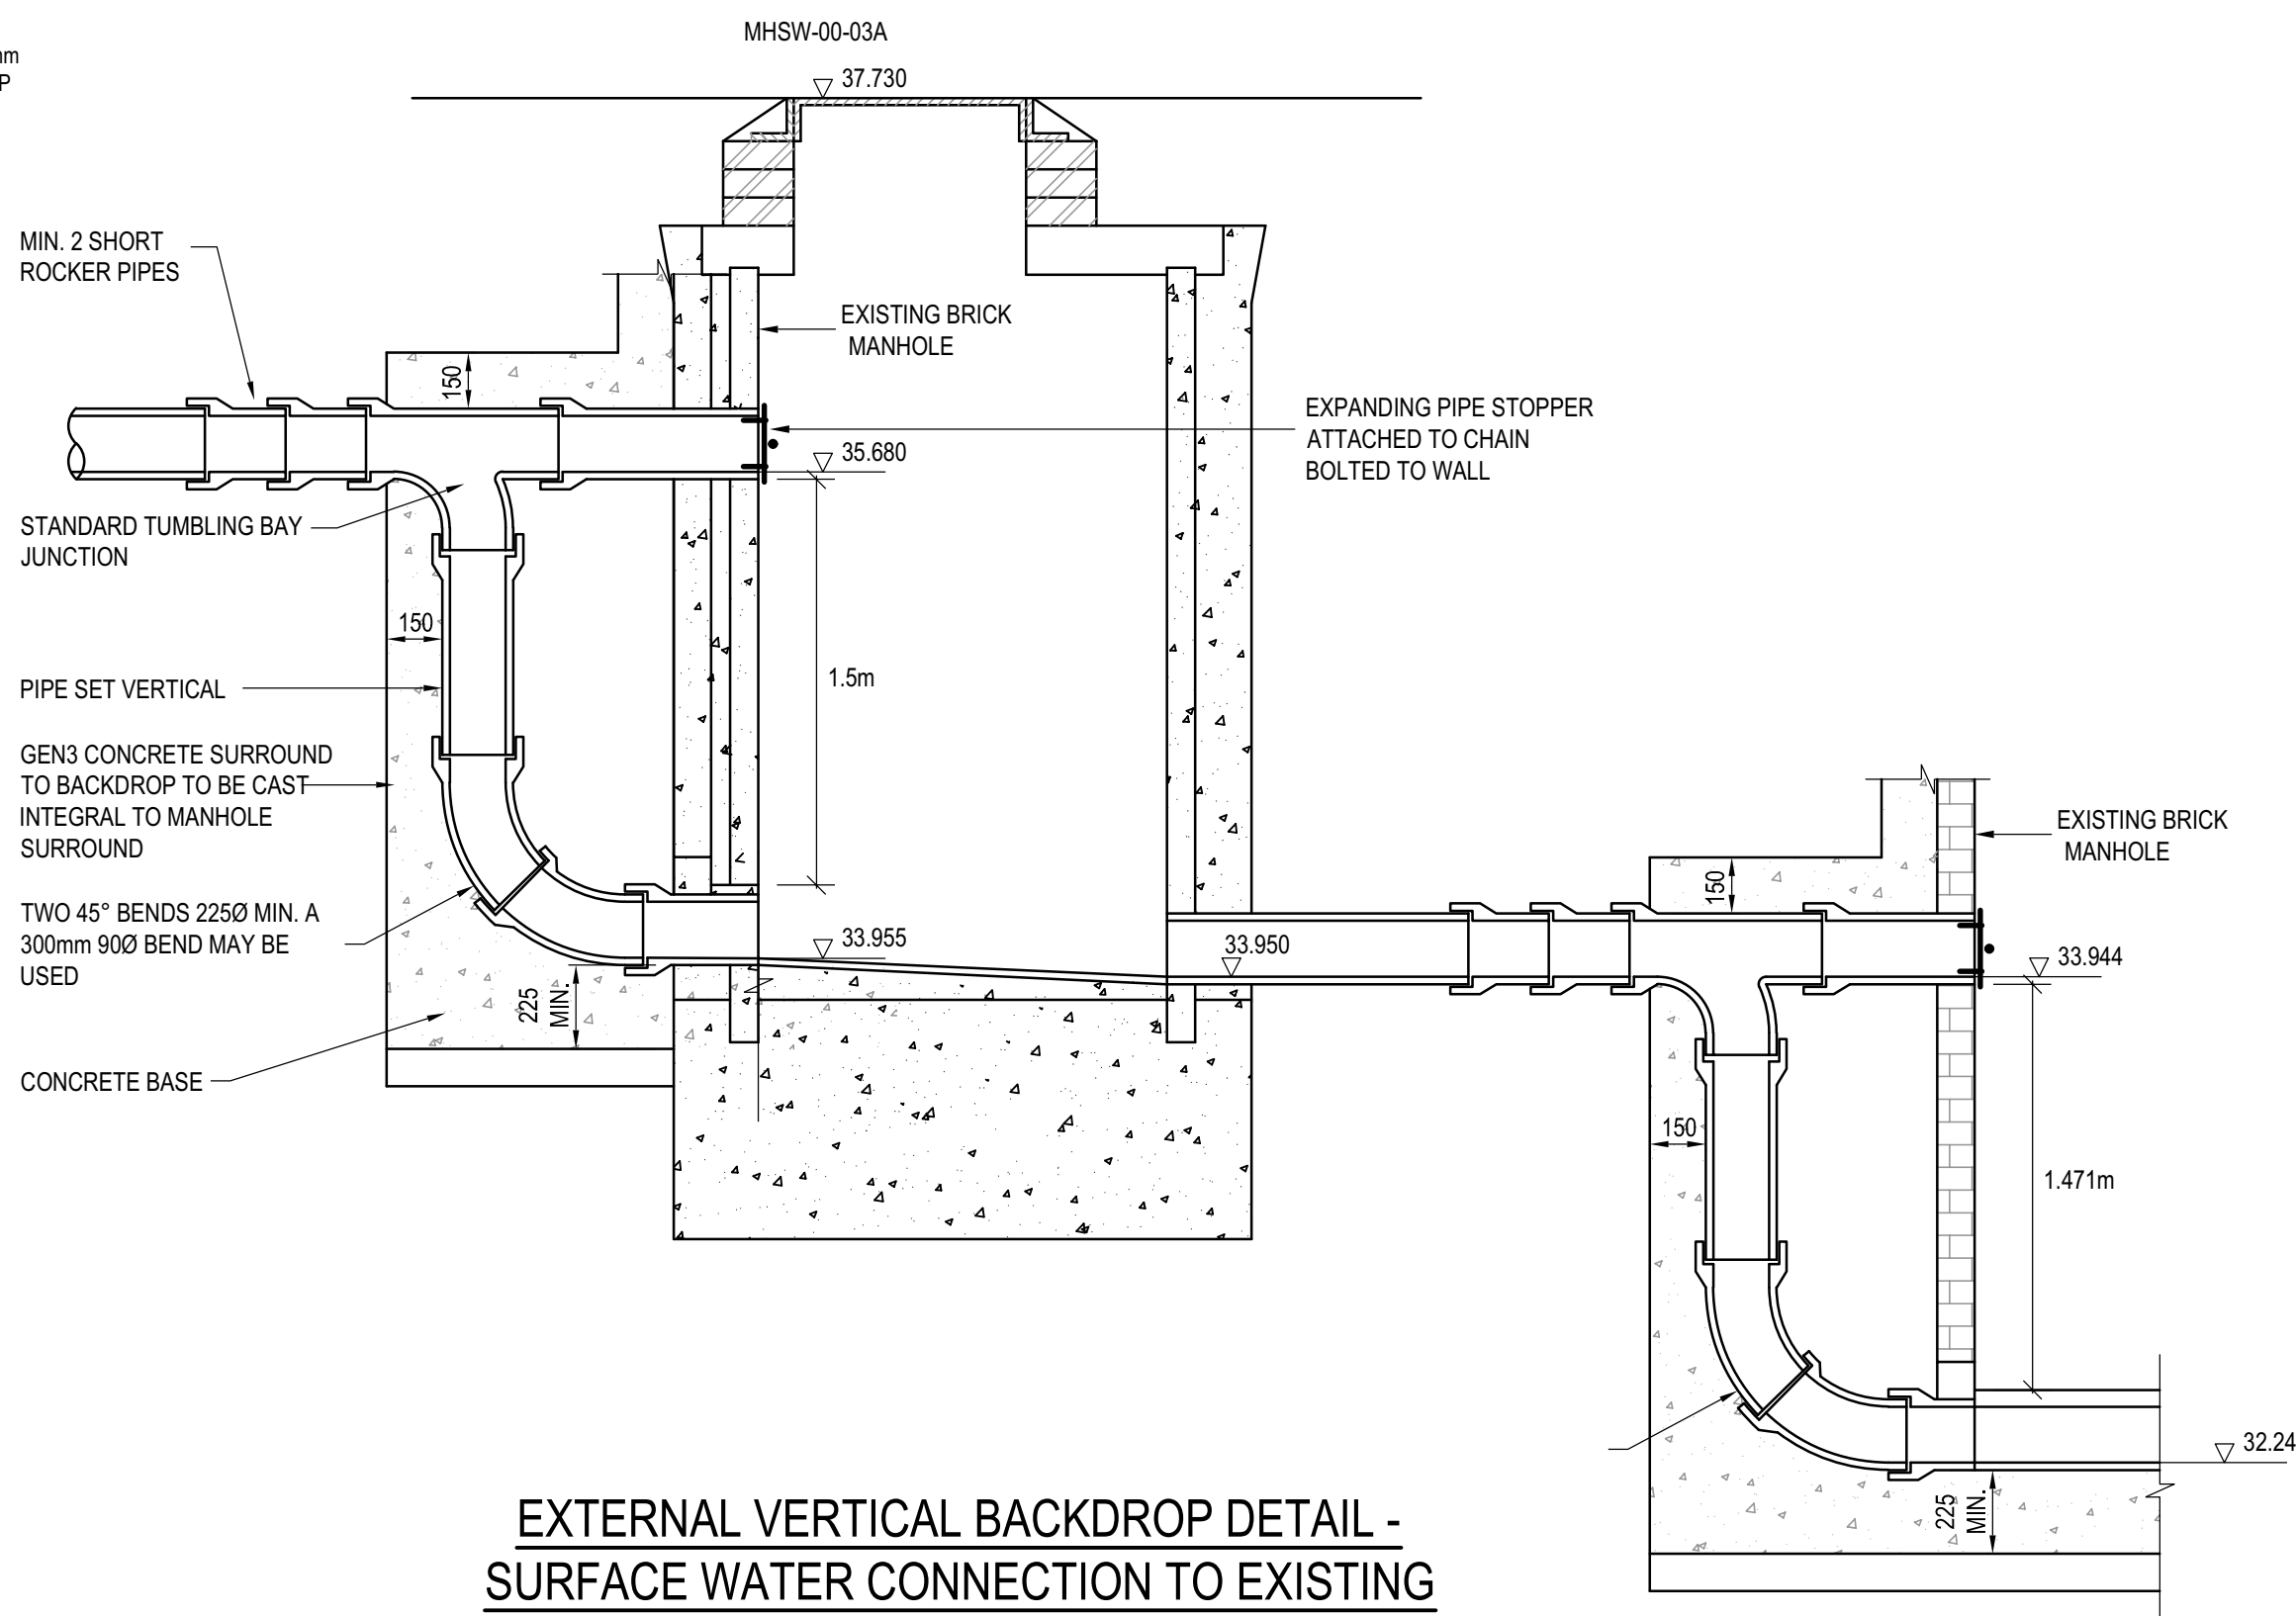

EXTERNAL VERTICAL BACKDROP DETAIL - SURFACE WATER CONNECTION TO EXISTING UNITED UTILITIES MANHOLE

© Buro Happold Limited or its group companies.
All Rights reserved. Buro Happold and its group companies assert (unless otherwise agreed in writing) their rights under s.17 to 19 of the Copyright, Designs and Patents Act 1988.

DO NOT SCALE THIS DRAWING.

HEALTH AND SAFETY INFORMATION

IN ADDITION TO THE HAZARDS/RISKS NORMALLY ASSOCIATED WITH THE TYPES OF WORK DETAILED ON THIS DRAWING, NOTE THE FOLLOWING

CONSTRUCTION:

- RISK OF STRIKING EXISTING UTILITIES
- CONFINED SPACE

MAINTENANCE/CLEANING/OPERATION:

- BELOW GROUND SERVICES
- ADJACENT TO ROAD TRAFFIC
- CONFINED SPACE

DECOMMISSIONING/DEMOLITION:

Notes

1. TO BE READ IN CONJUNCTION WITH DRAWING NP4-BHE-ZZ-00-DR-C-3100, NP4-BHE-ZZ-LG-DR-C-3050 AND NP4-BHE-ZZ-LG-DR-C-3150.

FINAL ISSUE NOTE:

THIS FINAL ISSUE REFLECTS THE LAST CONSTRUCTION ISSUE WHICH HAS BEEN UPDATED DURING THE DURATION OF THE PROJECT TO INCORPORATE AMENDMENTS TO THE DESIGN. THESE DRAWINGS SHOULD BE READ IN CONJUNCTION WITH CONTRACTOR AS-BUILT DRAWINGS FOR DETAILED INFORMATION ON THE CONSTRUCTED NETWORKS. ANY PERSON CARRYING OUT FUTURE WORK ON THE INFRASTRUCTURE ASSETS SHOULD SATISFY THEMSELVES AS TO THE ACCURACY AND EFFECT OF ANY SUBSEQUENT WORKS WHICH MAY HAVE BEEN CARRIED OUT BEFORE MAKING ALTERATION TO ANY NETWORKS.

C03 FINAL CONSTRUCTION ISSUE	07.06.23	RB	LJ	
C02 ATTENUATION TANK UPDATE	10.05.21	RB	NP	
C01 STAGE 5 ISSUE	26.02.21	PB	NP	
P01 STAGE 4 ISSUE	30.11.20	PB	NP	
Rev	Description	Date	Drm	Ch'd

FINAL CONSTRUCTION

Status of drawing

**BURO HAPPOLD
ENGINEERING**

The Cube
113 - 115 Portland Street
Manchester, M1 6DW
UK

Tel: +44 (0)161 233 5000
Fax: +44 (0)870 787 4143
Email: 0047214@burohappold.com
Web: www.burohappold.com

Architect **SIMPSON HAUGH & PARTNERS**
Project **NOMA PLOT P NOVATION**
Drg Title **DRAINAGE DETAILS
SHEET 5**

Scales@A1 1:250
Drawn by PB
Checked by NP

Job No. **0047214**
Date **NOVEMBER 2020**
Rev **C03**

Drawing No. **NP4-BHE-ZZ-XX-DR-C-3315**