
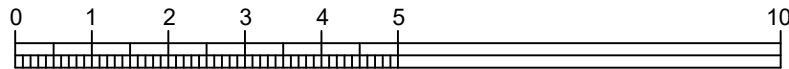


411

413

415

415

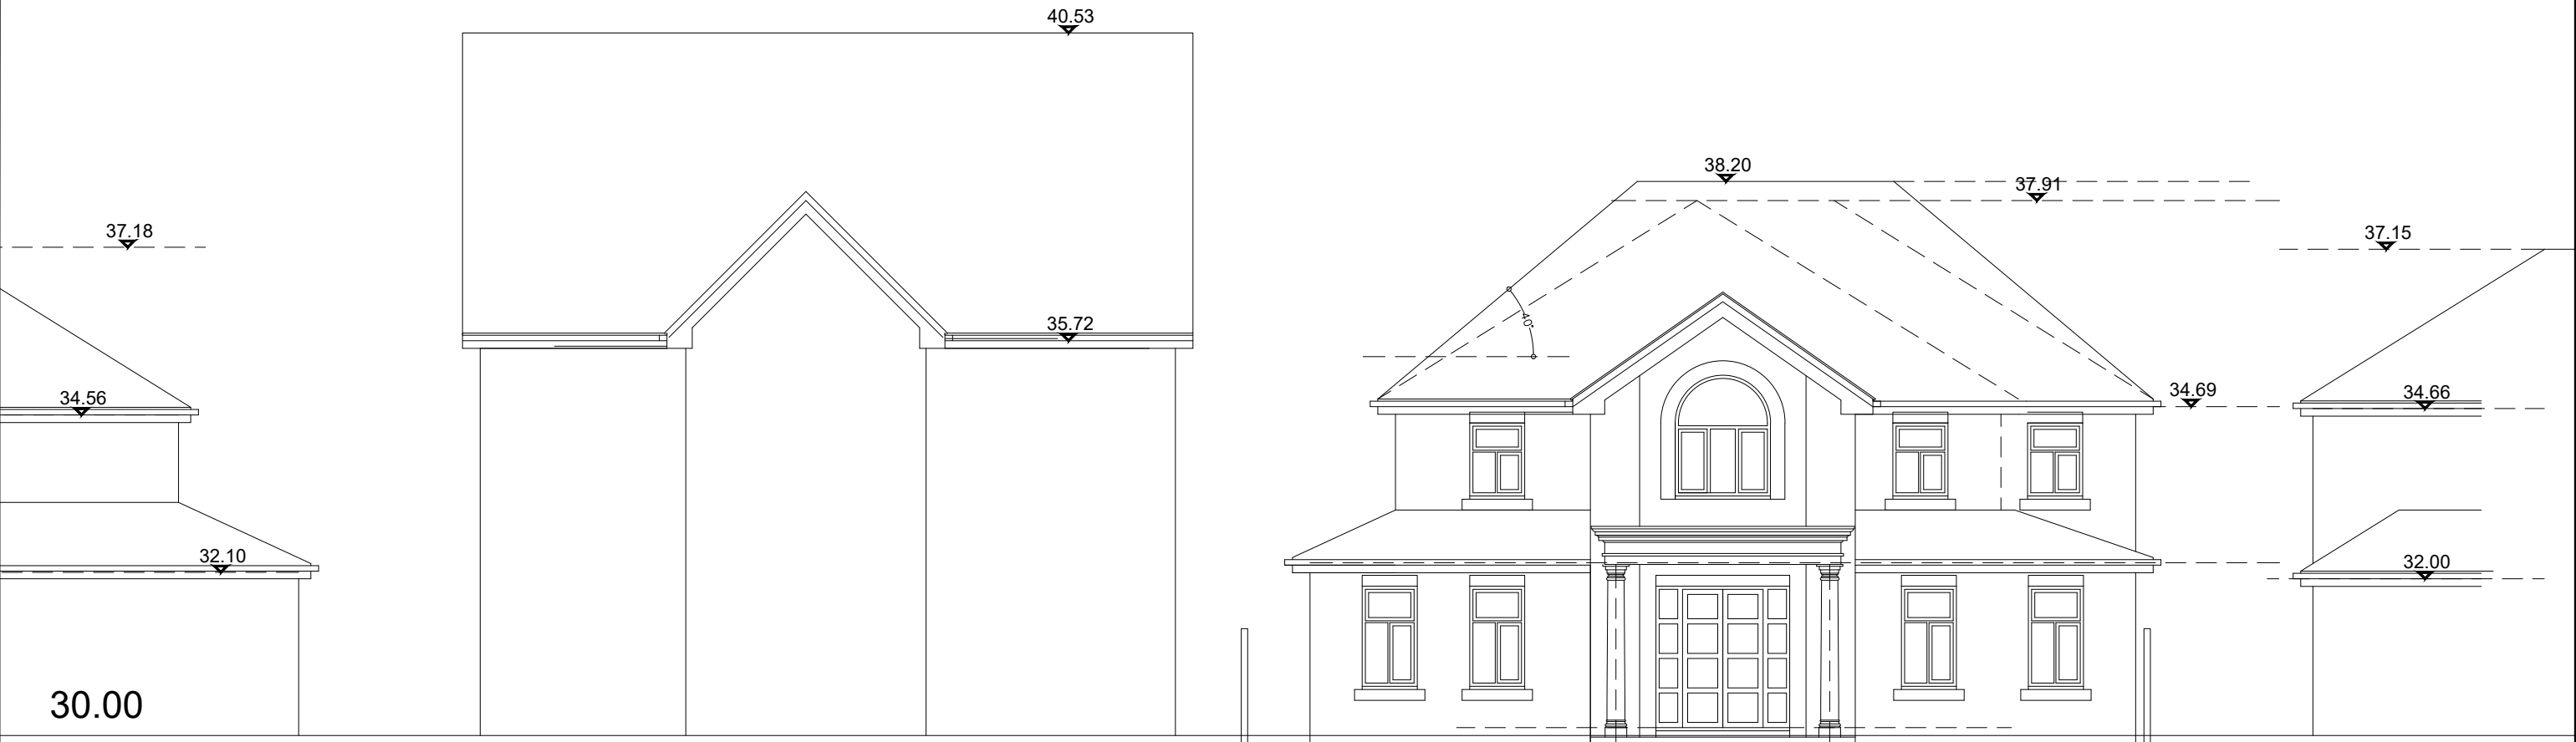

street scene as proposed

REV:	DATE:	DRAWN BY:	DETAILS:
-	-	-	-

●●●○ SW FOULKES Design

PROJECT:
Proposed alterations
415, Wilbraham Rd., Chorlton
DRAWING:
street scene as proposed

DATE: mar 23	DRAWN BY: SWF	CHECKED BY:
SCALE: 1:100@A3	DRAWING NO: 511-03-825P	REV:

tel:- 07500042081
stevefoulkes@btinternet.com