
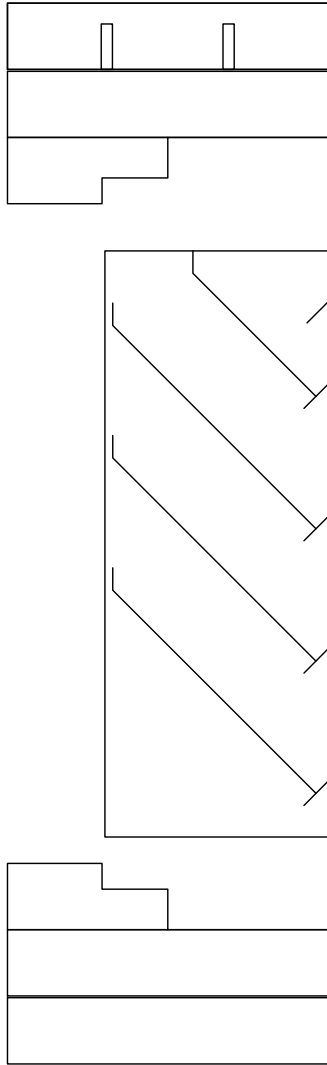


PLANNING


- NOTES
- DO NOT SCALE FROM THIS DRAWING.
 - ALL DIMENSIONS MUST BE CHECKED ON SITE.
 - ALL RIGHTS RESERVED, NO REPRODUCTION IN ANY MATERIAL FORM IS PERMITTED WITHOUT CONSENT.
 - THIS DRAWING IS COPYRIGHT OF CUMMING-GROUP

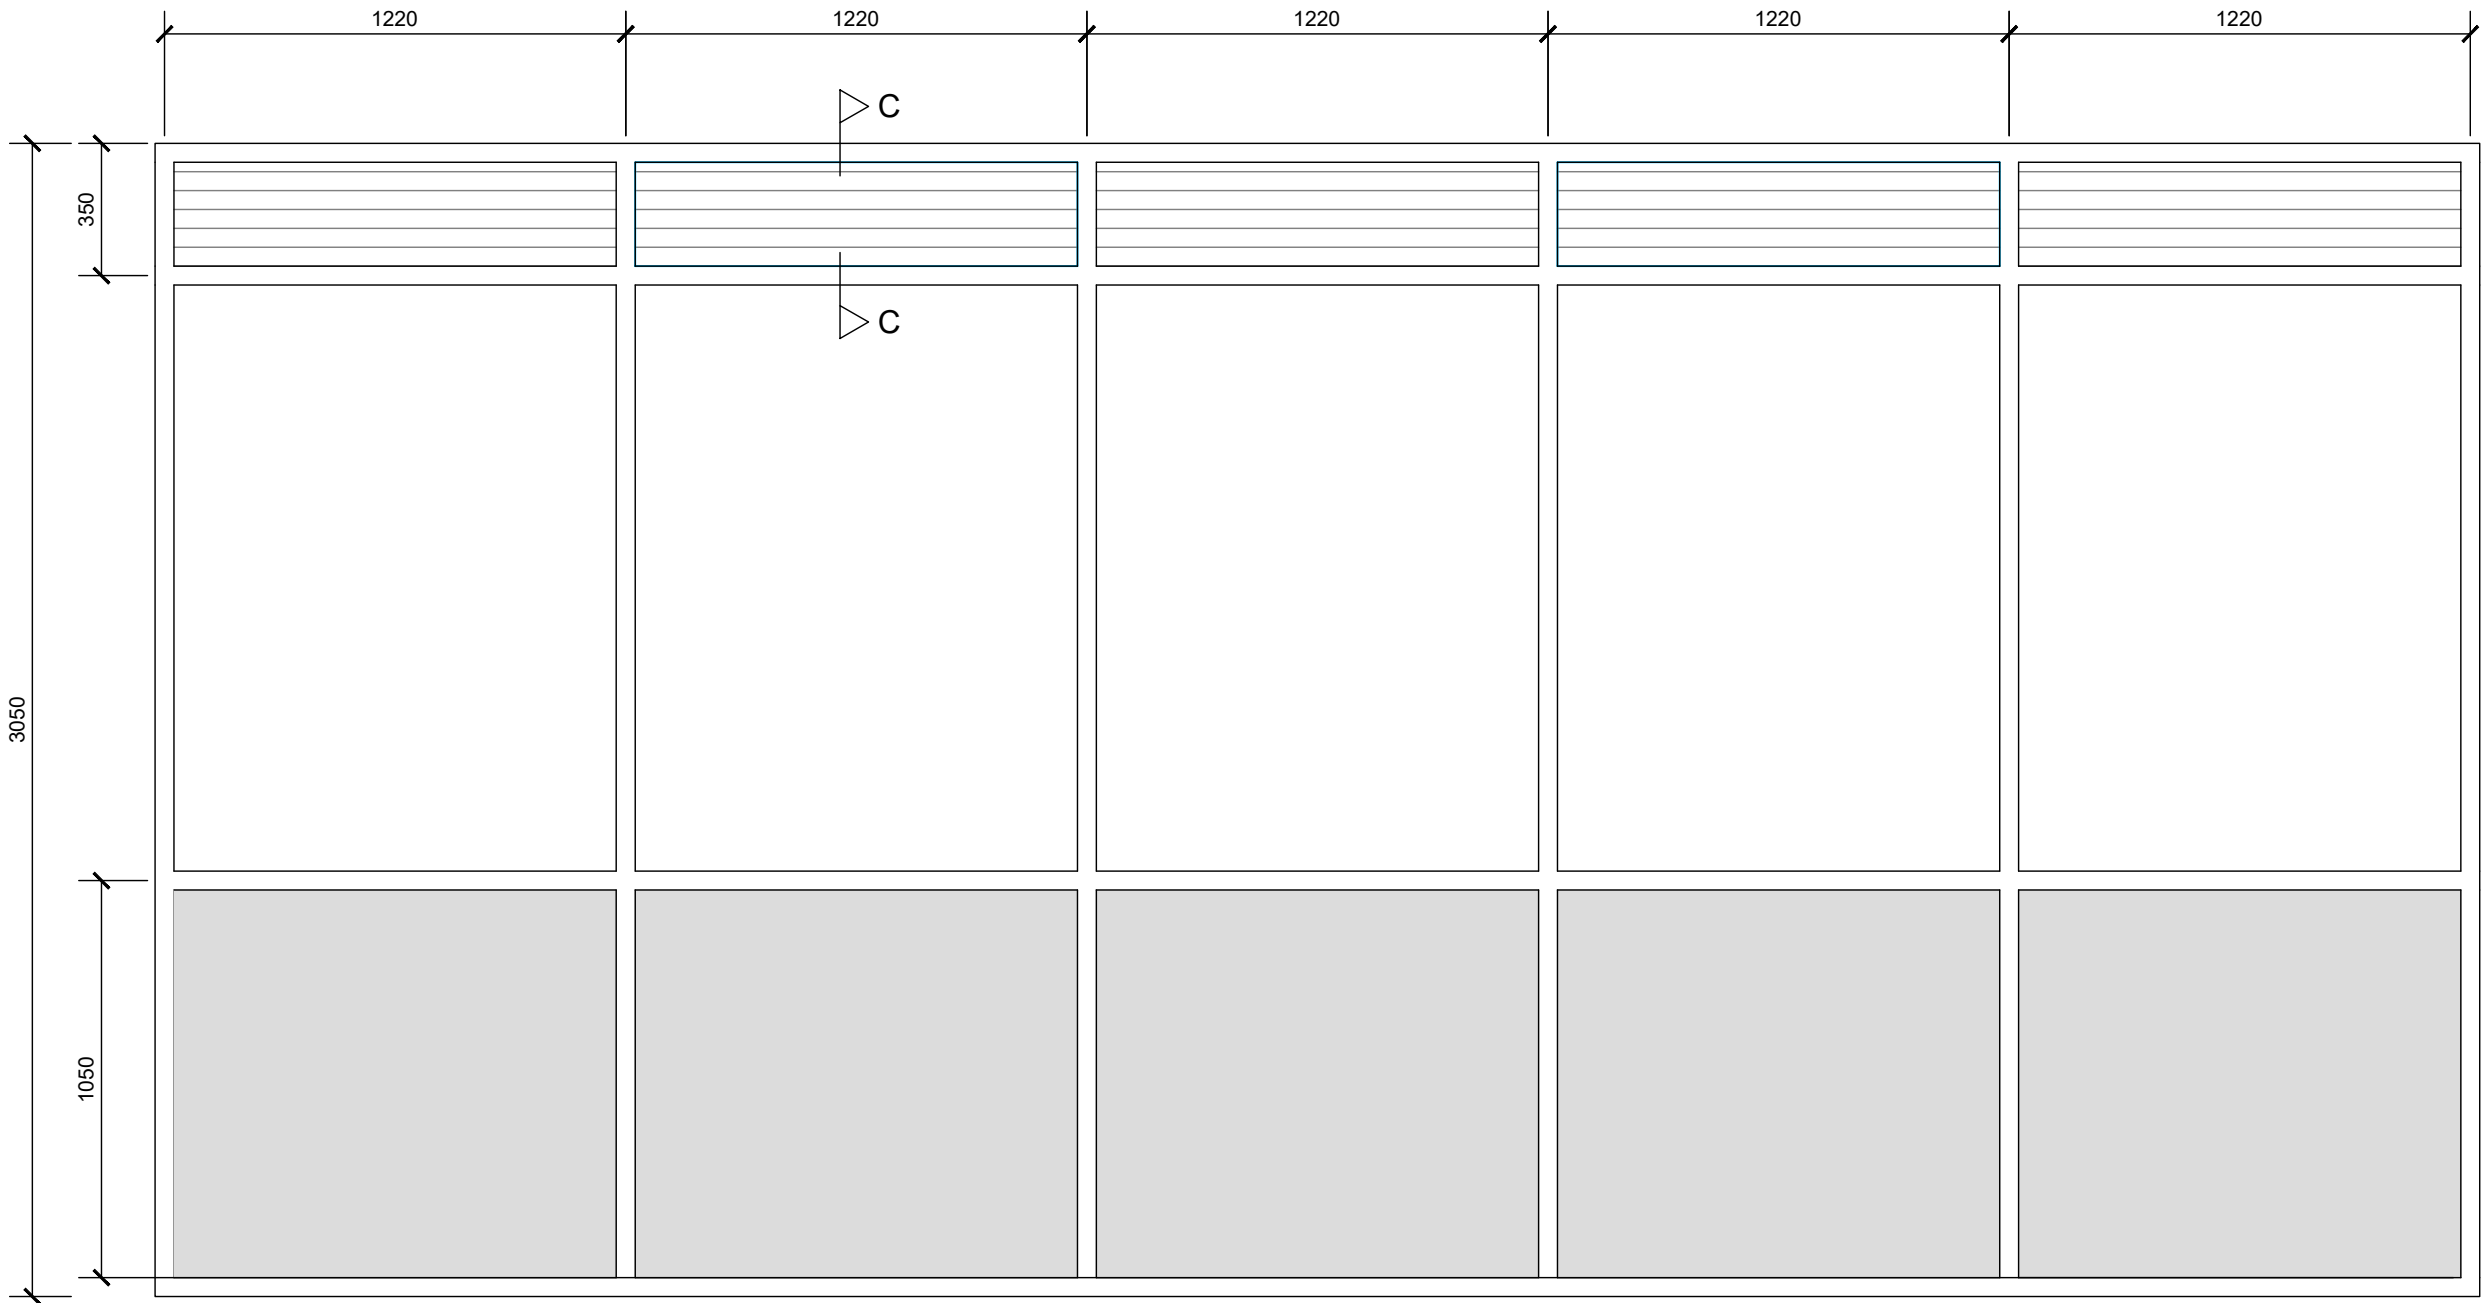

Typical Section C - C
Scale - 1 : 5

Proposed Typical Elevation - B

see drawing 907-608-2 for plan locations

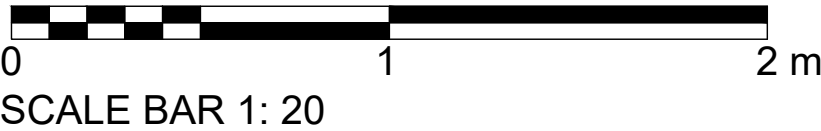

client		1 Fellmongers Path, Tower Bridge Road, London SE1 3LY Tel : 020 7029 3888. E: info@cumming-group.com www.cumming-group.com				title		drawing no.		revision		checked	
CITY TOWER TRUST						8TH FLOOR PROPOSED LOUVRE ELEVATIONS		907-608-4		P1		TI	
scales						project		drawn		date			
1:20 @ A3						CITY TOWER, PICCADILLY PLAZA, MANCHESTER		AS		22.09.22			