


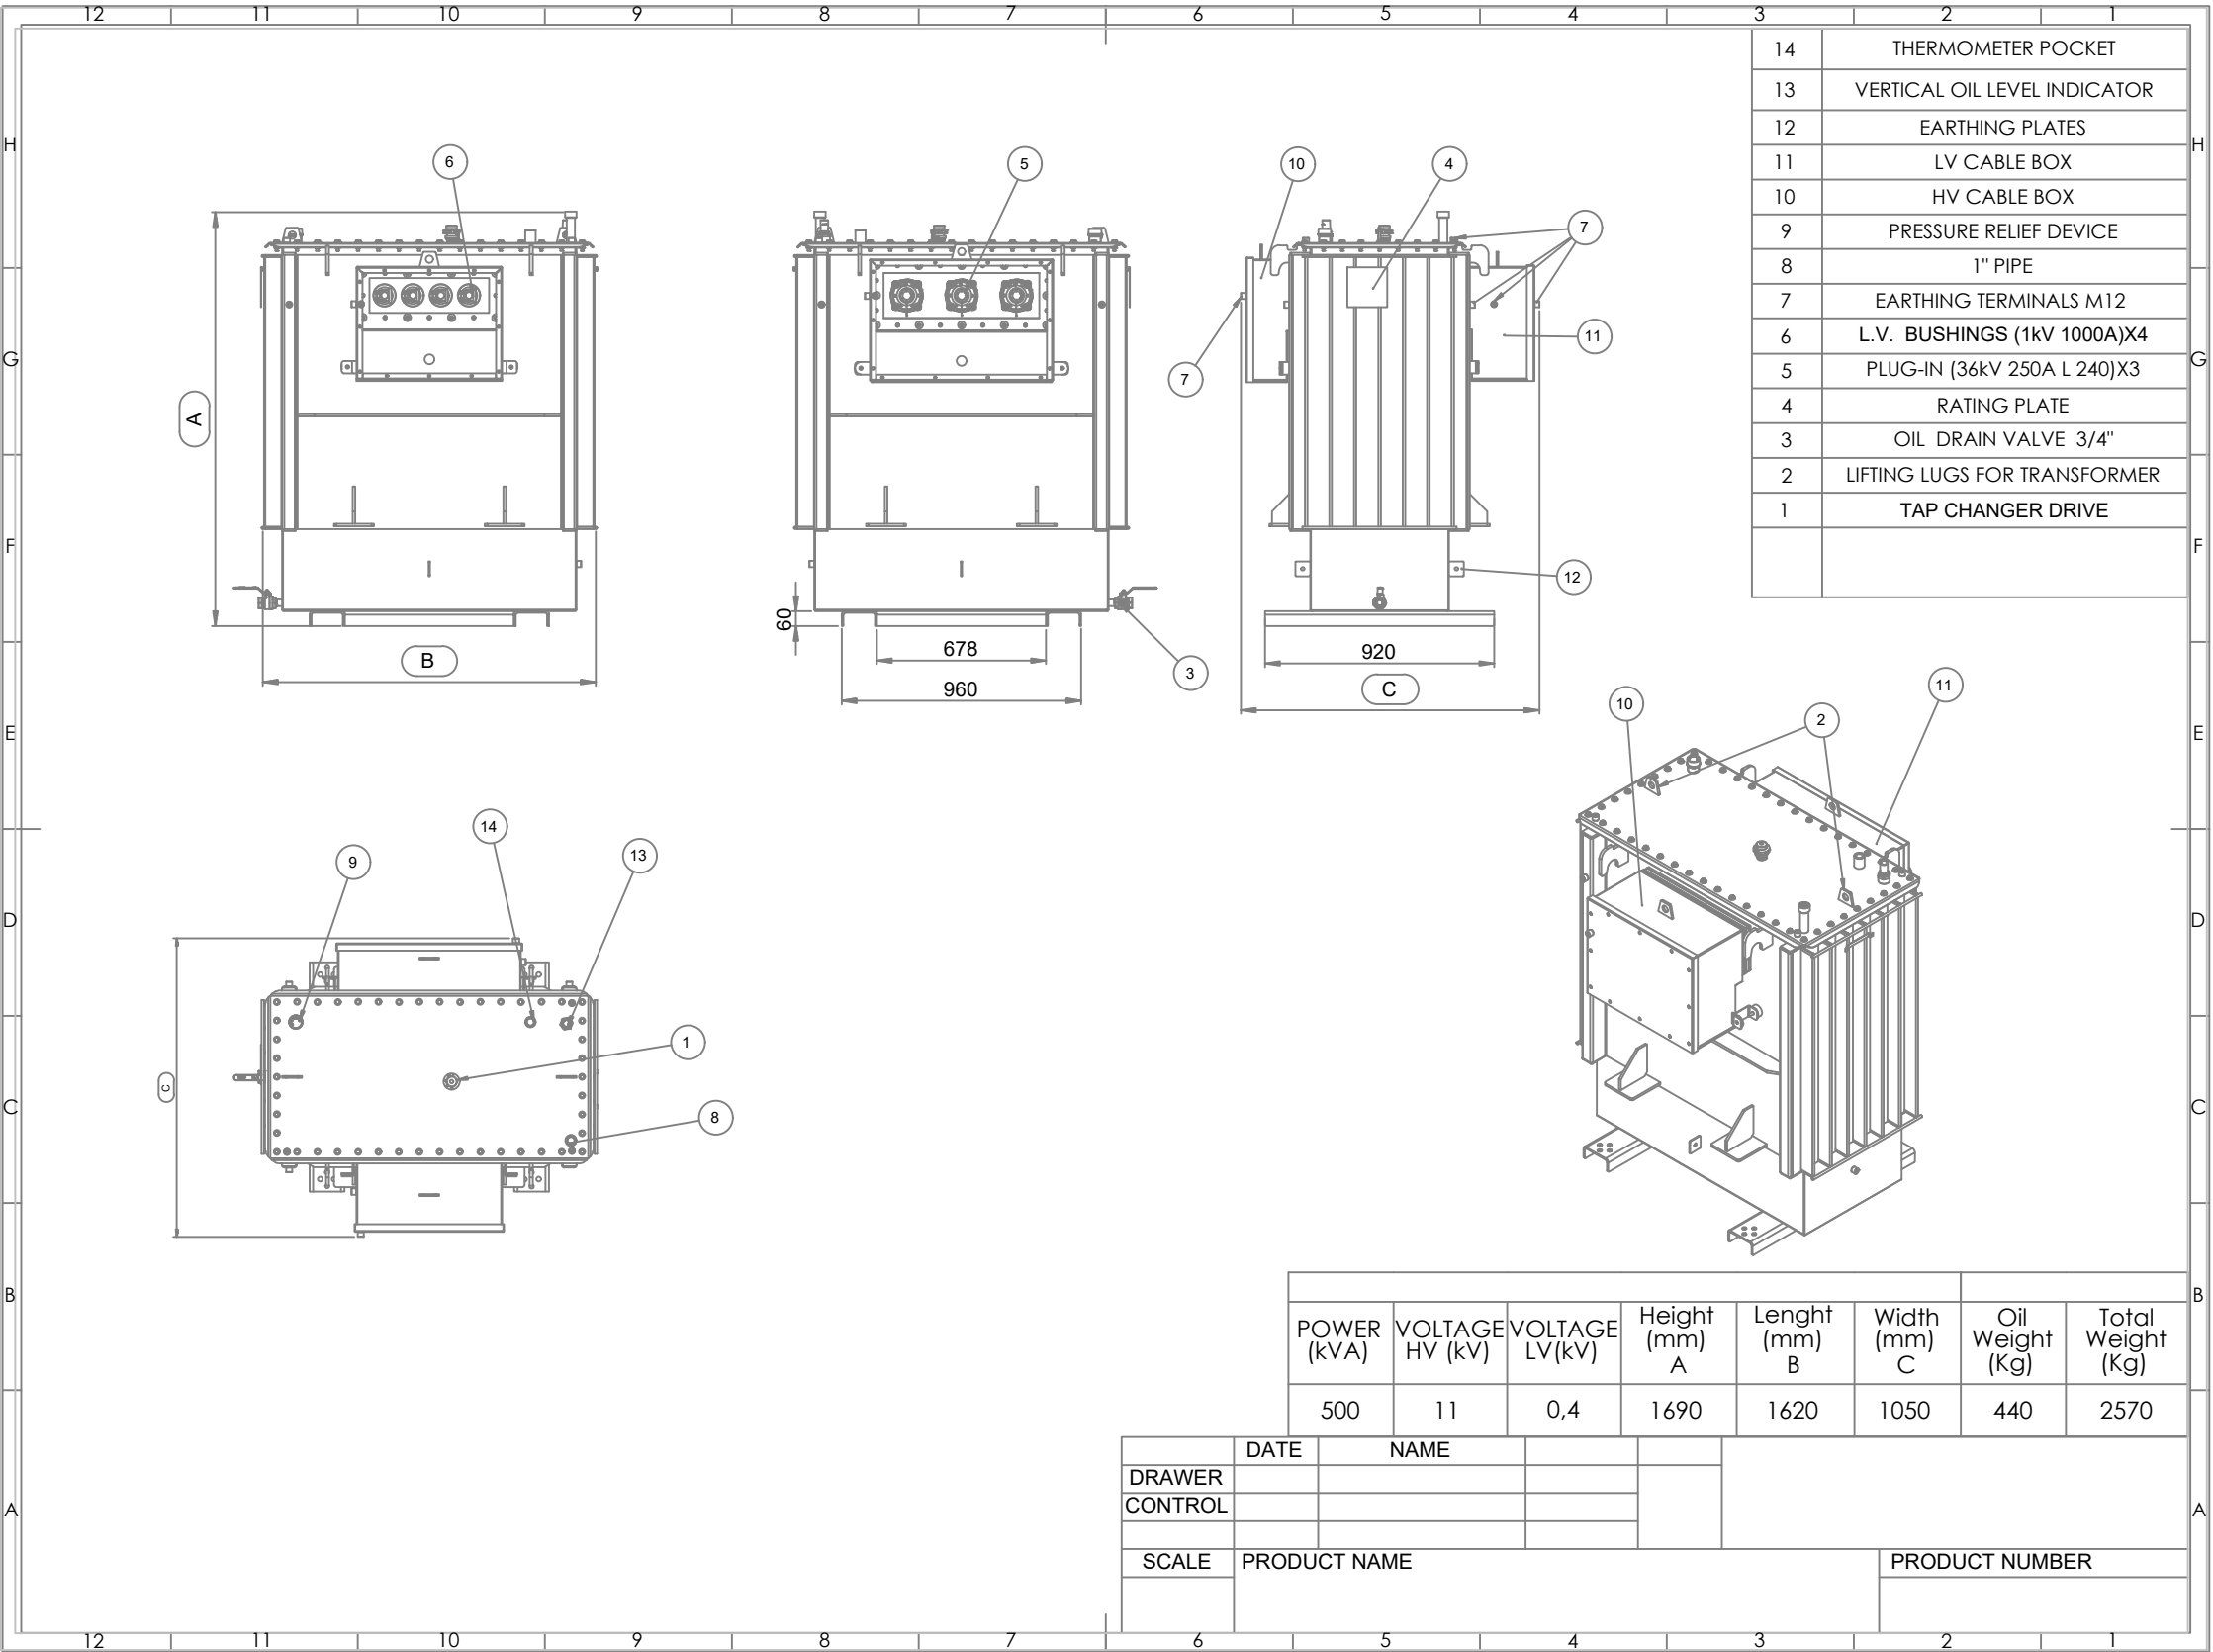

Drawing © 2021 STOR Power Ltd
OS Data © Crown copyright and database rights 2021 Ordnance Survey
0100031673

Notes

1. This drawing has been prepared in accordance with the scope of STOR Power Ltd appointment with its client and is subject to the terms and conditions of that appointment. STOR Power accepts no liability for any use of this document other than by its client and only for the purposes for which it was prepared and provided.

2. If received electronically it is the recipient's responsibility to print to correct scale. Only written dimensions should be used.

Legend

Rev	Description	Date	Initial
12	Elevation Detail provided by GF	10-Feb-23	NA
11	Revised Engine Details – Edina Drawing ED5-238850-0005_P05	10-Jan-23	NA
10	Revised Equipment details – GF Drawing GFC-297-10-01	10-Jan-23	NA
9	Boundaries adjusted to reflect title	7-Nov-22	AL
8	Original plans		MC



Somerset Energy Innovation Centre, Woodland Business Park, Bristol Road, Bridgwater, Somerset TA6 4FJ
T: +44(0)1278 727180 E: info@storpower.co.uk

Client Ashton Power Ltd

Project Ashton STOR (Gas)

Drawing Name AUX TX ELEVATIONS

Drawing No. 001 STOR128ELEV ATX

Scale @ A3 1:30

Site Location M11 1AA

