



Proposed location of external heat pump serving heating and domestic hot water systems.

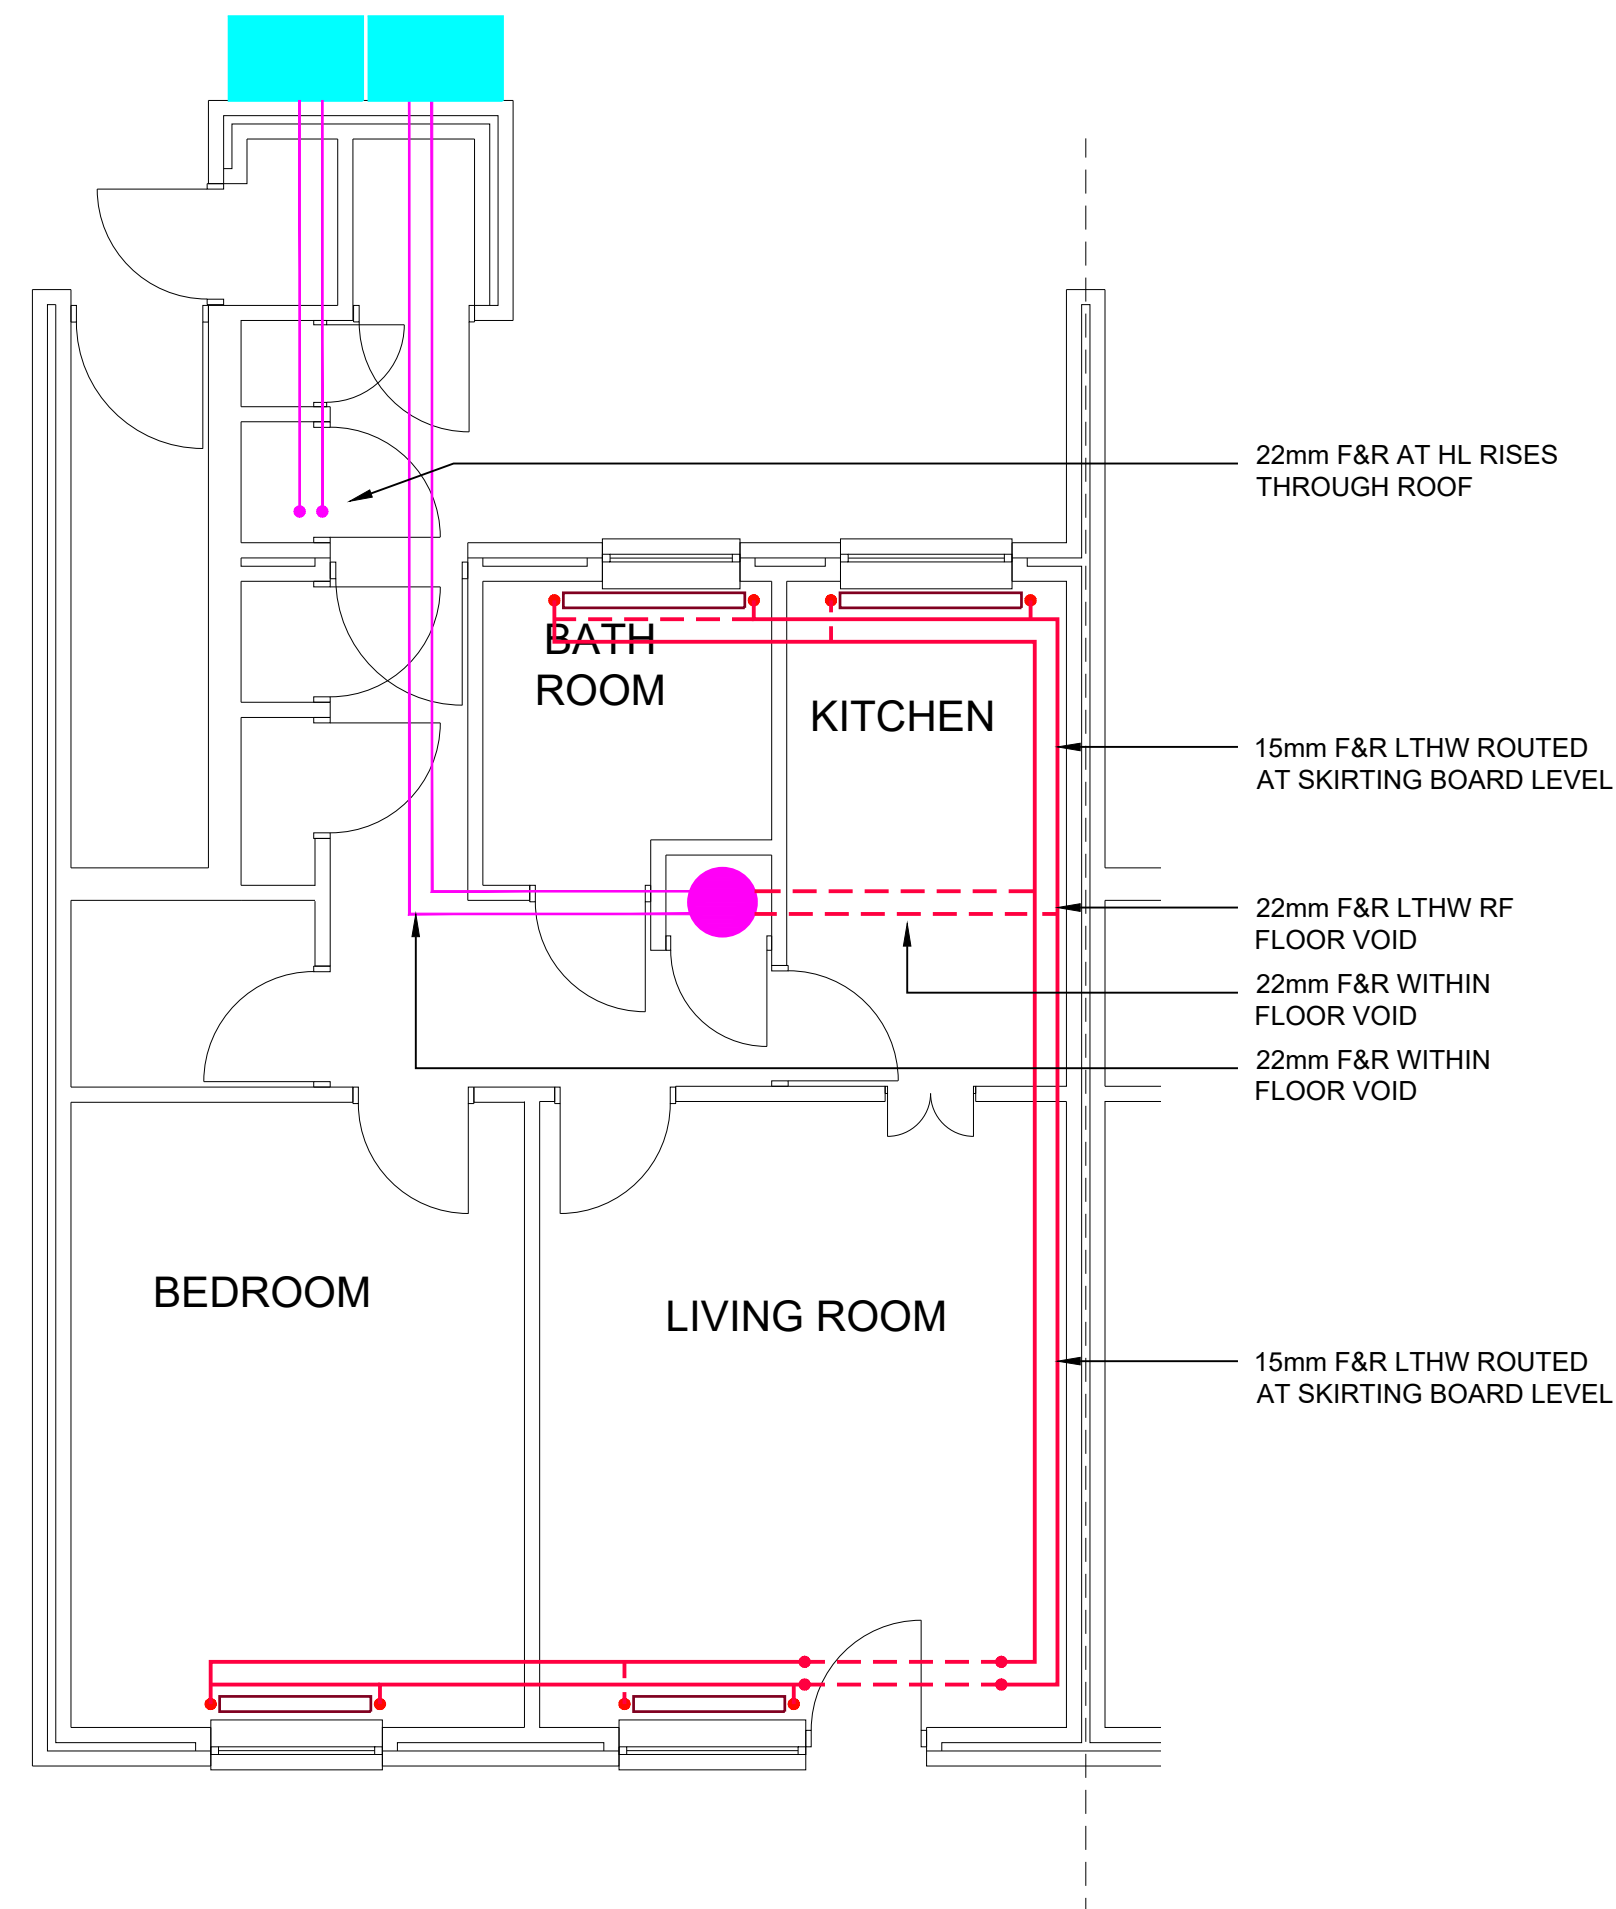


GROUND FLOOR

1:50

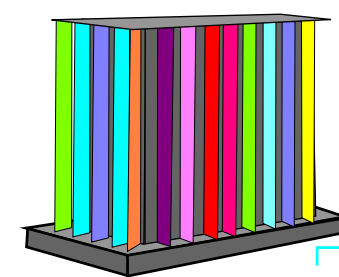

Proposed typical arrangement for heat pump ventilated enclosure, partially obstruction the heat pump.

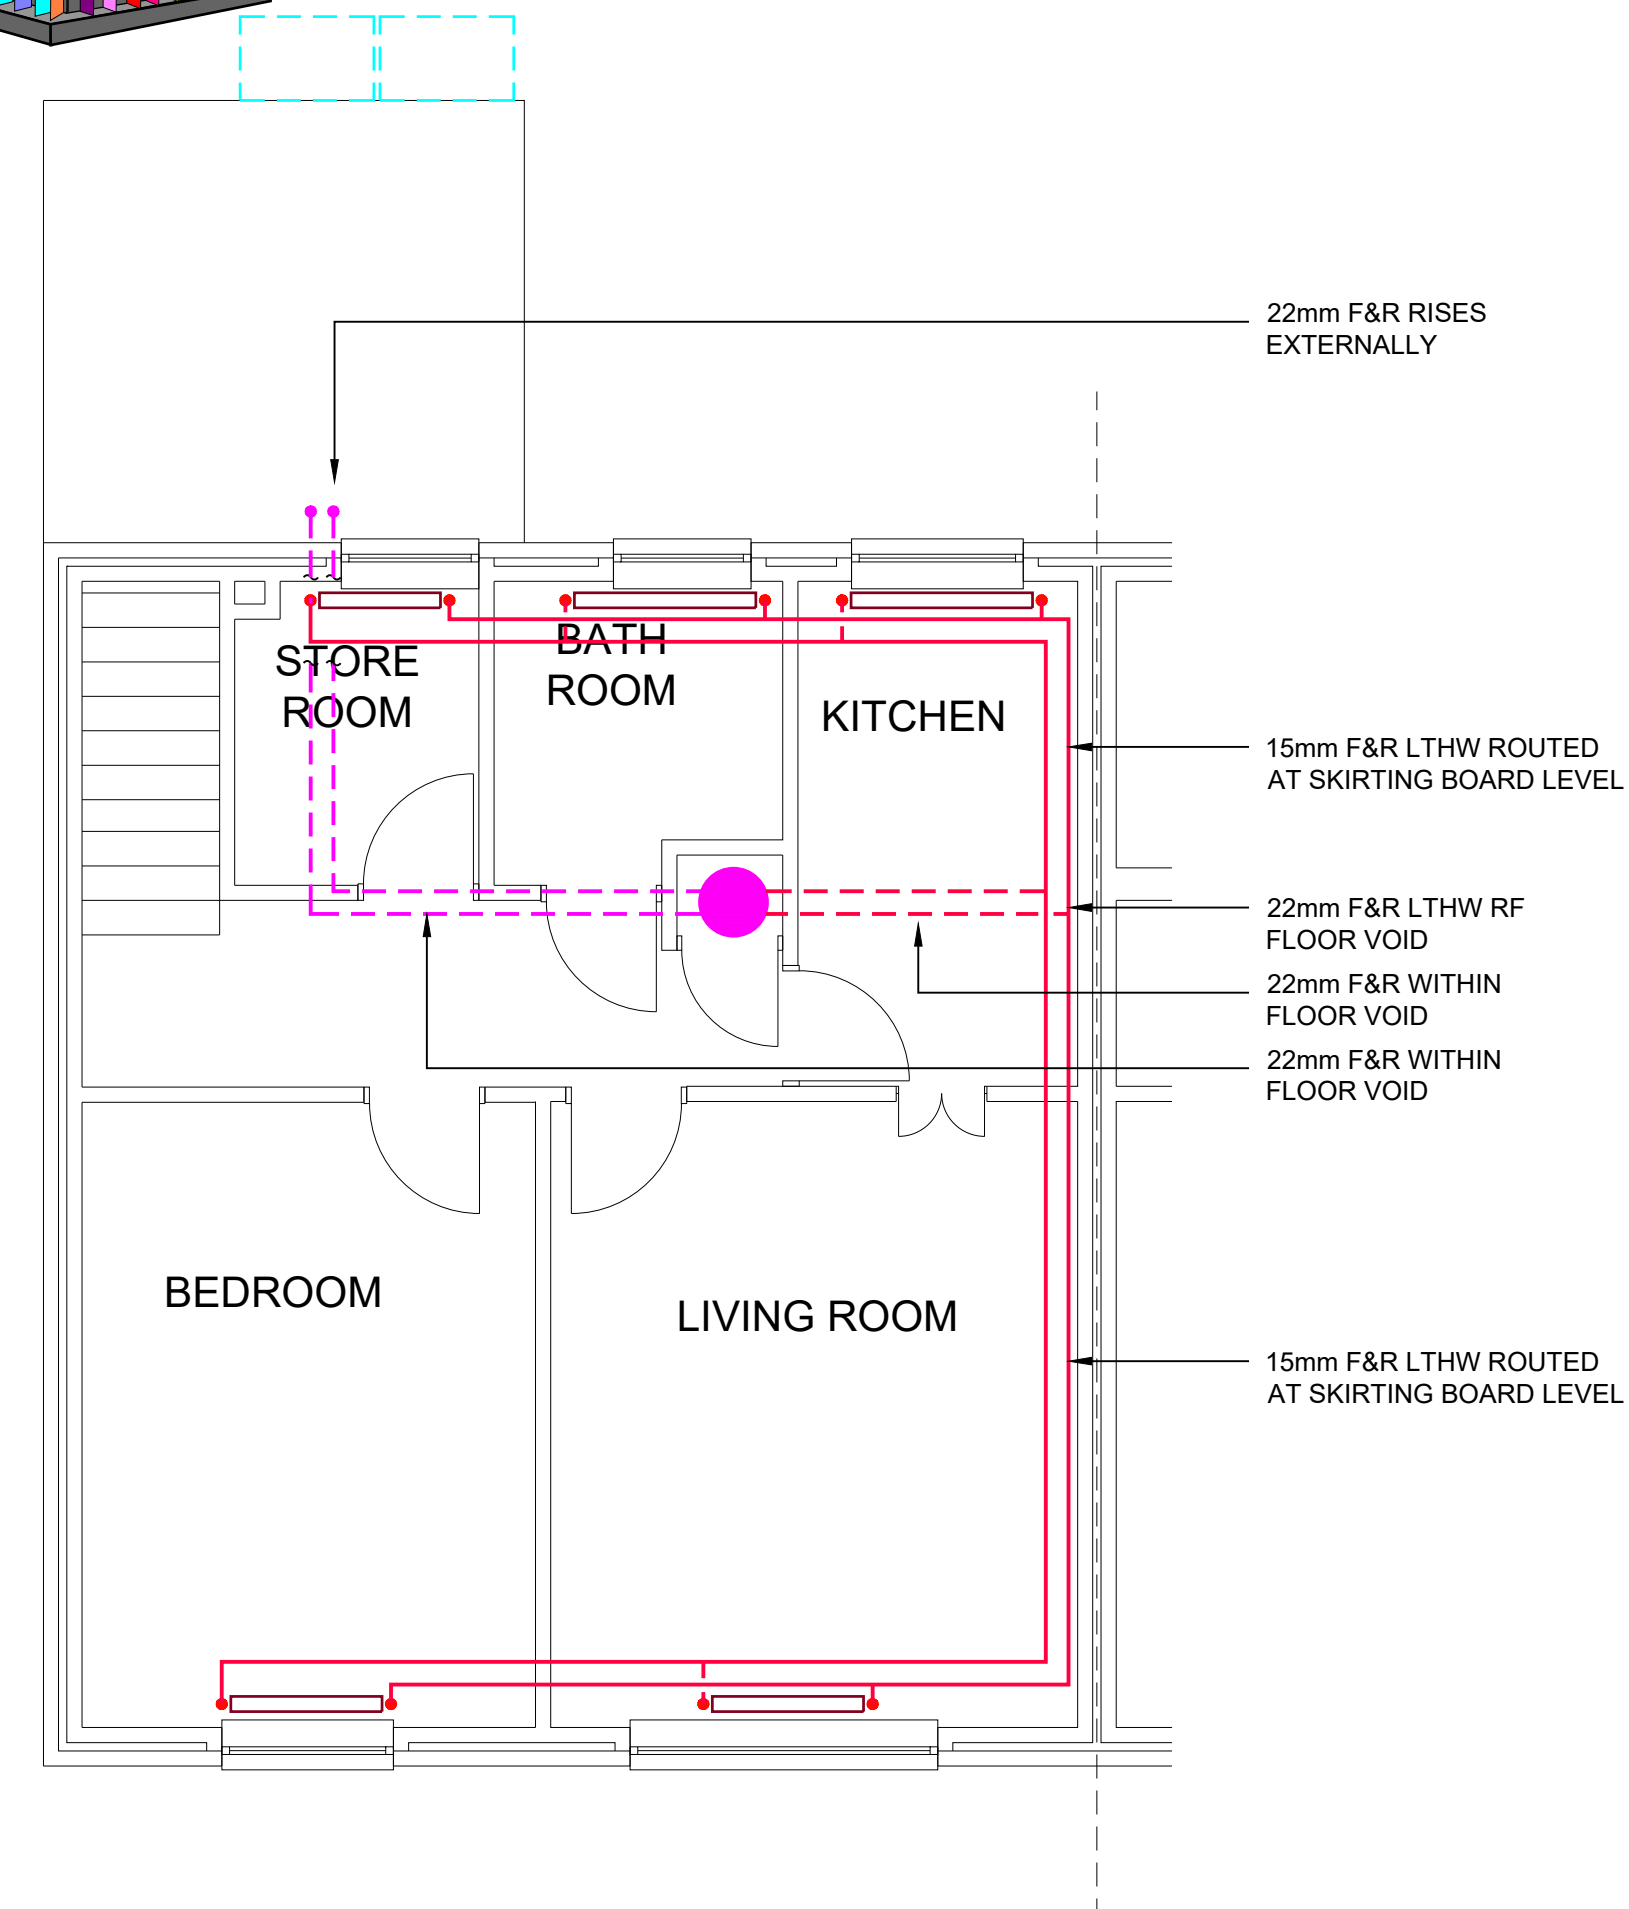

FIRST FLOOR

	1:50
--	------