


Existing

Proposed

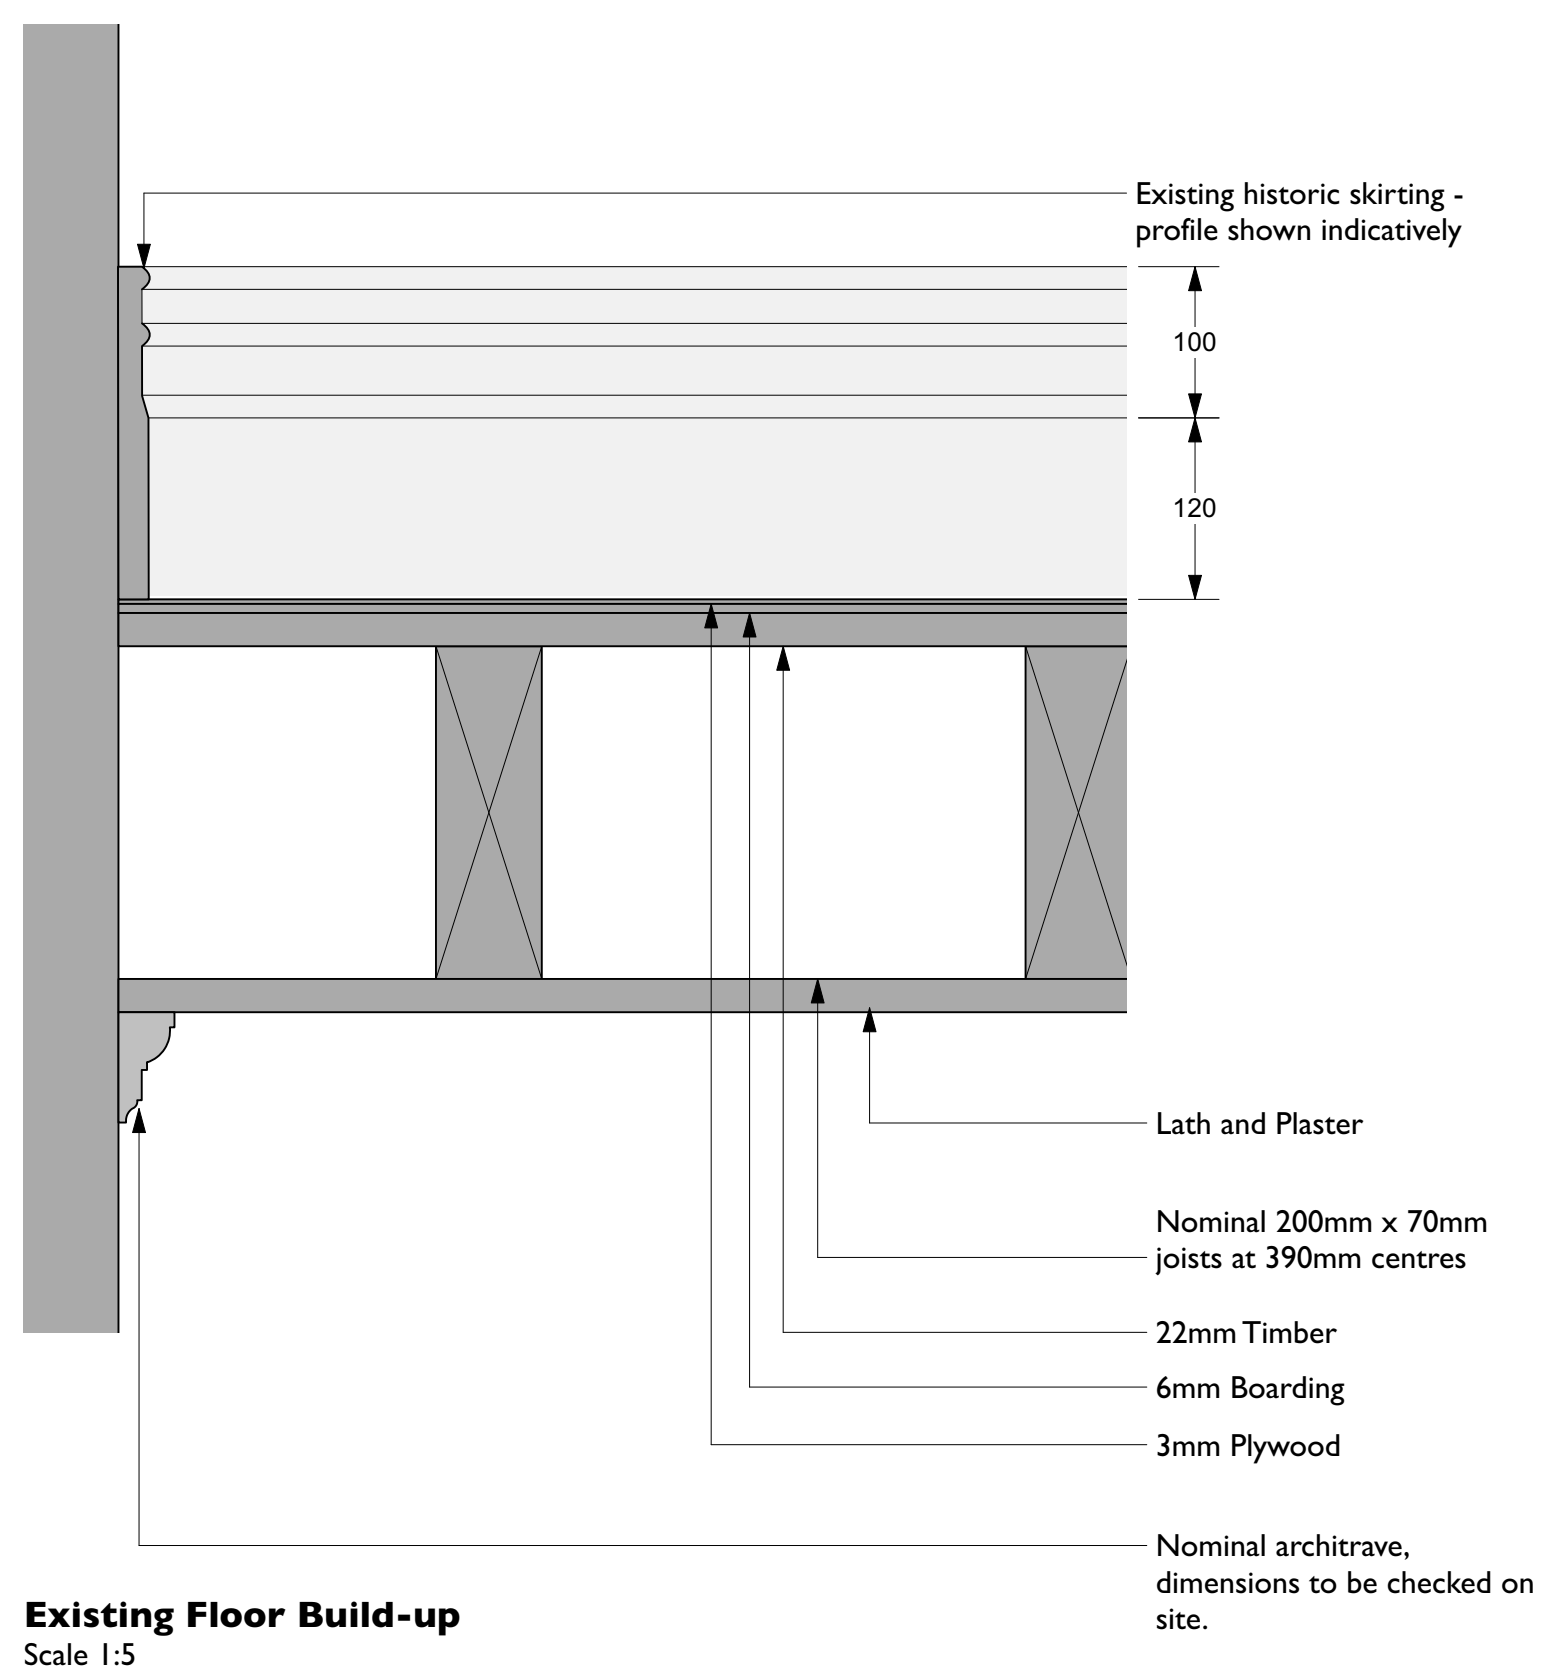

Rev	Note	DRN	CHK
-----	------	-----	-----

St Margarets, Manchester
For Charlotte Street Estates

Existing Floor Build Up

scheme
drwg no.
revision

1907
E(410)

scale
date first drawn
drawn

1:5 @ A3
June 2022
RG

SK sketch E existing P proposed T tender C construction FI final issue

www.ateliermb.co.uk
t 0161 236 0051
e architect@ateliermb.co.uk