


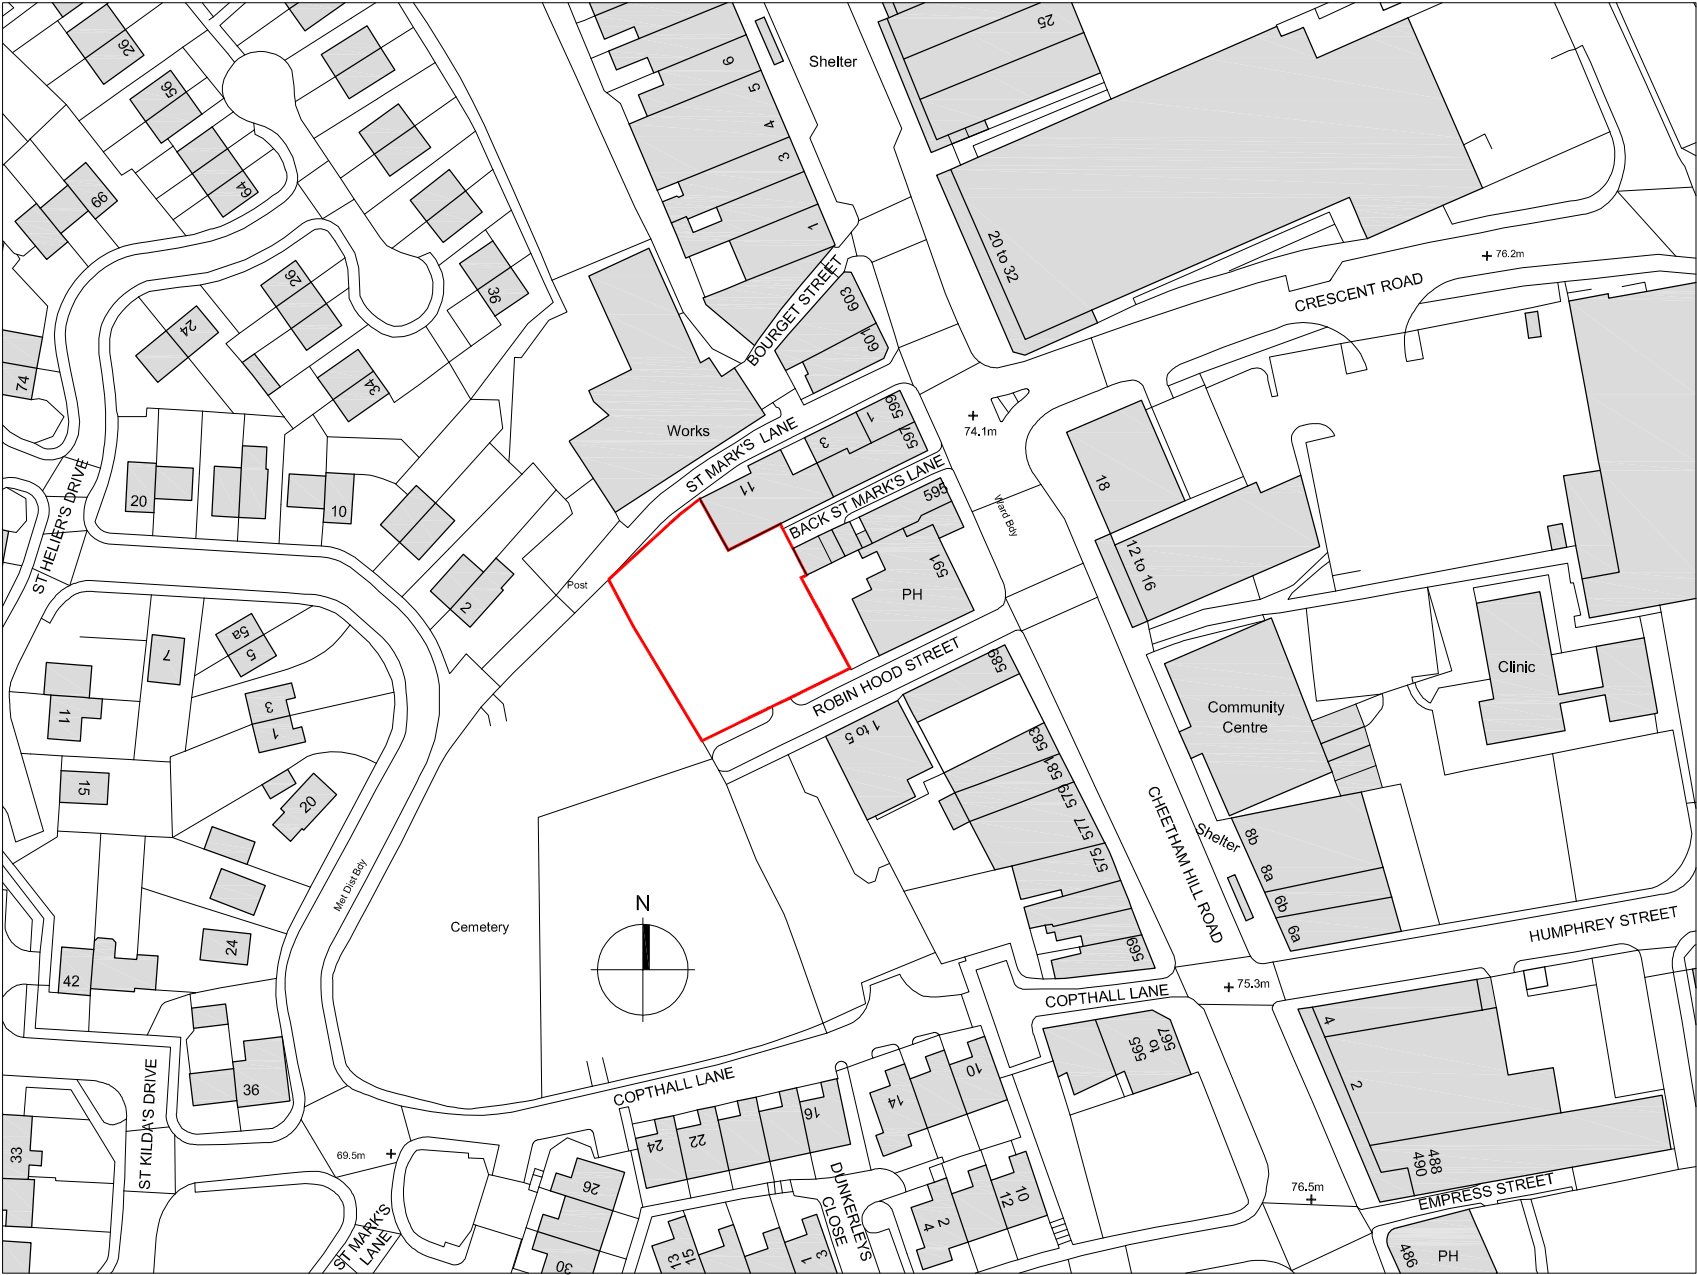

Location Plan 1:1250

Scale Bar 1:1250

