


GENERAL NOTES


- 1. ALL DIMENSIONS ARE IN MILLIMETRES UNLESS OTHERWISE STATED
- 2. ALL LEVELS ARE IN METRES UNLESS OTHERWISE STATED
- 3. DIMENSIONS ARE NOT TO BE SCALED FROM THE DRAWING
- 4. ALL WORK TO BE CARRIED OUT IN ACCORDANCE WITH THE CURRENT EDITION OF THE BUILDING REGULATIONS 1991 (INCLUDING AMENDMENTS) AND ALL RELEVANT BRITISH STANDARDS/CODES OF PRACTICE
- 5. CONTRACTOR IS RESPONSIBLE FOR THE CORRECT SETTING OUT OF THE WORKS ON SITE, ALL DIMENSIONS TO BE CHECKED PRIOR TO FABRICATION OF MATERIALS
- 6. THIS DRAWING IS TO BE READ IN CONJUNCTION WITH ALL RELEVANT DRAWINGS AND SPECIFICATIONS
- 7. THIS DRAWING SHALL NOT BE DUPLICATED WITHOUT THE EXPRESS WRITTEN PERMISSION OF BEECH DESIGN AND BUILD LIMITED

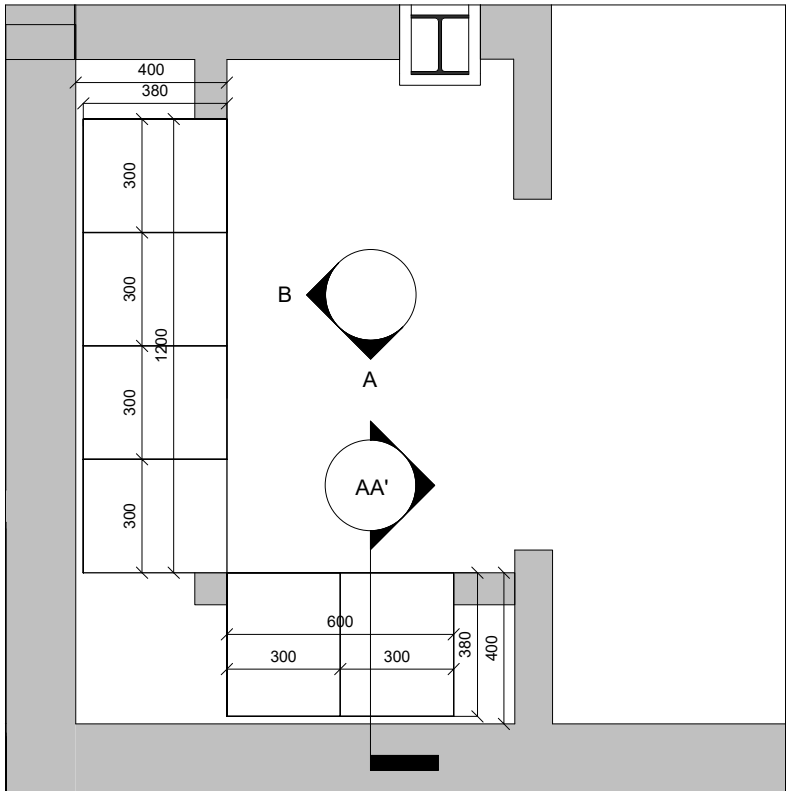


MAILBOXES - Layout - 1 : 20




MAILBOXES CONCEPT IMAGE

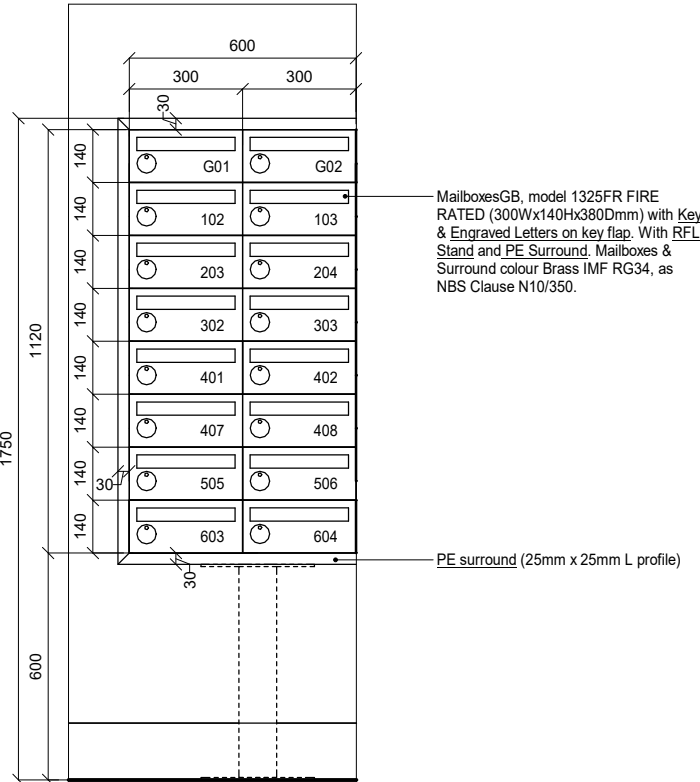

Elevation A - 1 : 20

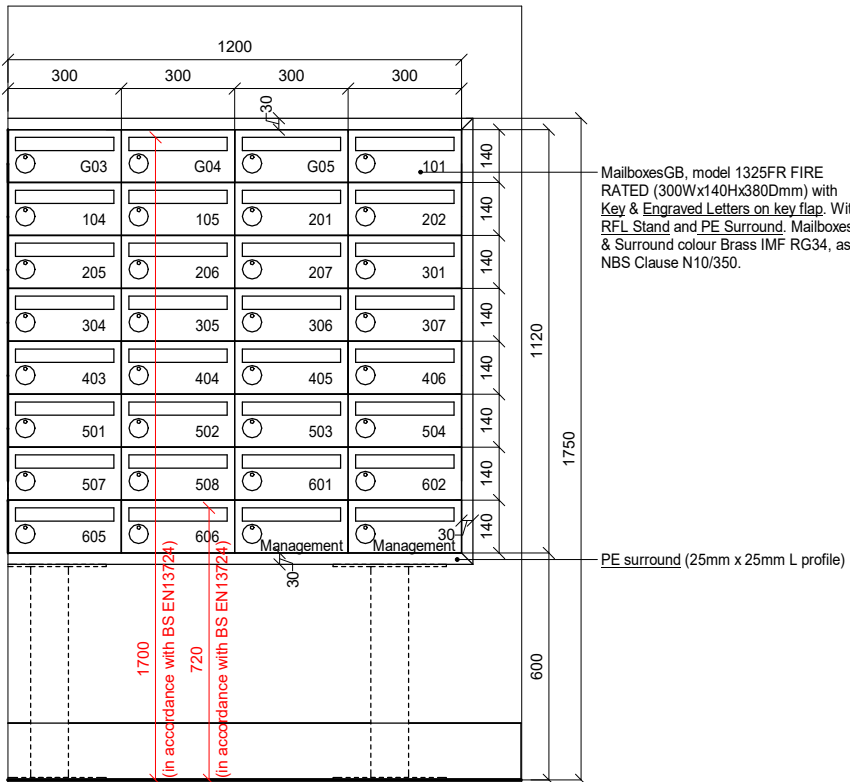

Elevation B - 1 : 20

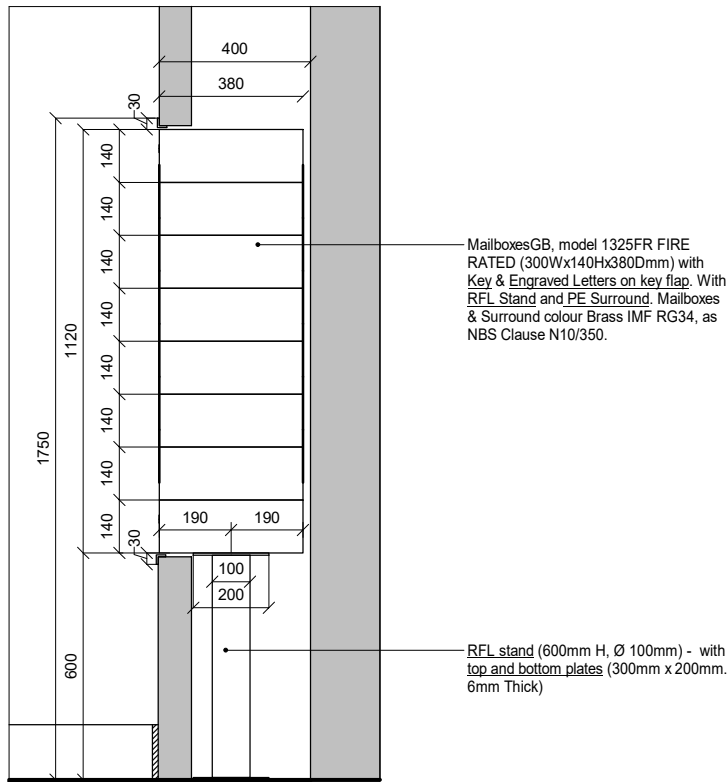

Section AA' - 1 : 20

T5 APPROVAL	AR	08/03/23
T4 TENDER	AR	TBC
T3 TENDER	AR	26/07/21
T2 TENDER	AR	19/07/21
T1 TENDER	AR	09/07/21

Rev	Description	By	Date
-----	-------------	----	------



CLIENT:

Piccadilly Warehouse
PROJECT:

MAILBOX DETAILS BLOOM STREET

DRAWING TITLE:

PLANNING

DRAWING STATUS:

DRAWN: AR | CHECKED: AD

SCALE: 1 : 20 | DATE: MAR 23

013-MDB-BS-XX-DT-I-7801 | T5
DRAWING NUMBER: | REV: