



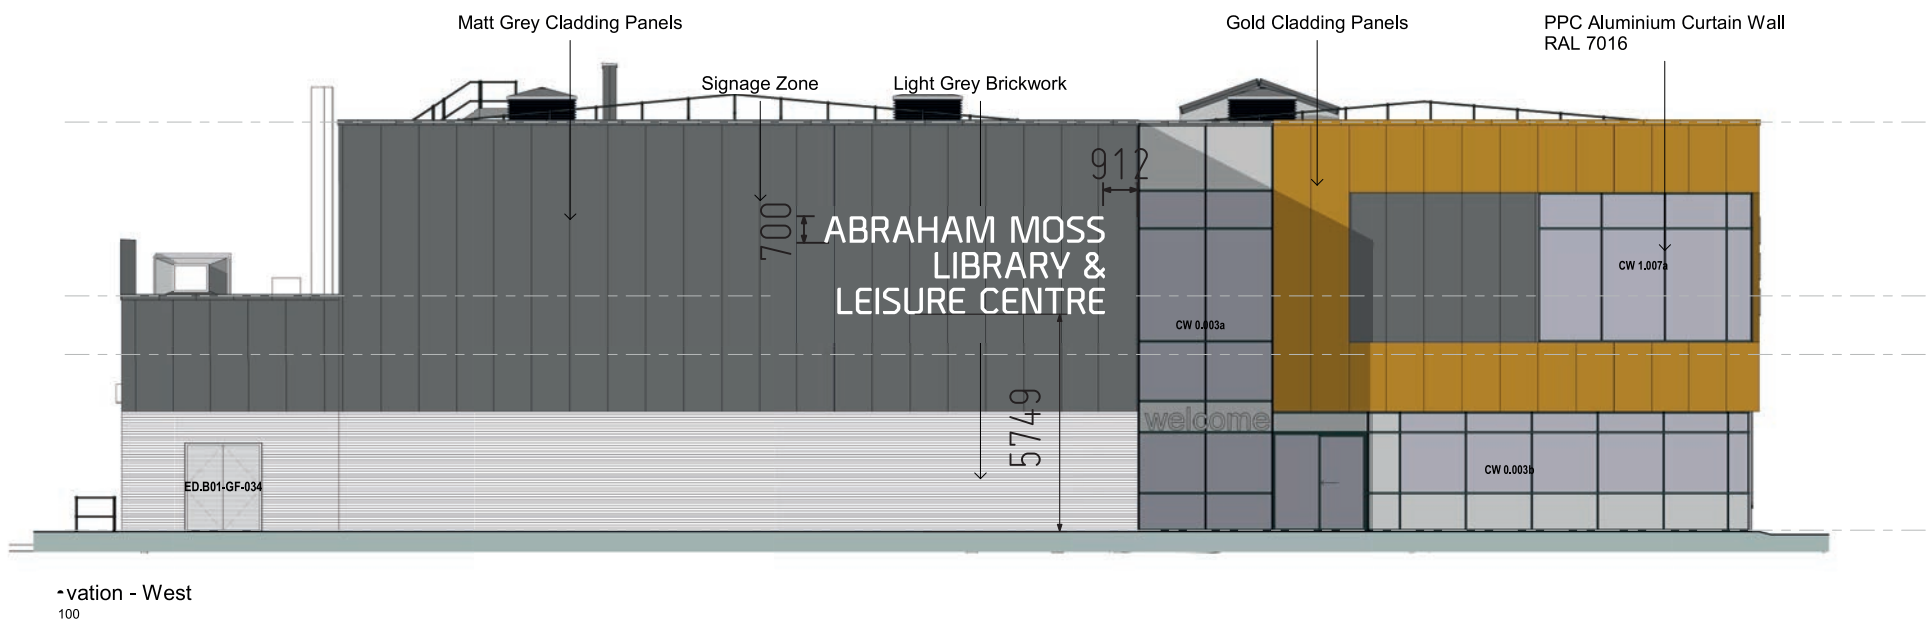

4 | Elevation - South
1 : 100

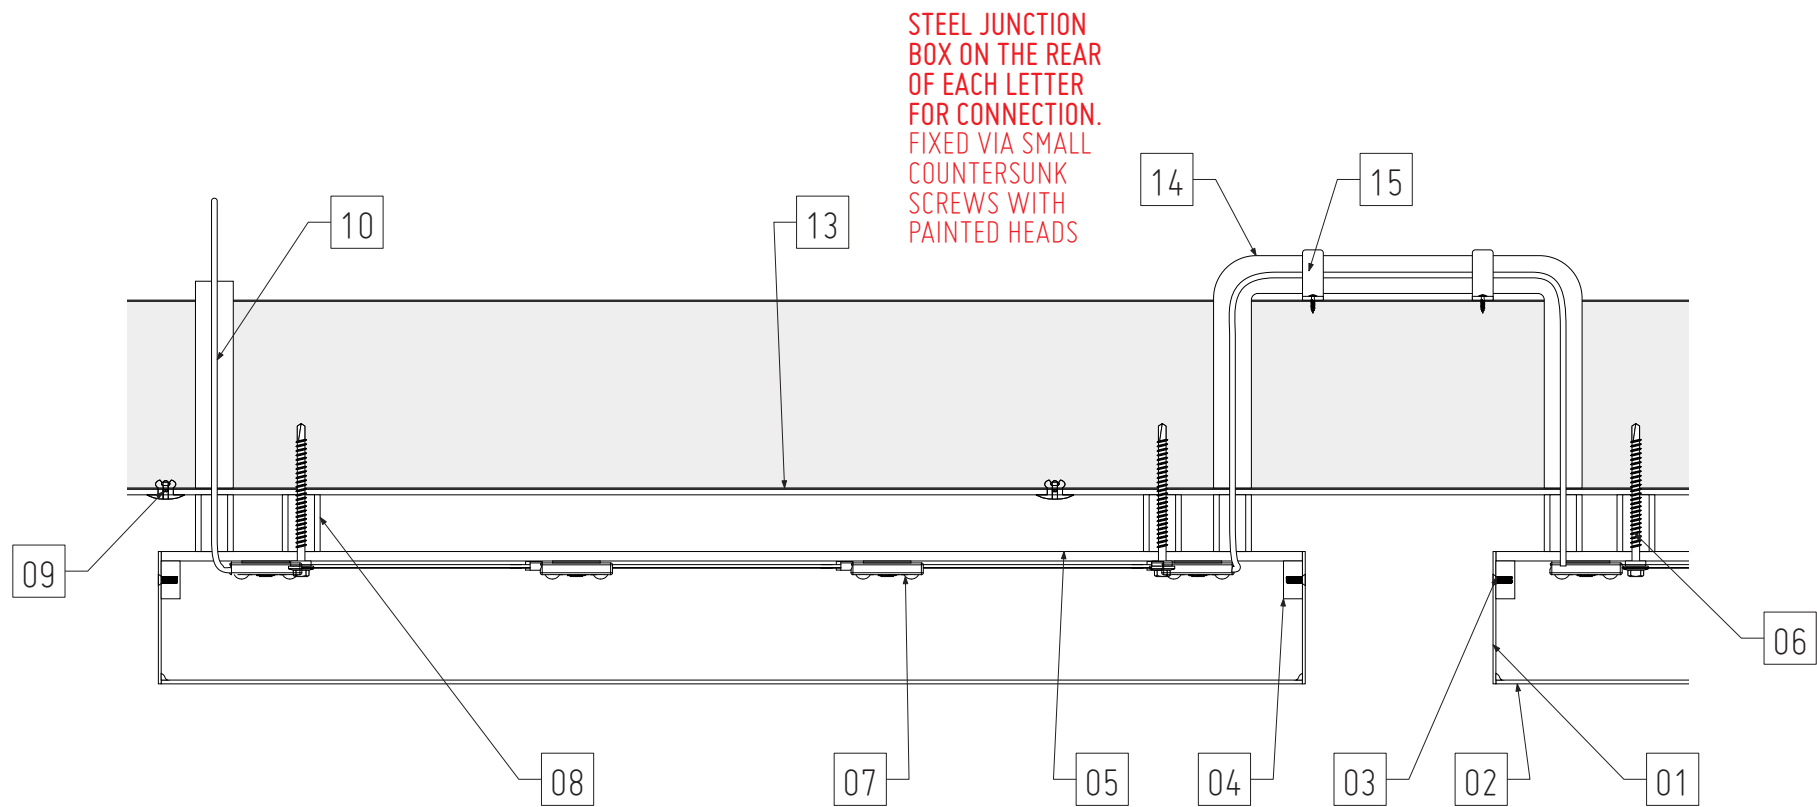

** ALL SIZES IN MM **		COL	08	20MM (OD) X 14MM (ID) POLYCARBONATE TUBES - PAINTED TO RAL	
01	GRADE 1050 1.5MM ALUMINIUM RETURNS - PAINTED TO RAL		09	DOME HEAD RIVET IN TO CLADDING - PAINTED TO RAL	
02	GRADE 1050 2MM ALUMINIUM FACE - PAINTED TO RAL		10	14 GAUGE FEED FED THROUGH REAR OF EACH LETTER, THEN TO RUN THROUGH REAR OF CLADDING IN ALUMINIUM TUBING	
03	#3 10MM COUNTERSUNK MACHINE SCREW IN TO OPAL		11	20 X 4MM ALUMINIUM Z SECTION TO STOP LIGHT BLEED	
04	20 X 10MM OPAL 050 ACRYLIC BLOCK, TENSOL GLUED		12	6MM DRAINAGE HOLES IN FLAT SECTIONS OF EACH LETTER	
05	5MM OPAL 050 ACRYLIC BACK PANEL		13	GRADE 1050 3MM INSET ALUMINIUM LETTERS - PAINTED TO RAL	
06	5.5 X 80MM ALUMINIUM TEK SCREWS IN TO KINGSPAN CLADDING		14	CORRUGATED CONDUIT 20M (D) FOR HOUSING FEED	
07	VL4 MINI 6500K LED ILLUMINATION 150W POWER SUPPLYS		15	TOWER UPVC SPACER BAR SADDLES 20MM	

** REF 10 - WASHER IS TO BE PLACED ON THE INTERIOR OF THE LETTER BACKING, WITH CABLE FED THROUGH BACK AND ALUMINIUM TUBING, THEN SEALED WITH BLACK SILICONE TO PREVENT WATER INGRESS

**ALL CABLE BOXES ARE TO BE PAINTED OUT TO MATCH THE COLOUR OF THE COMPOSITE PANELS THEY ARE FIXED TO
**ALSO WHERE VISIBLE, ALL CABLE WIRE ENCASEMENT TO BE WHITE



RAL 9003
60% GLOSS

RAL TBC
60% GLOSS

P05	27/01/23	FEED INFORMATION AMENDED
P04	19/12/22	CORRECT RAL REFERENCES ADDED
P03	11/07/22	ALIGNMENT OF LETTERS ALTERED
P02	20/06/22	ADDITIONAL TECHNICAL INFO ADDED
P01	18/05/22	INITIAL DRAWING ISSUED

ASTRA JOB NUMBER

54865

SCALE

1:200@A2

ACCOUNT MANAGER

JJD

DRAWN BY

COL

CLIENT

LAING O'ROURKE CONSTRUCTION

VISUAL

ABRAHAM MOSS LIBRARY

SITE NAME/LOC	ORIG.	VOL.	LVL.	TYPE.
LP44107	ASL	B01	XX	DR
ROLE.	DESCR.	REV.	STATUS	
X	91435	P05	S3 FOR REVIEW & COMMENT	

ASTRA
SIGNS
+GRAPHICS

UNIT 1 FIRST AVENUE
EUROPA VILLAGE
MANCHESTER M17 1JZ

0161 832 2429
ASTRASIGNS.COM

© All rights reserved, including the right to reproduce in whole or in part without the consent of Astra Signs Ltd.
This protocol is for visual purposes only and not to be used as an exact colour reference.