SOUTH ELEVATION (KAY STREET)

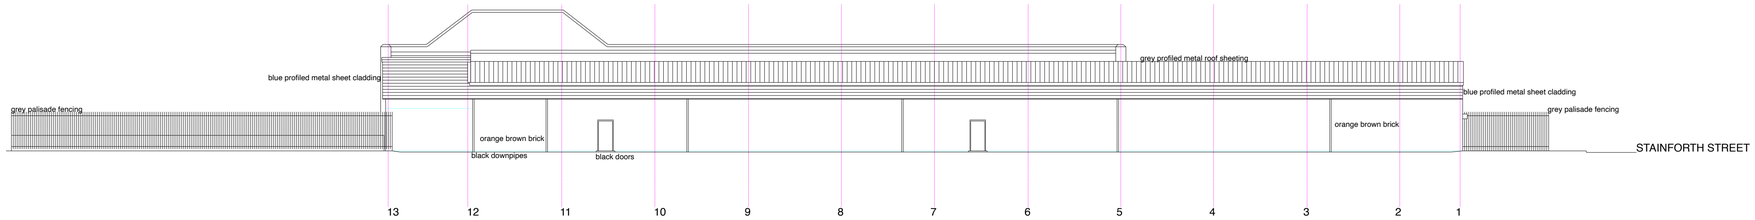

NORTH ELEVATION (ASHTON OLD ROAD)

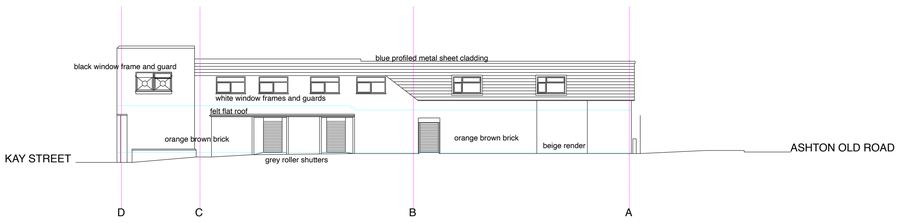

EAST ELEVATION

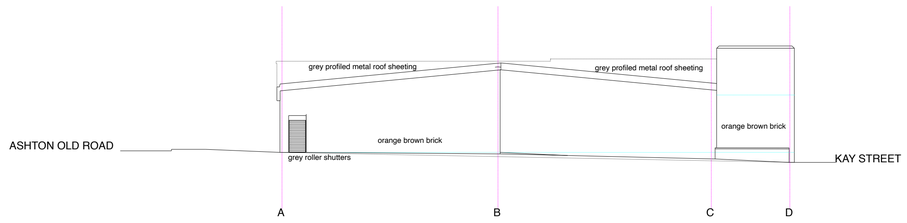

WEST ELEVATION (STAINFORTH STREET)

LEE ARCHITECTS LTD
Leepark House
449 Chester Road
Manchester M16 9HA
T 0161 873 7788
M 07710 539748
E info@leearchitects.co.uk

copyright reserved

CLIENT
Kabinet

PROJECT
22-26 Kay Street
Manchester M11 2DU

DRAWING
Existing Elevations

DRAWING NUMBER
L689 / 04

DATE 20-12-22
SCALE 1:100@A1