
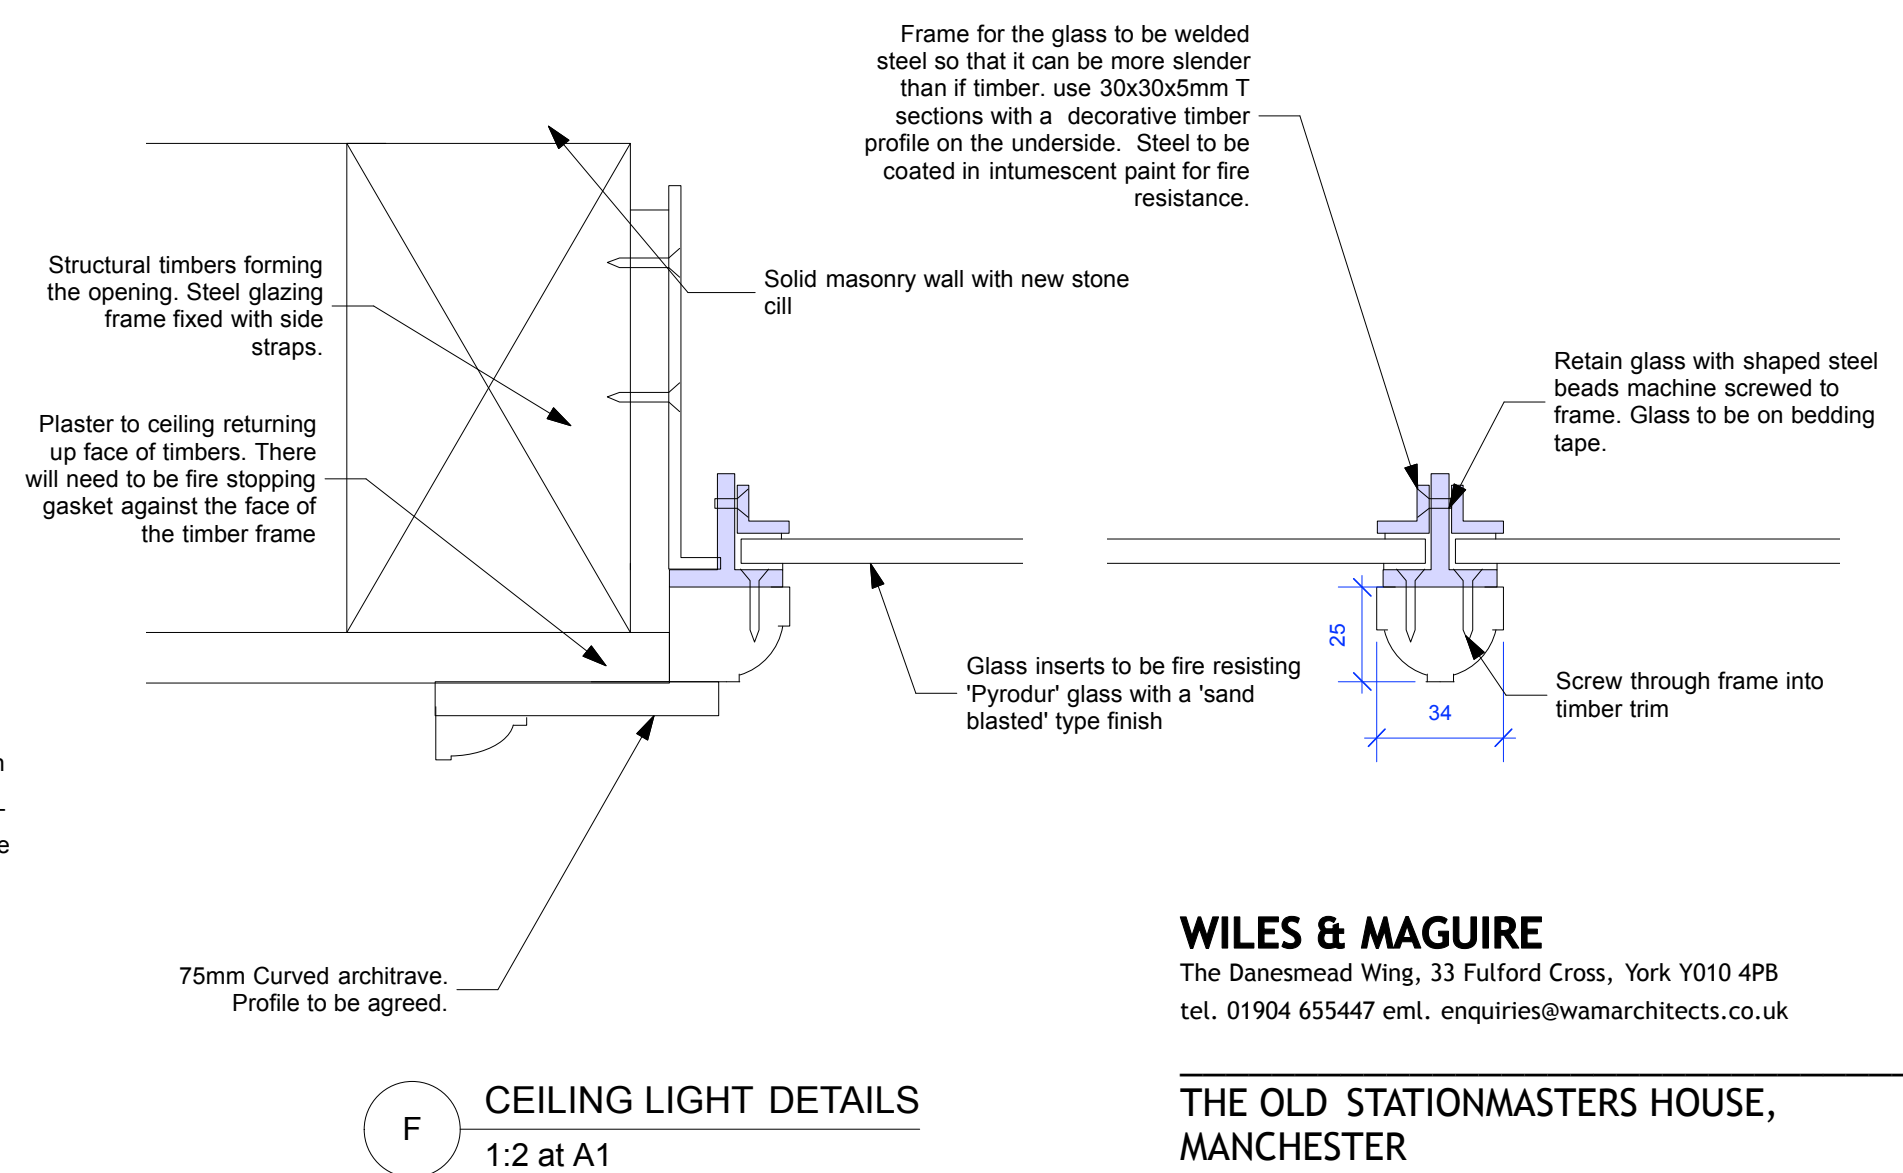
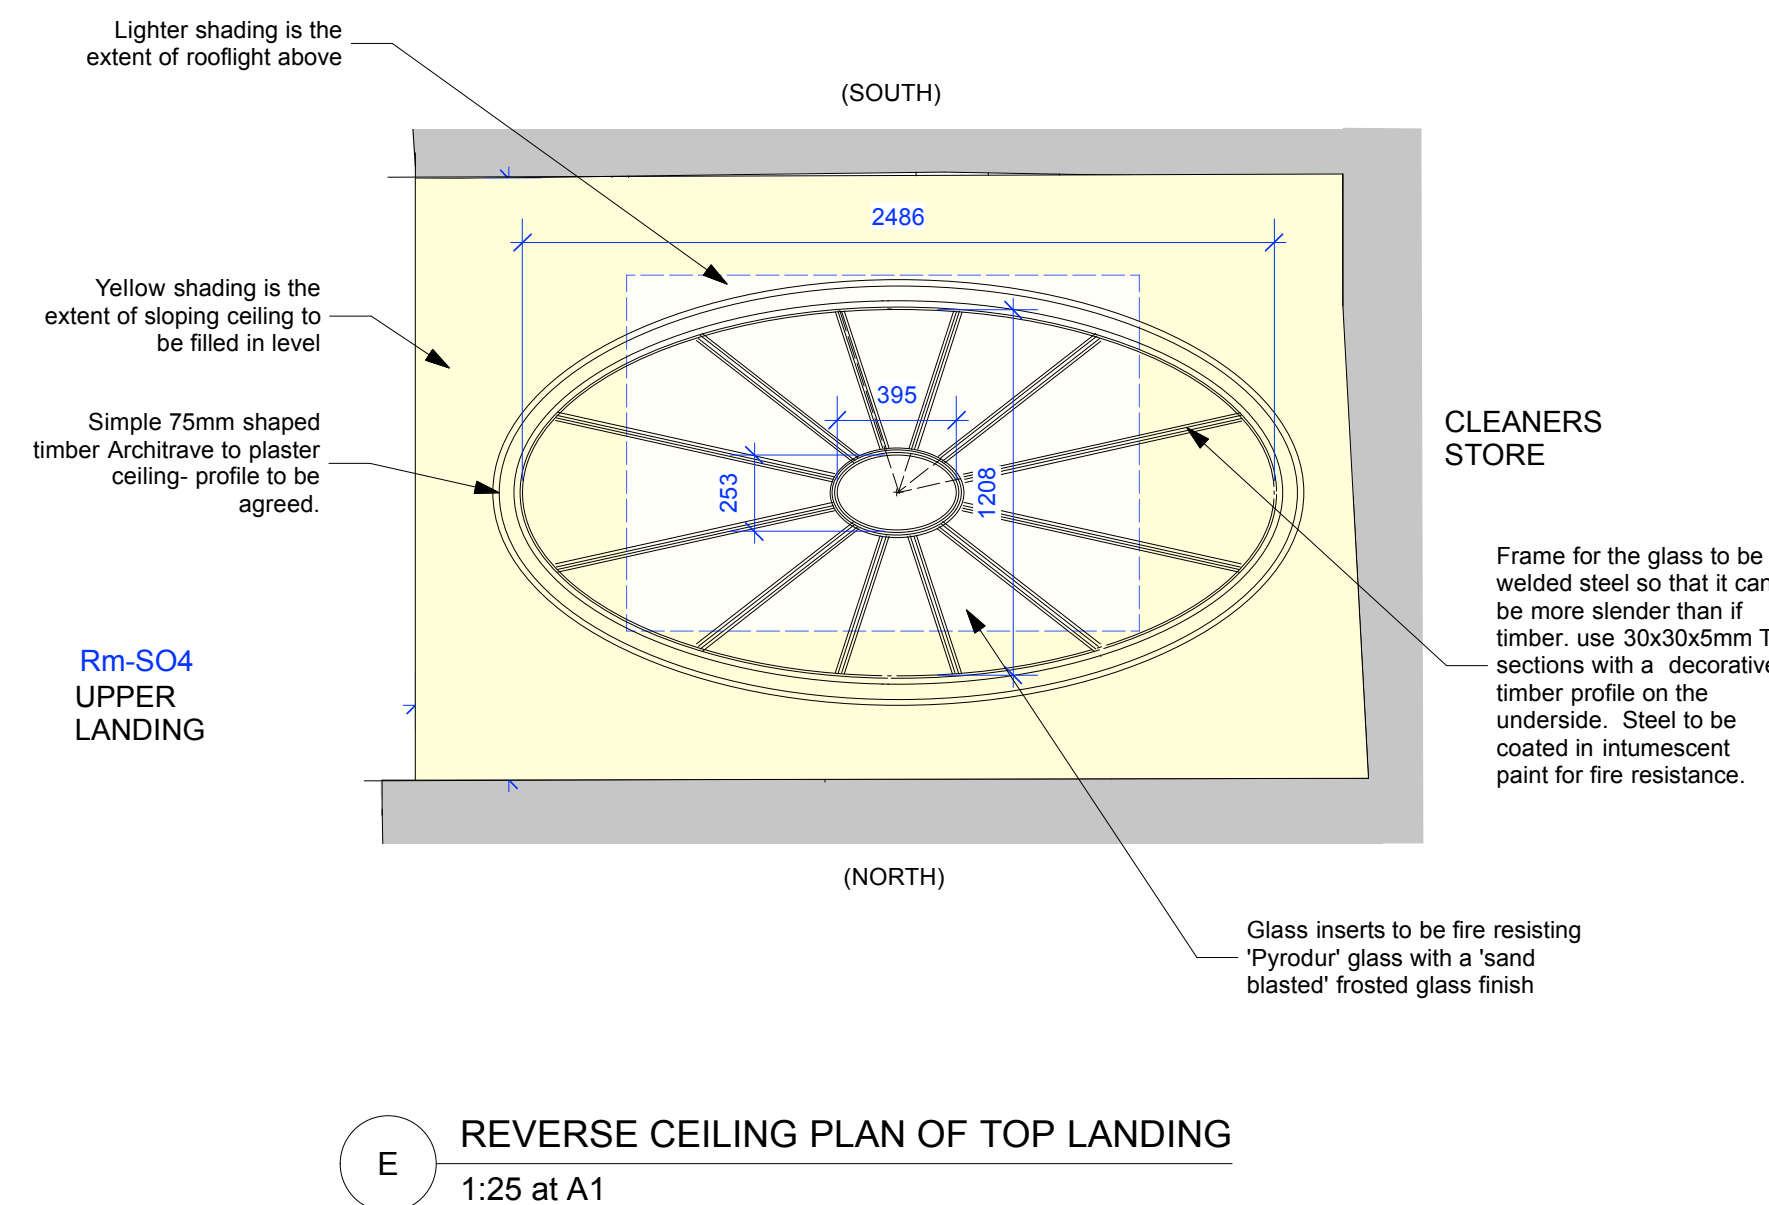
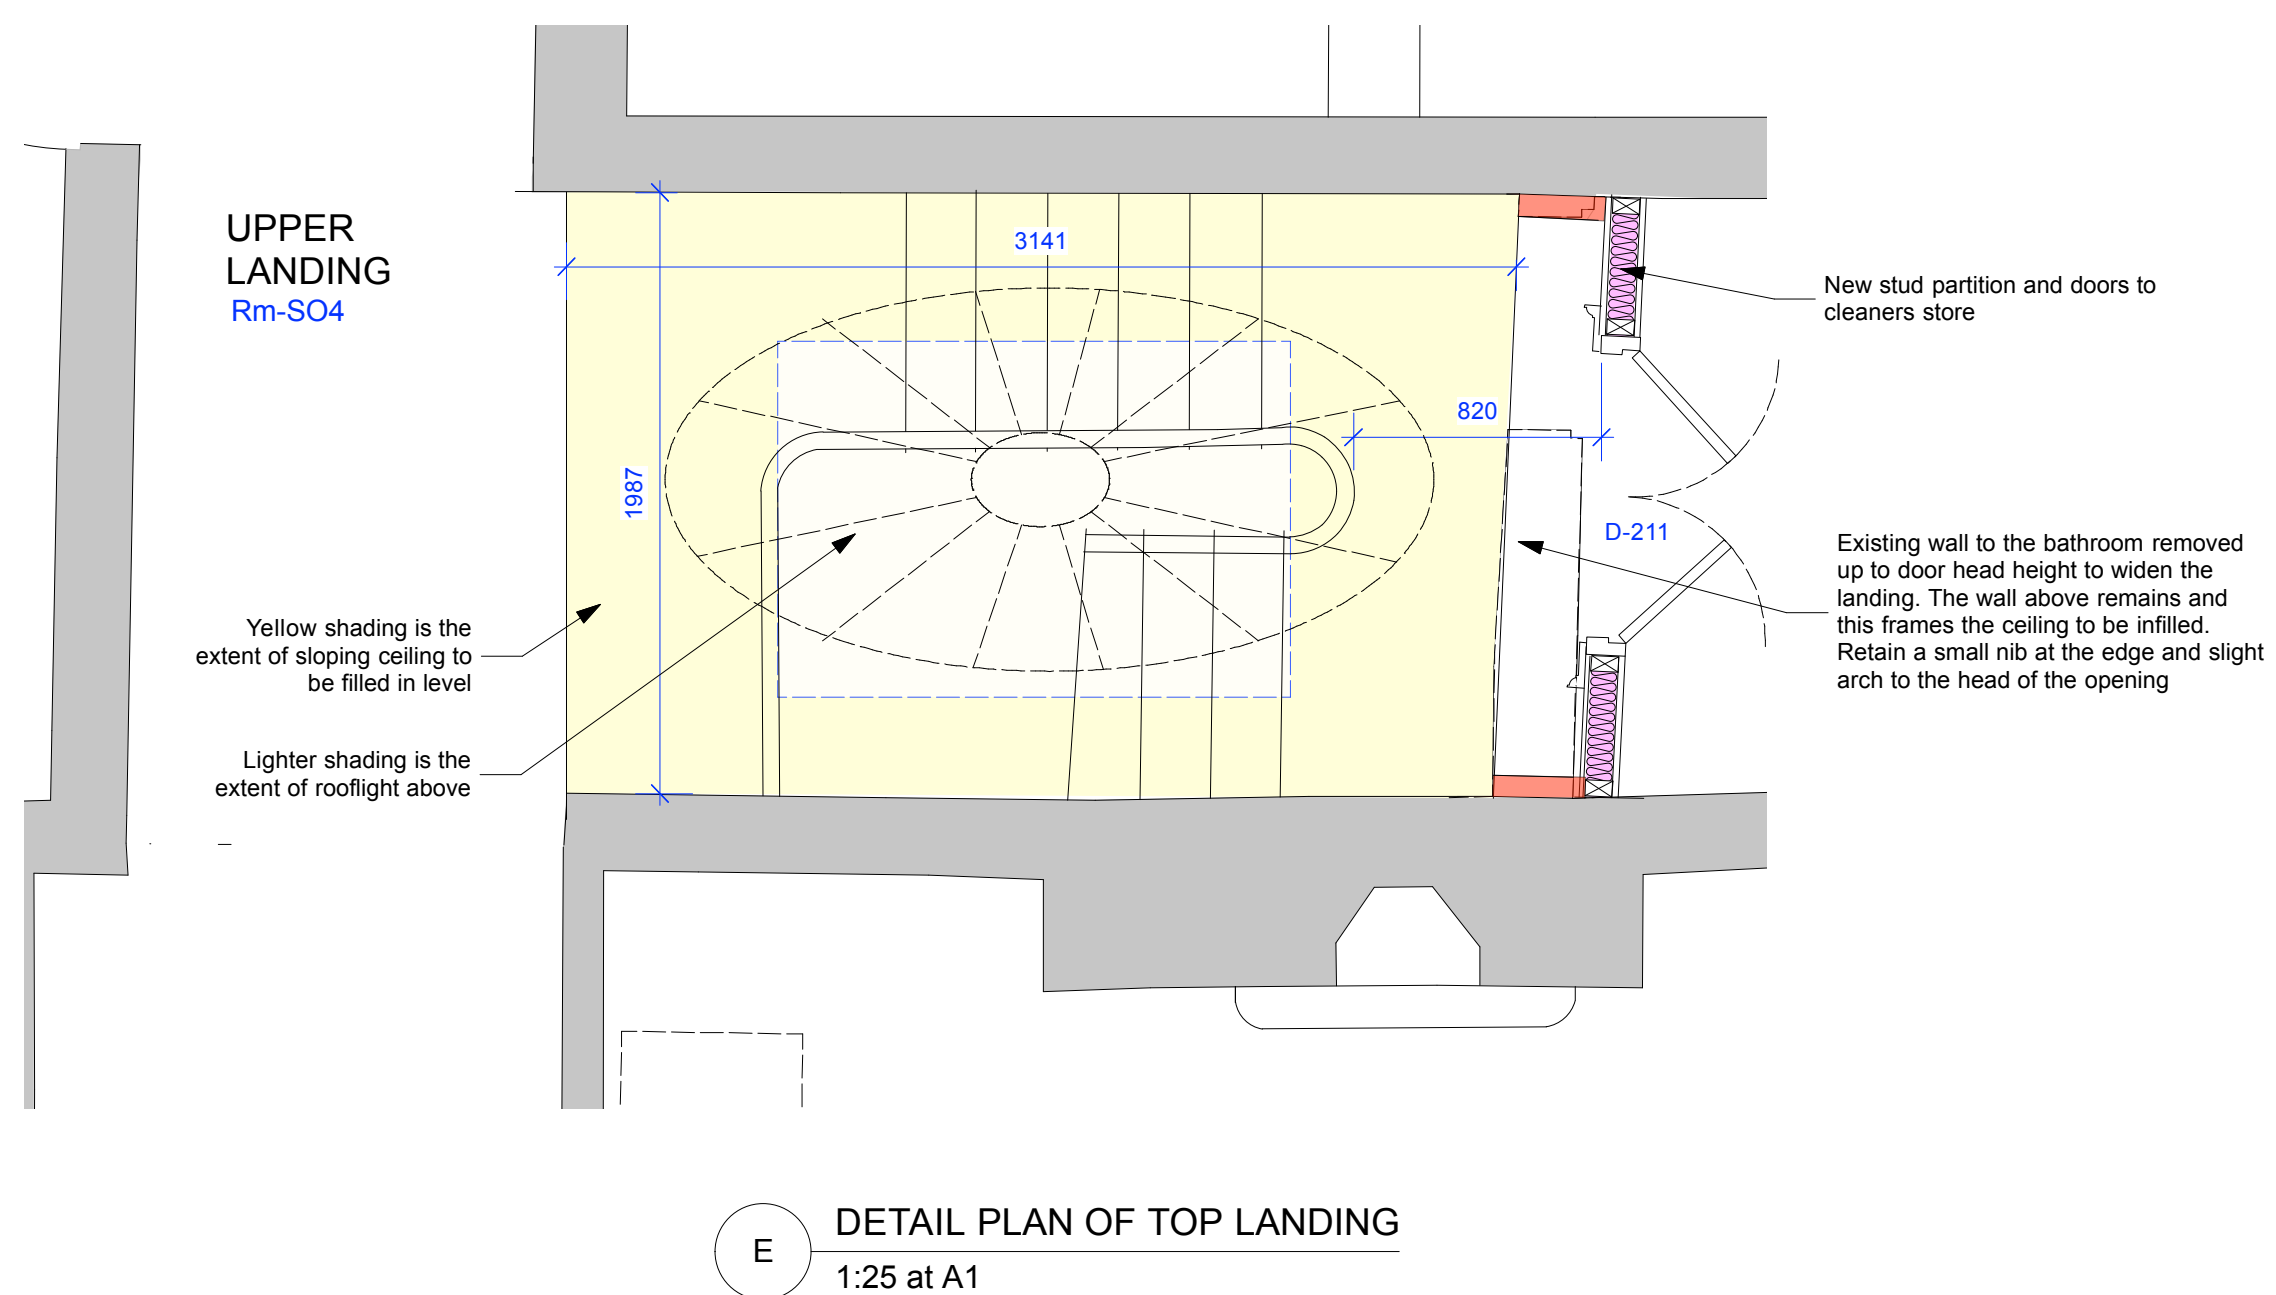
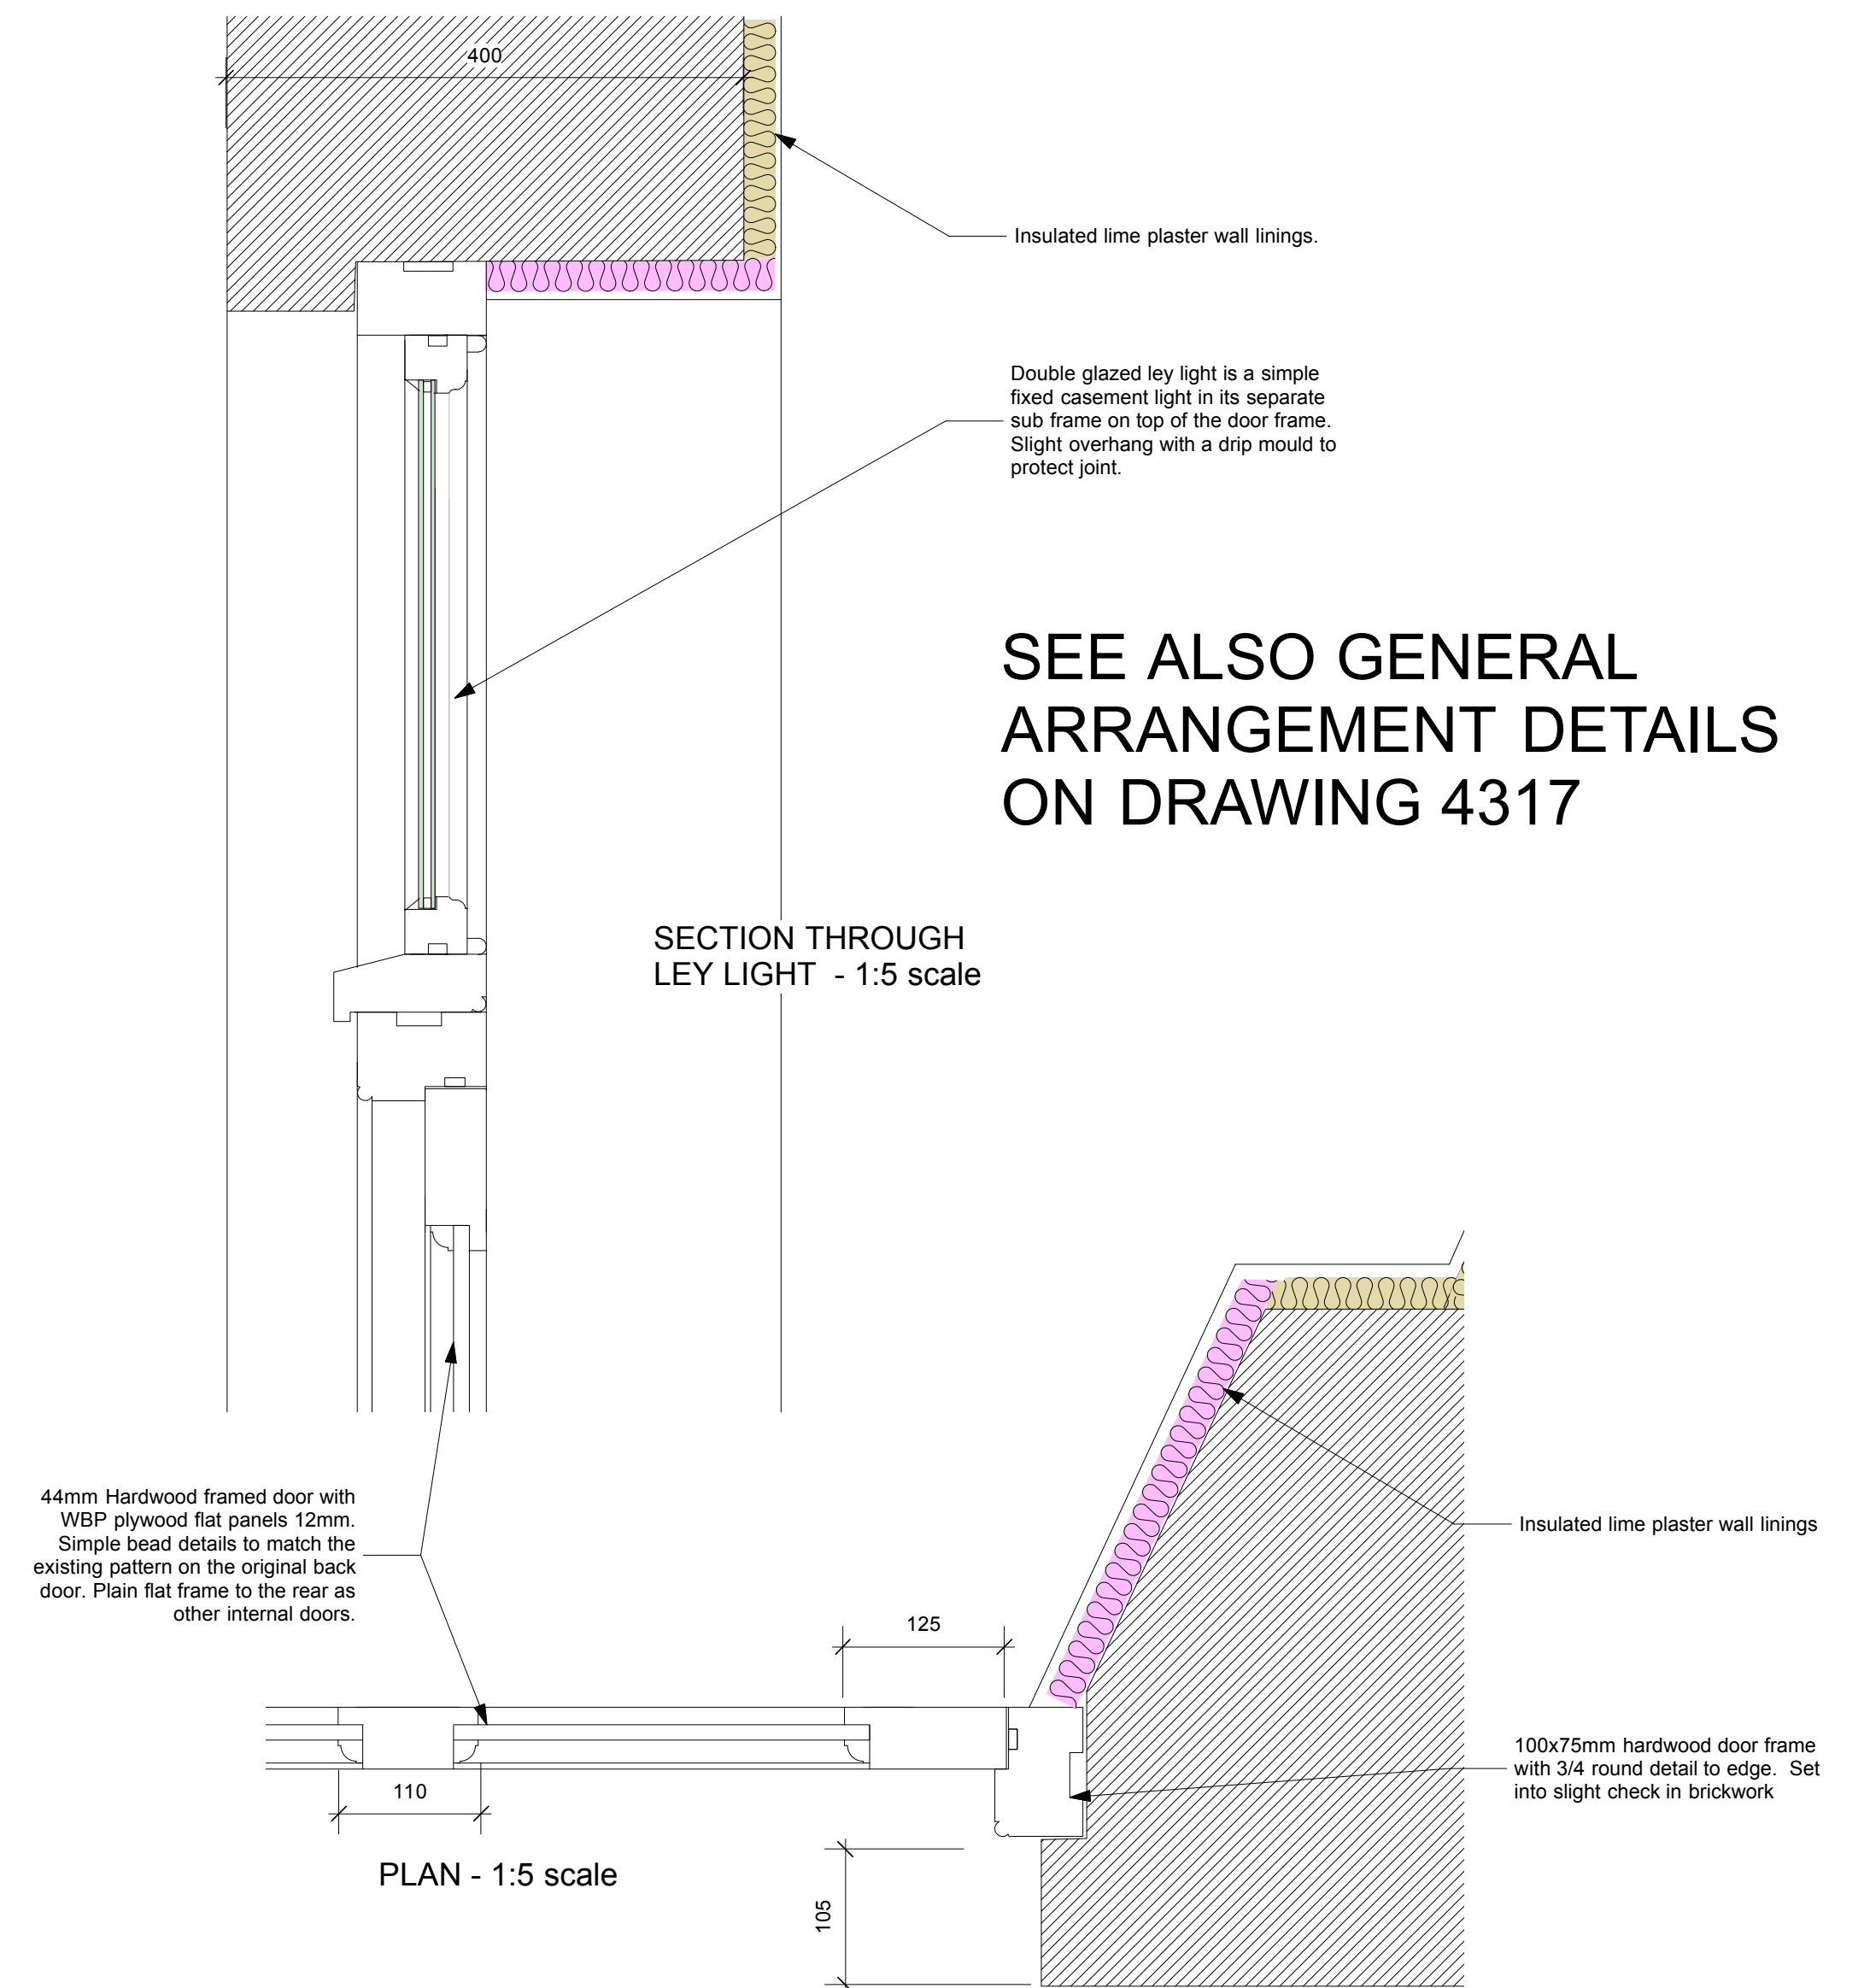
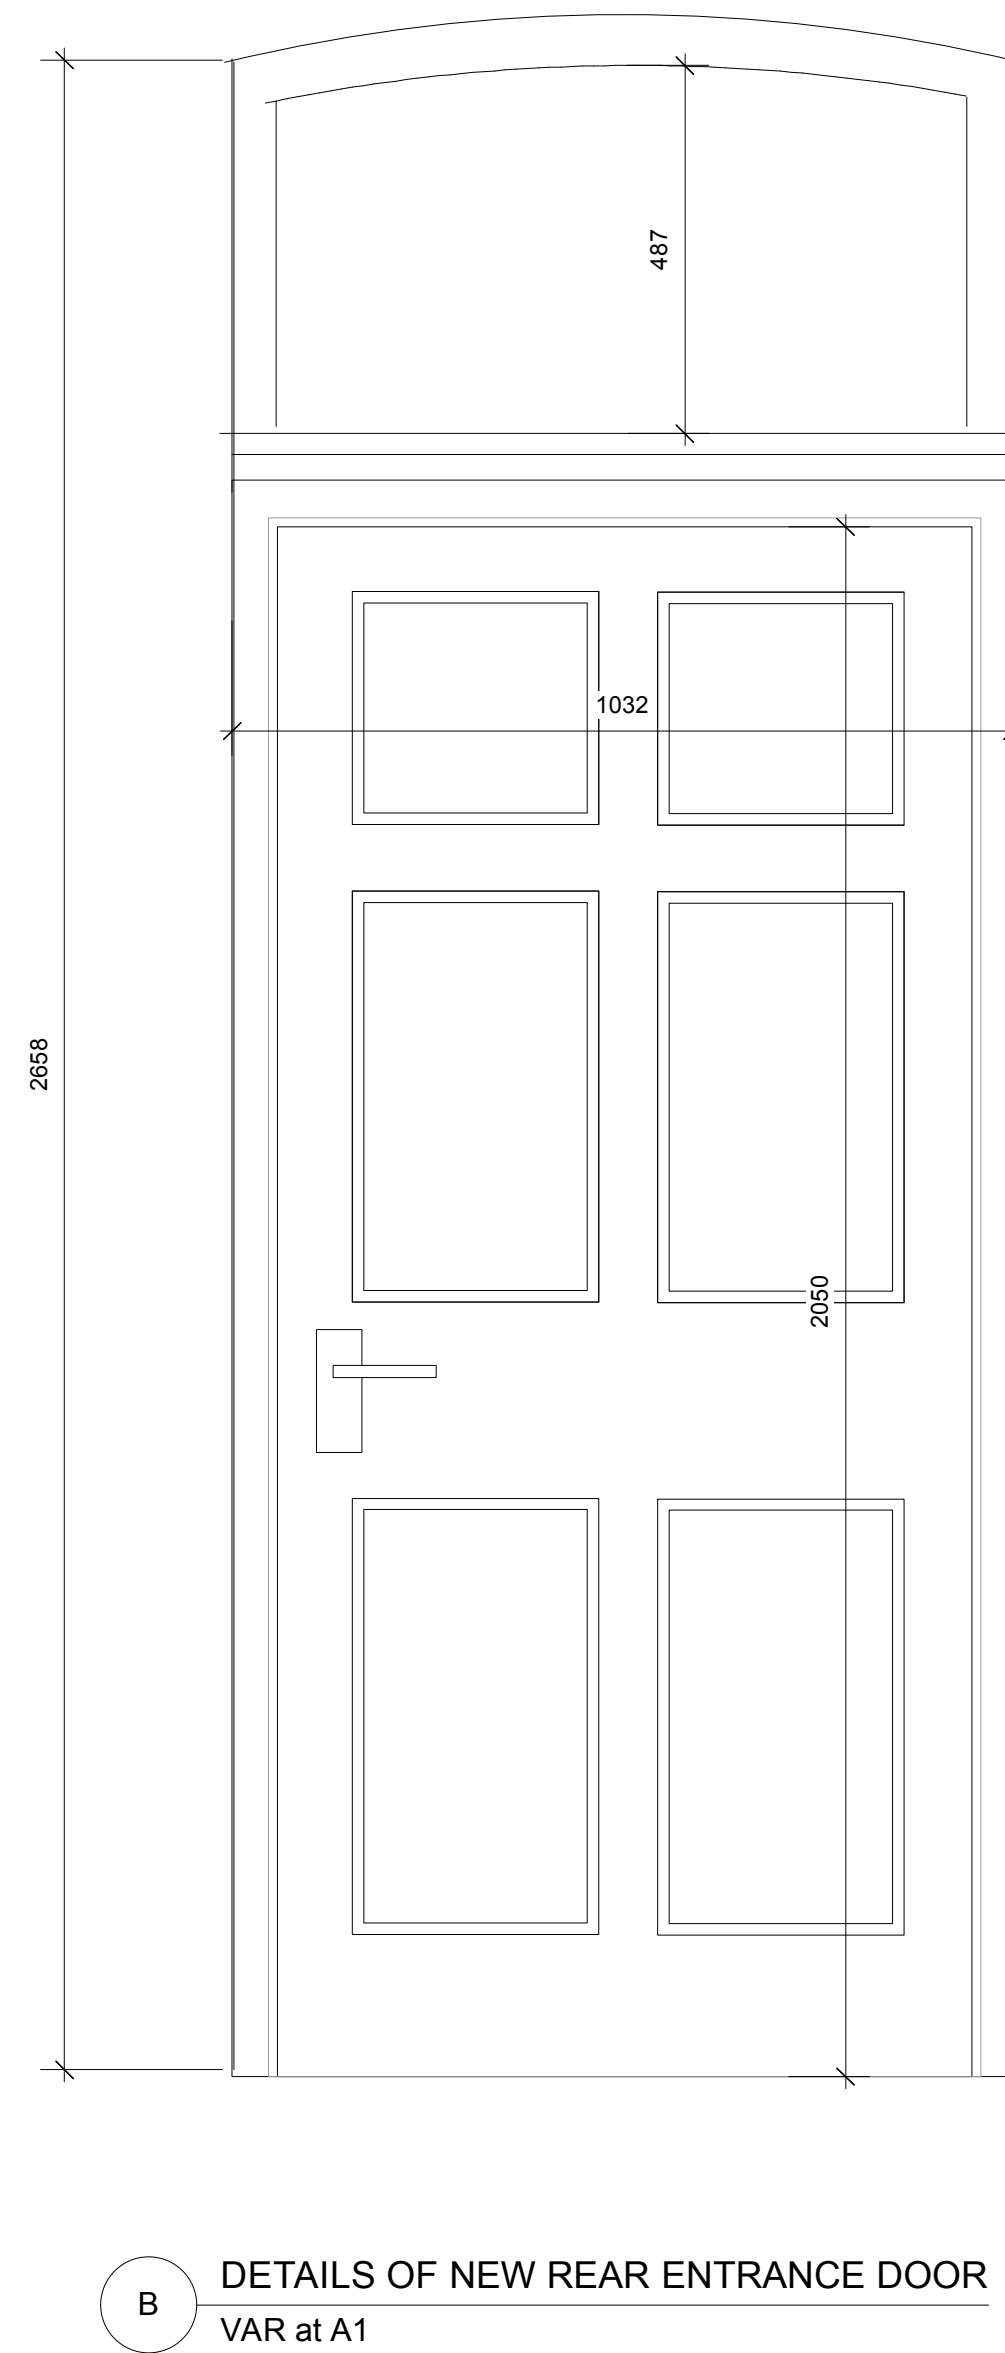


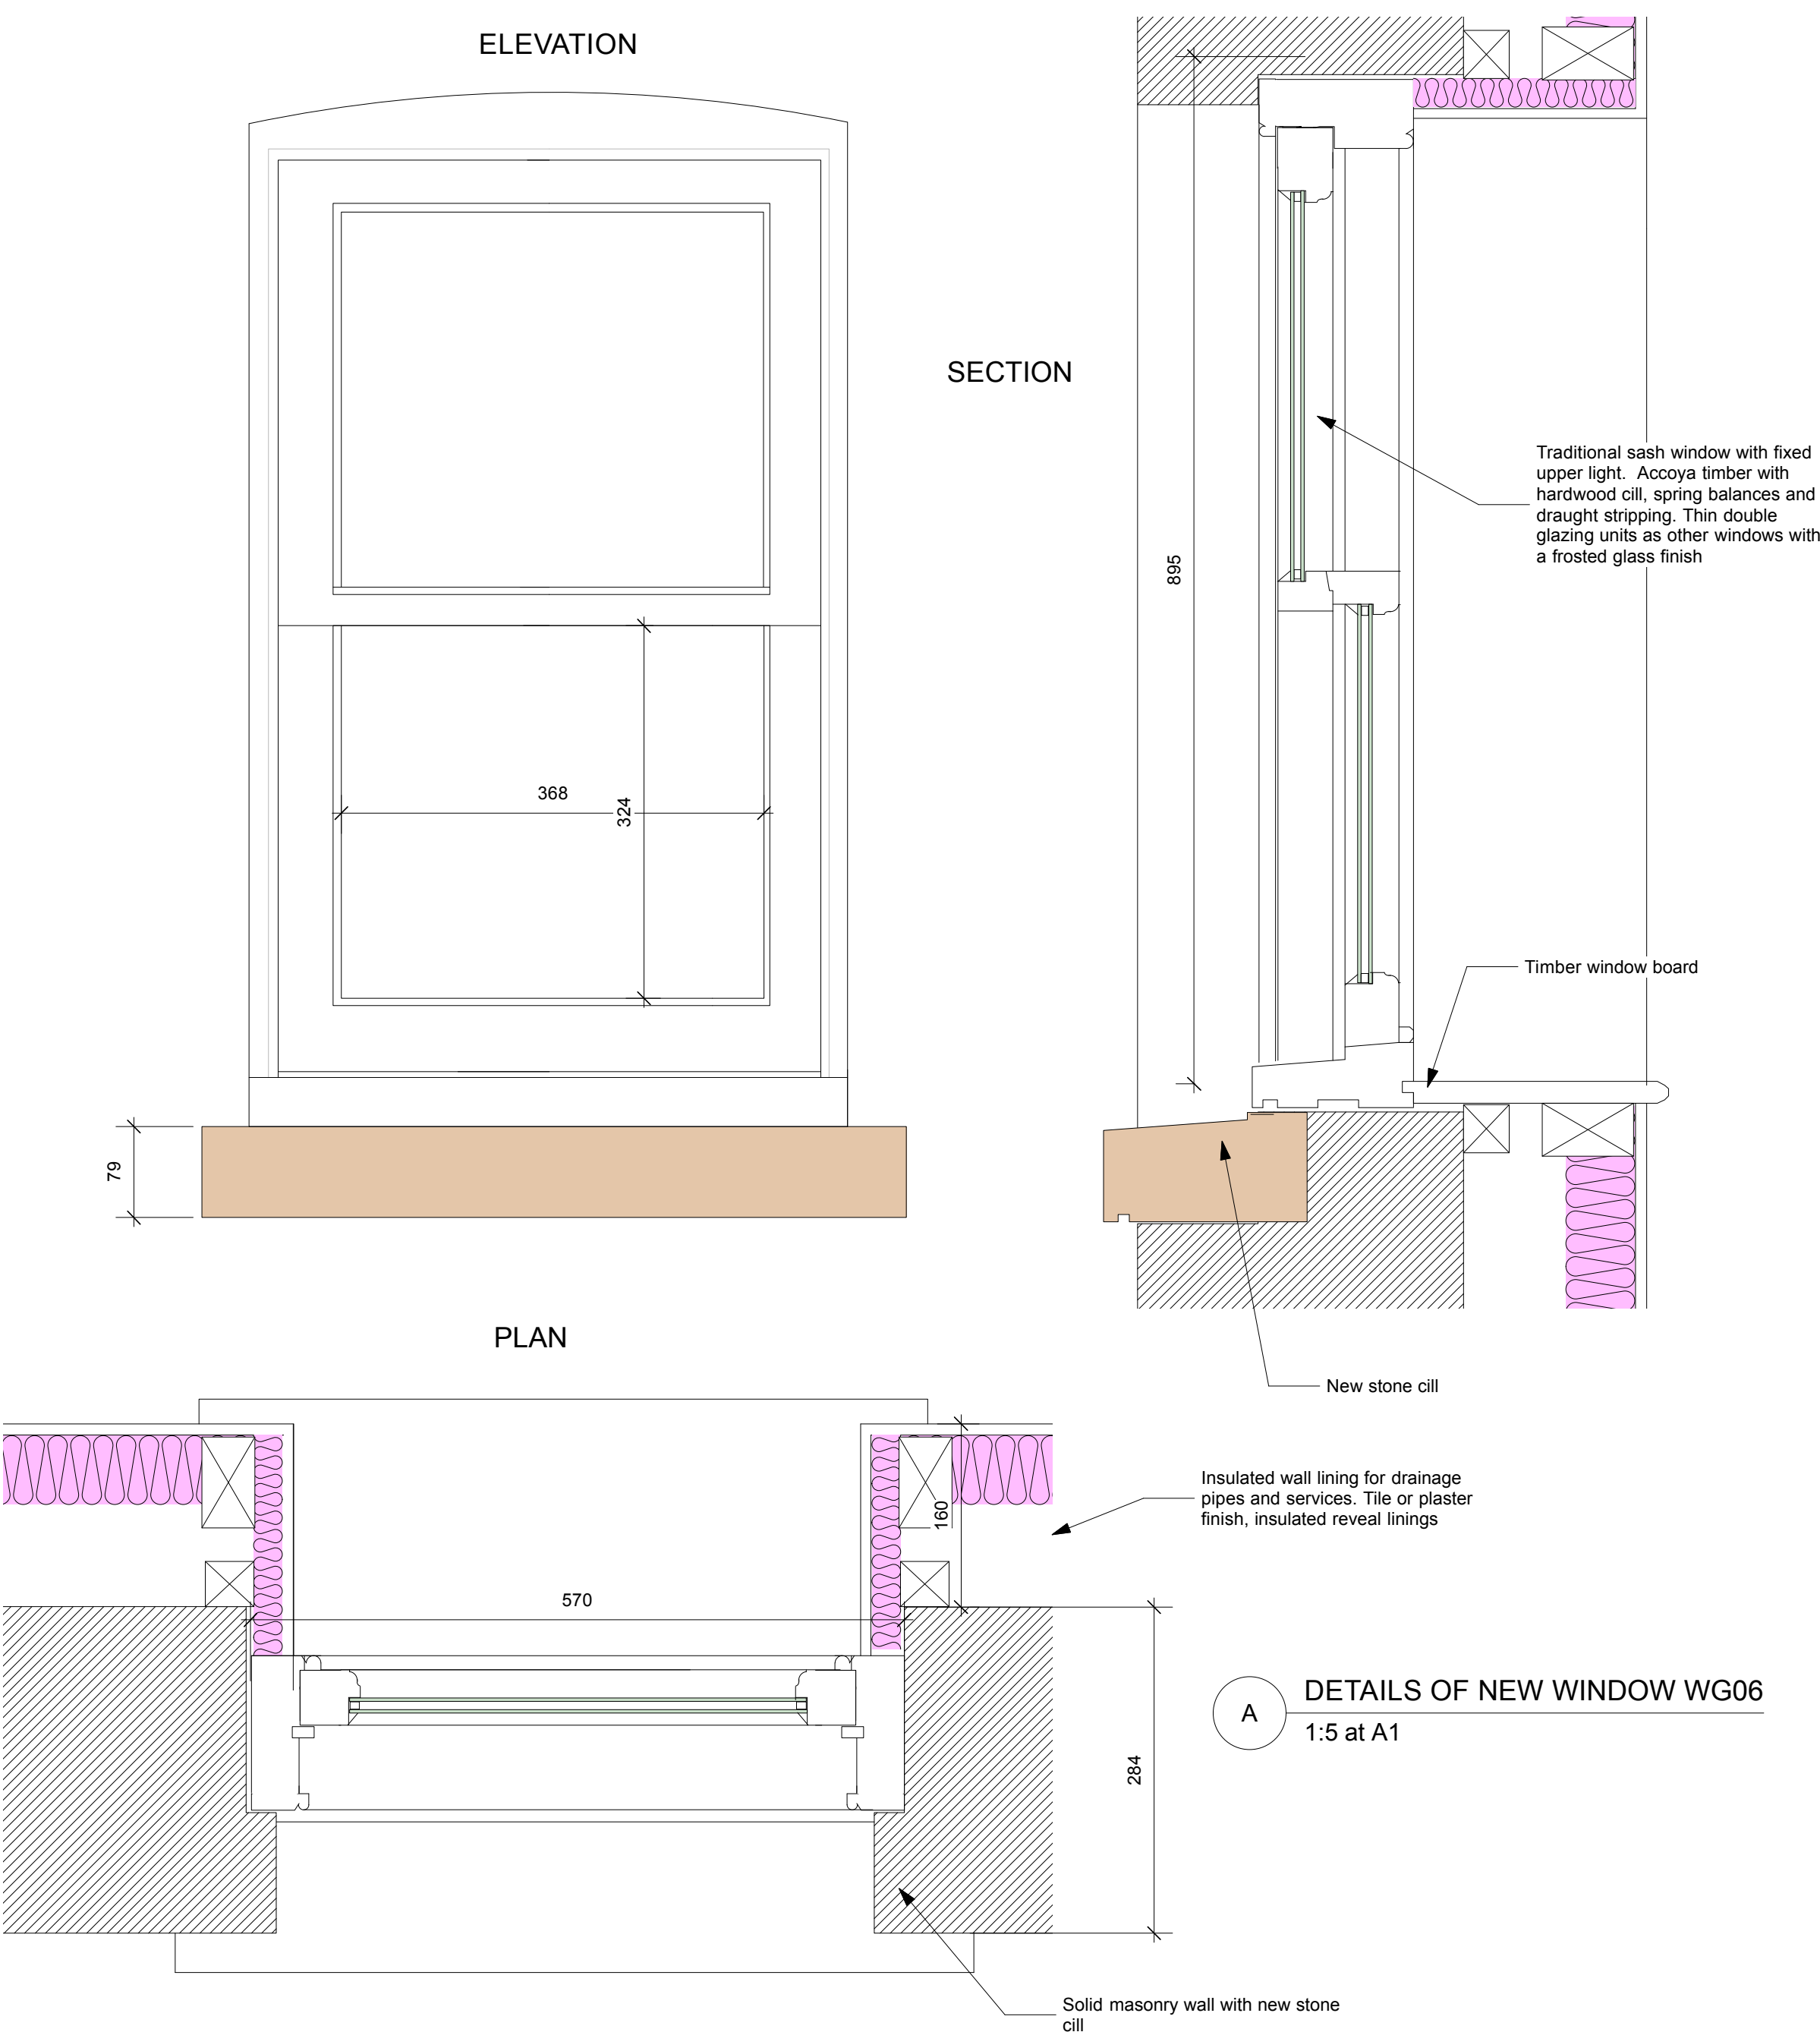

WILES & MAGUIRE
The Danesmead Wing, 33 Fulford Cross, York YO10 4PB
tel. 01904 655447 eml. enquiries@wamarchitects.co.uk

THE OLD STATIONMASTERS HOUSE, MANCHESTER
Redevelopment to form Holiday Accommodation
Details of Proposed Joinery (Selected items)
For The landmark Trust

Scale: VAR @ A1 - Date: Jan 2023- By: AW

STAT:01/4326 REVISION: P2

REVISION
P1 - Feb 2023. Window detail revised
P2 - frosted glass on ley light and new sash window

• DO NOT SCALE FROM THIS DRAWING
• THE CONTRACTOR IS TO CHECK ALL DIMENSIONS ON SITE
• THIS DRAWING IS SUBJECT TO COPYRIGHT