
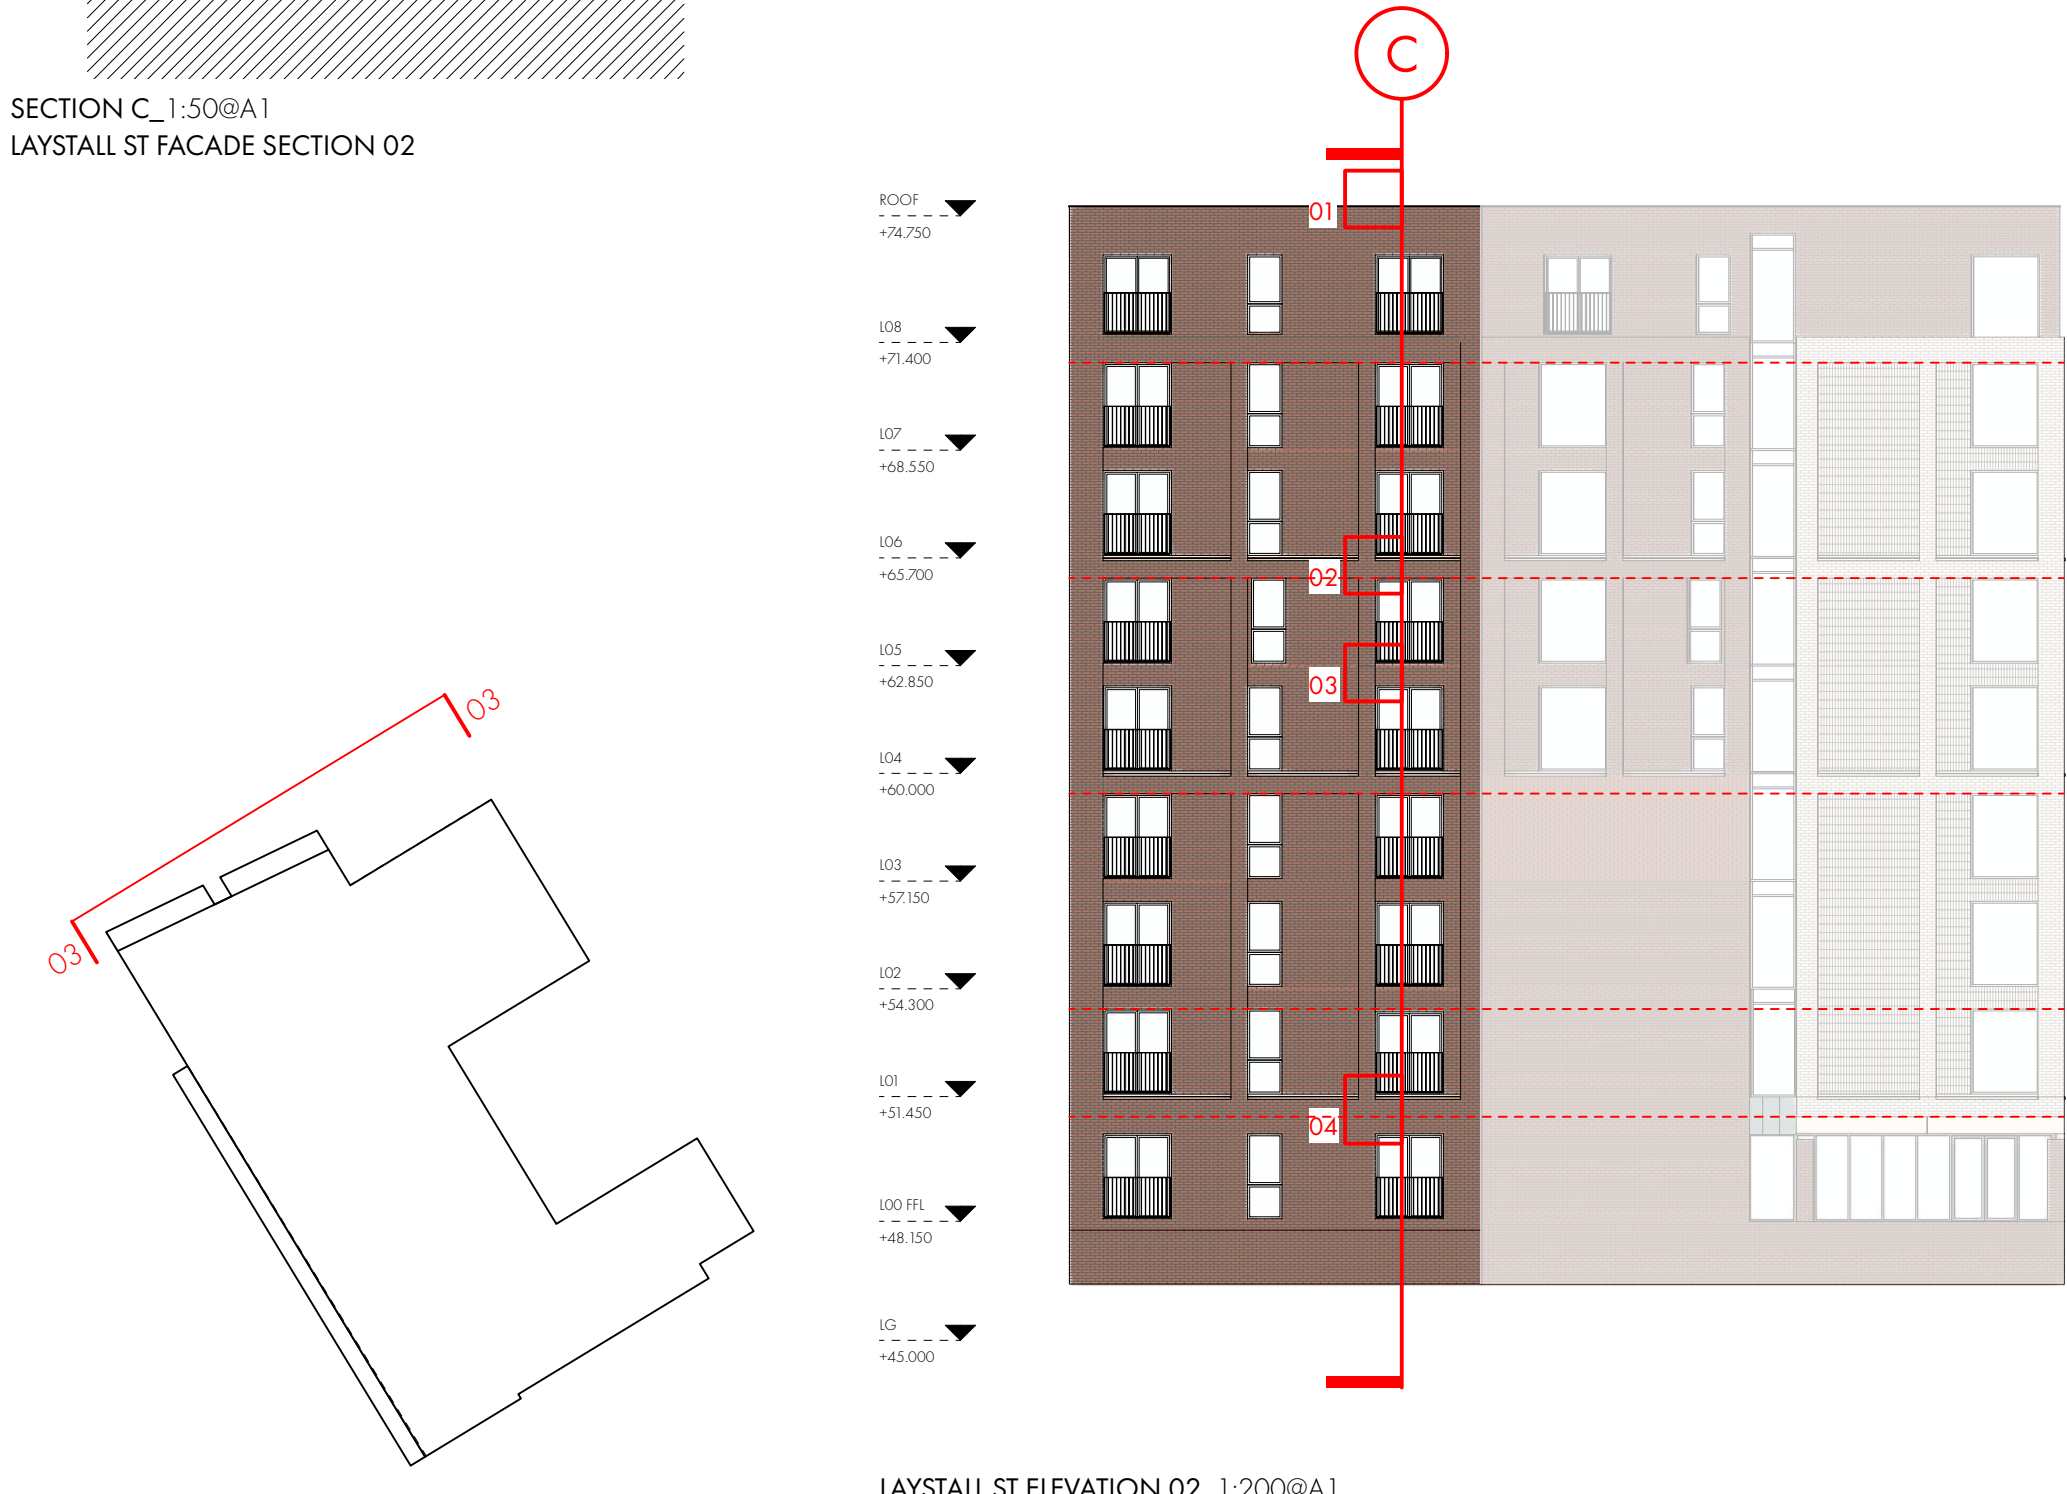
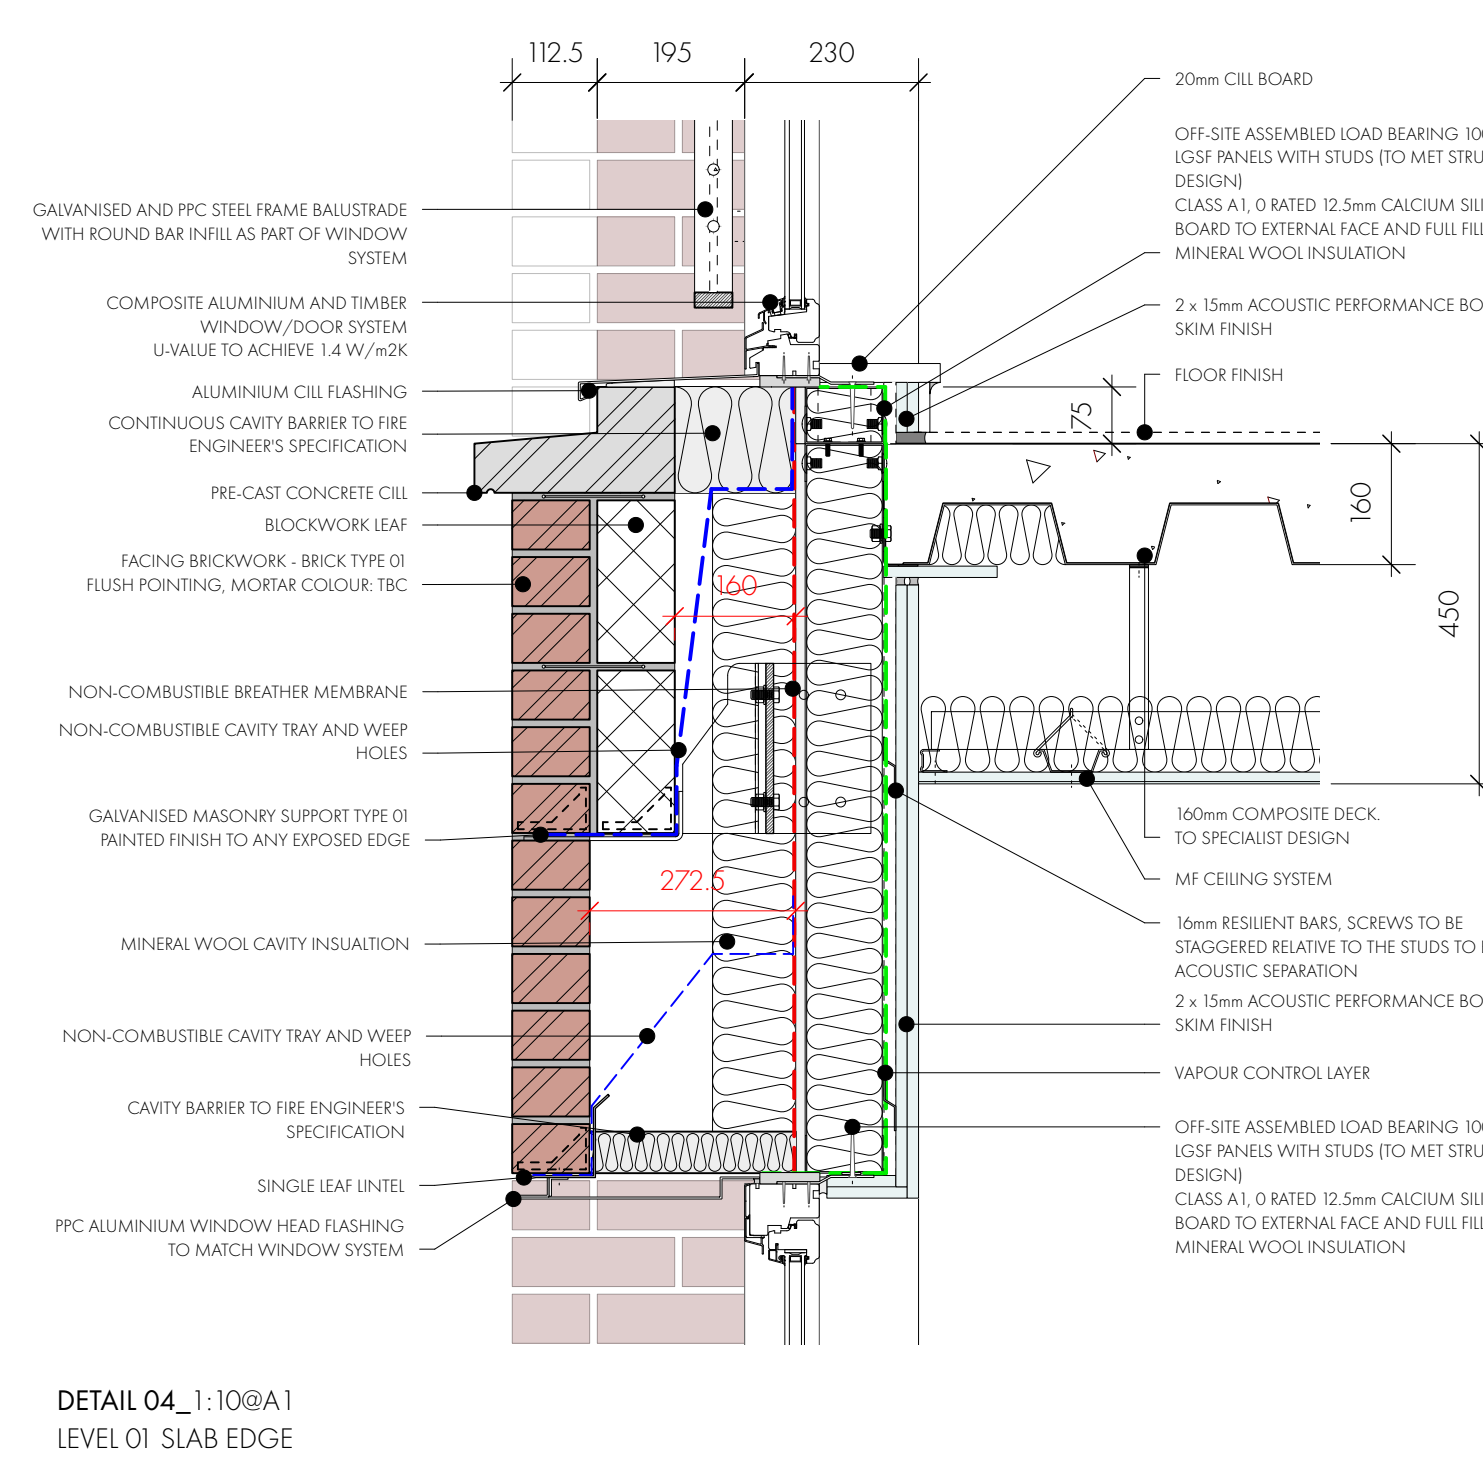
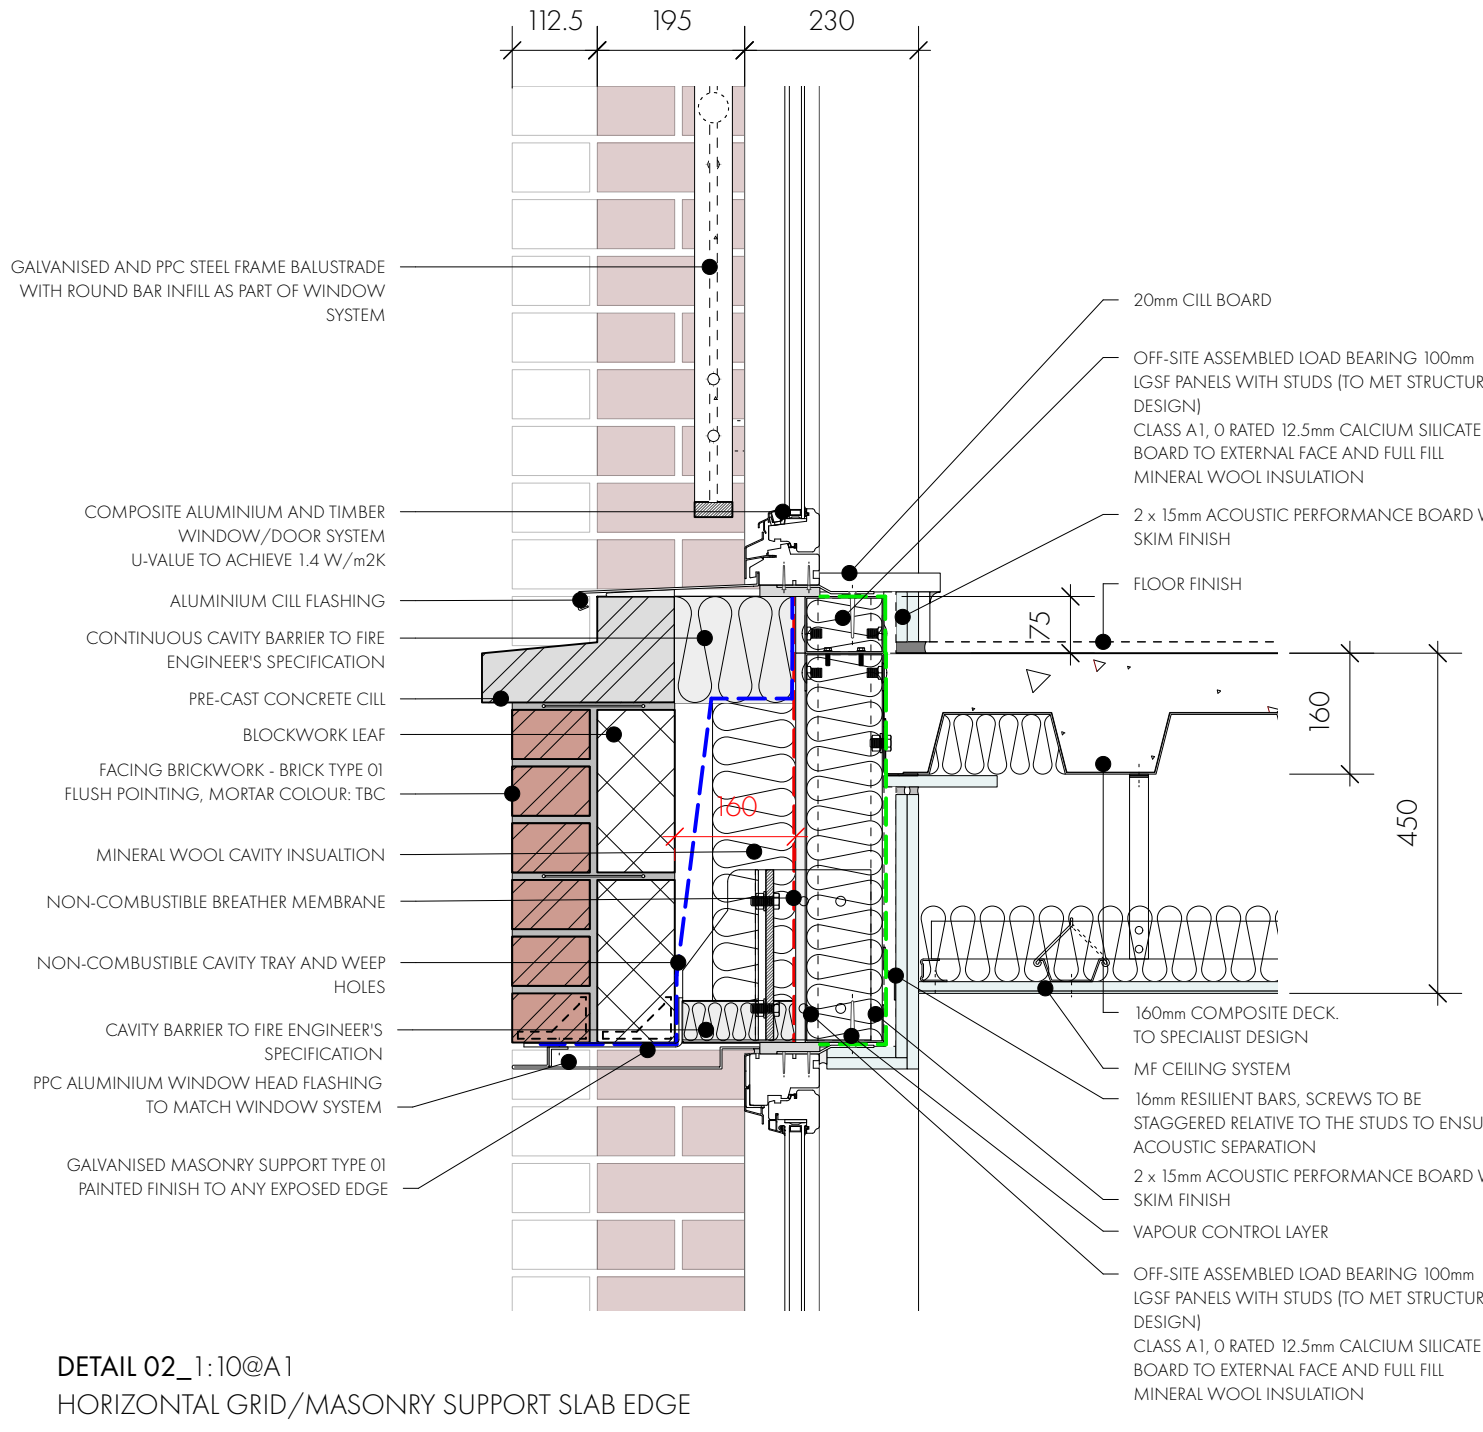
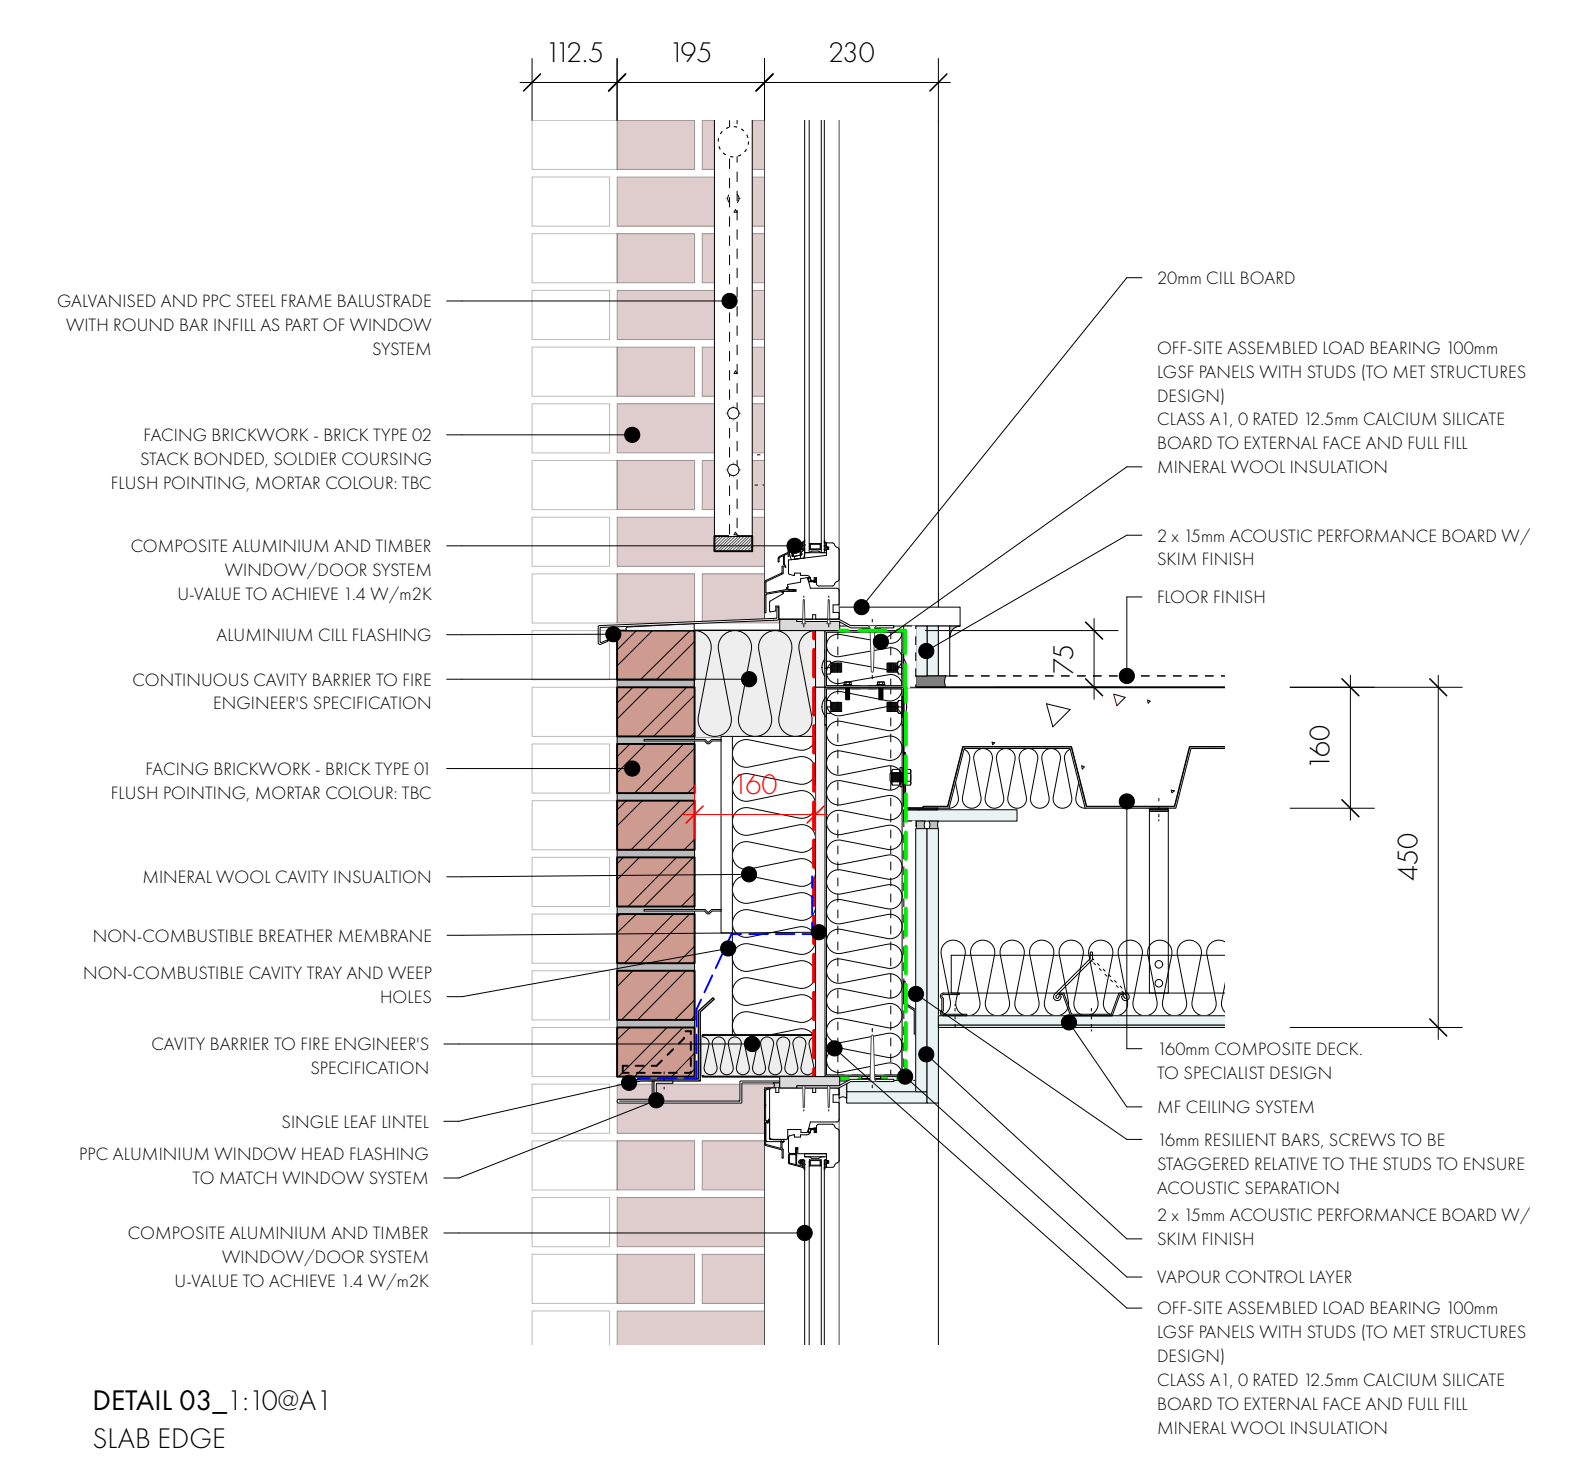
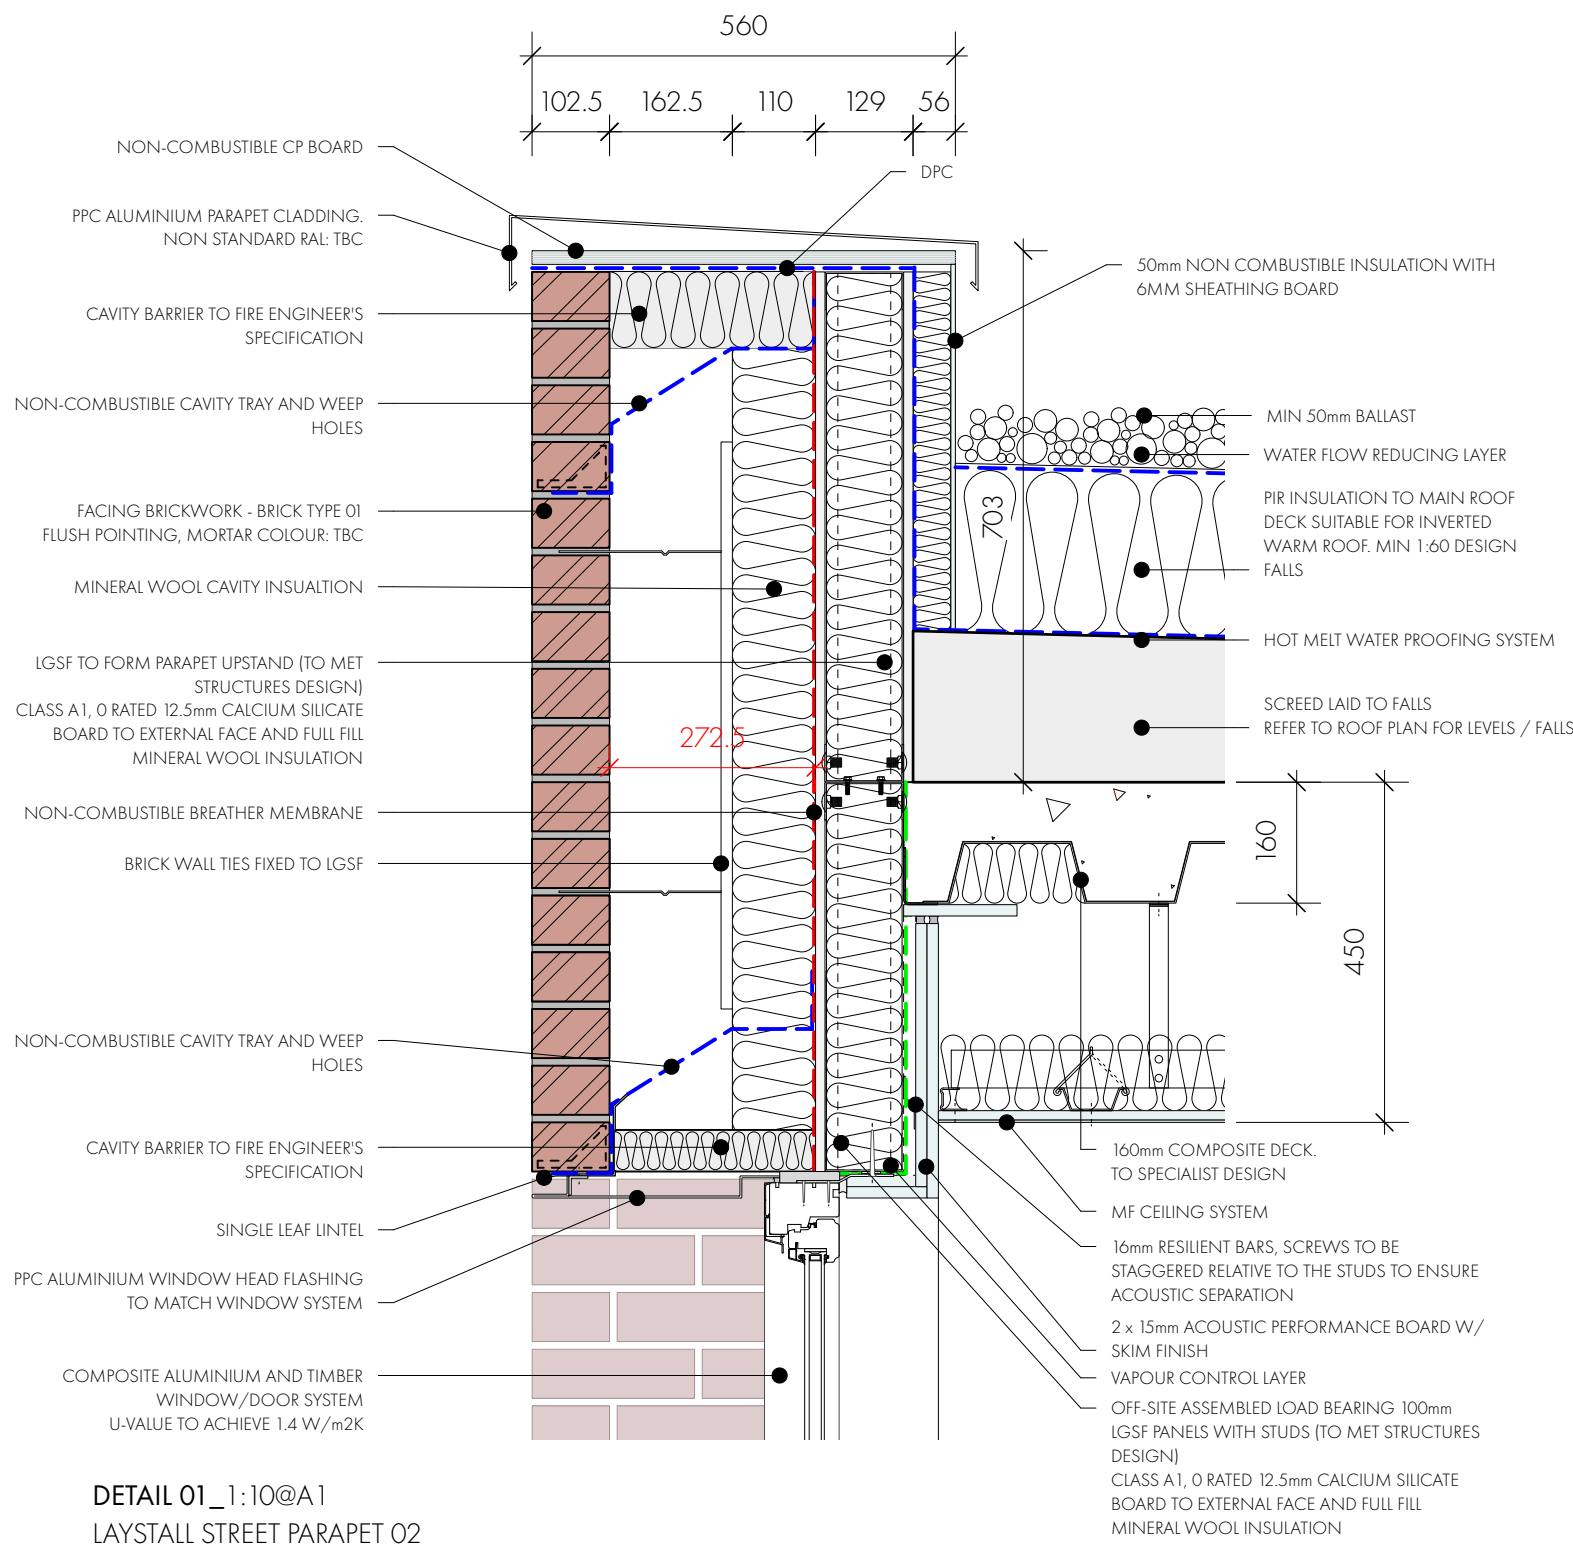


REVISION	DATE	DESCRIPTION
A	26/04/2022	BUILDING REGS SUBMISSION
B	17/05/2022	STAGE 3+ TENDER ISSUE
P01	04/11/2022	Amended to LGSF scheme

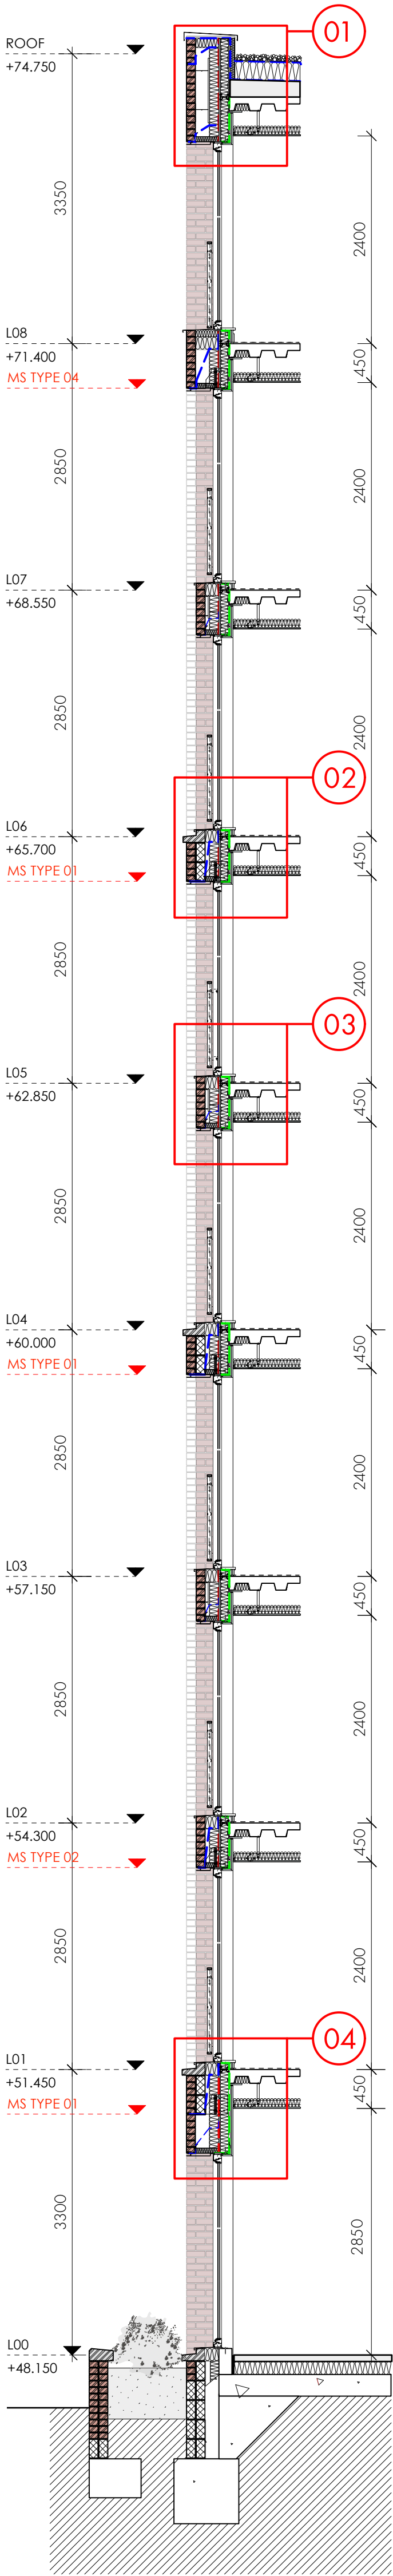

MASONRY SUPPORT
FOR MASONARY SUPPORT TYPE REFER TO
DETAIL DRAWINGS

XX CAVITY WIDTH

MASONRY SUPPORT TYPES

TYPE 1
CAVITY - 160mm
BRICK LEAVES - 2no
OFFSET FROM UNDERSIDE OF SLAB - 265mm

TYPE 2
CAVITY - 160mm
BRICK LEAVES - 1no
OFFSET FROM UNDERSIDE OF SLAB - 265mm

TYPE 3
CAVITY - 190mm
BRICK LEAVES - 1no
OFFSET FROM UNDERSIDE OF SLAB - 265mm

TYPE 4
CAVITY - 272.5mm
BRICK LEAVES - 1no
OFFSET FROM UNDERSIDE OF SLAB - 265mm

OMIArchitects

31 Blackfriars Road, Salford, Manchester, M3 7AQ
+44(0)161 832 3242 / info@omiarchitects.com / www.omiarchitects.com

PROJECT	LAYSTALL STREET		
DRAWING	FACADE STUDY - LAYSTALL STREET 20F2		
DATE	MAY 22	DRAWN BY	RP
JOB NO.	1383	SCALE	VARIES @A1
		DWG NO.	1383-OMI-00-ZZ-DR-A-A2012-P01