





EXISTING PARTITIONS TO BE STRIPPED OUT




EXISTING PLAN

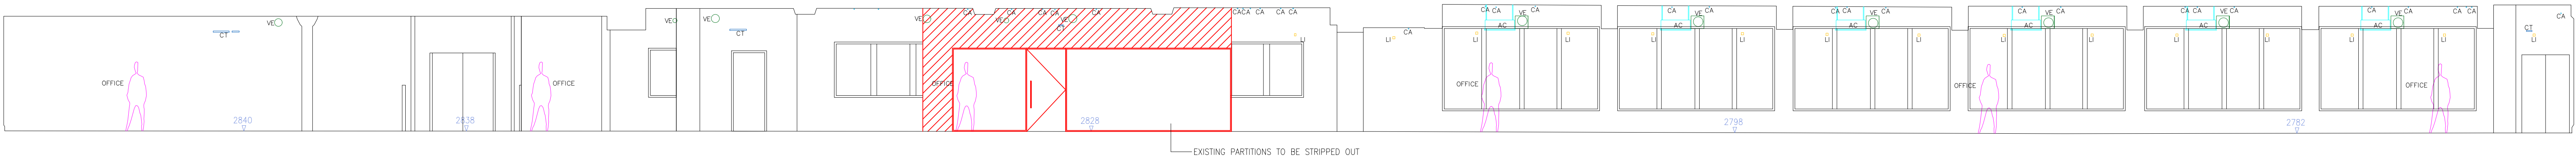


SECTION N1

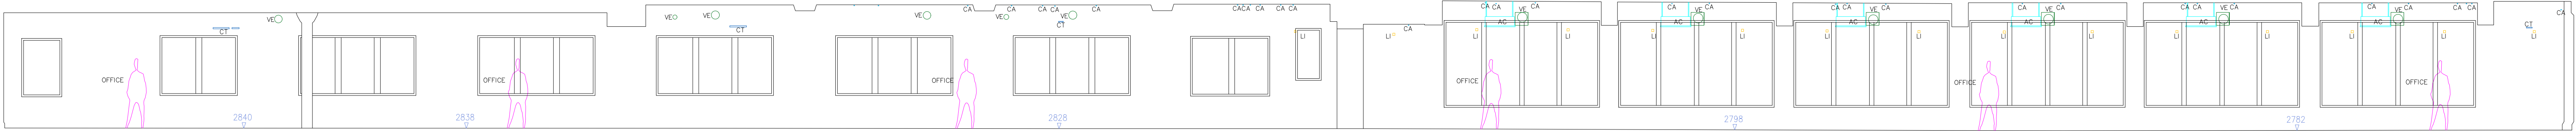


SECTION N2

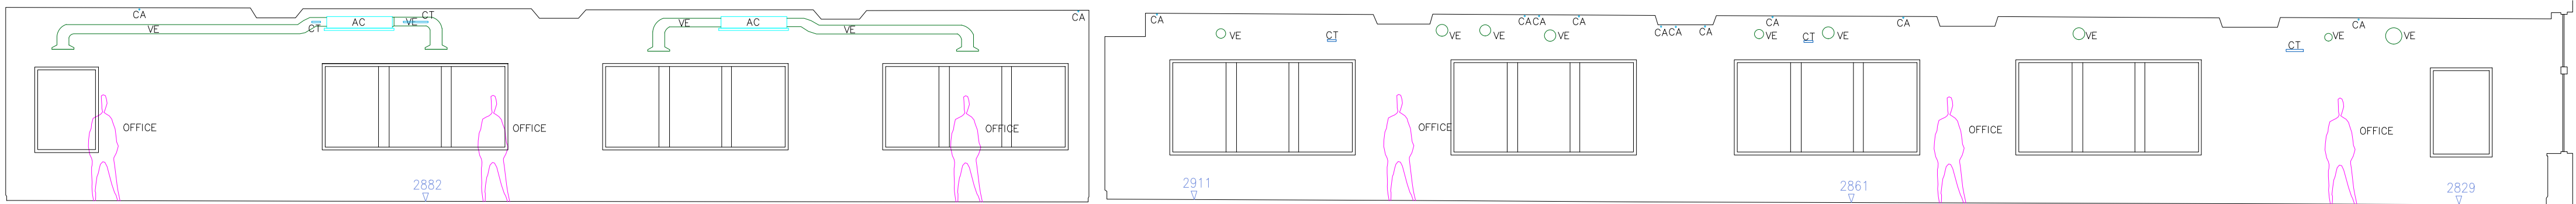

SECTION E1

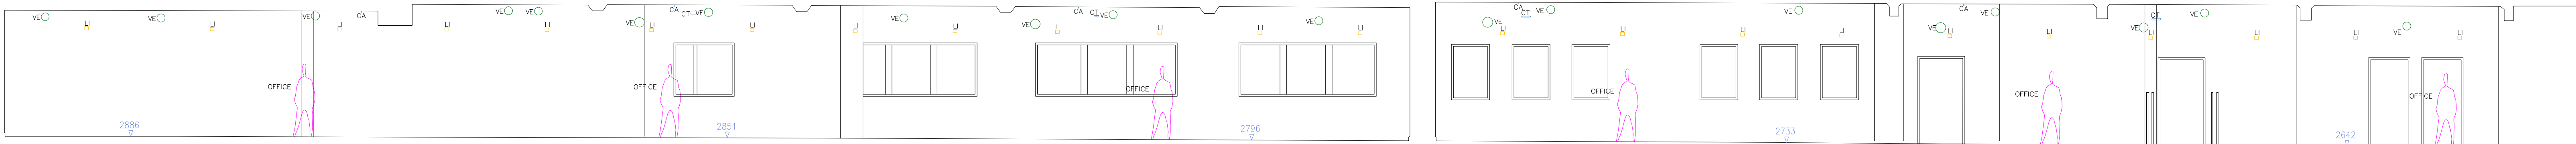

SECTION S1

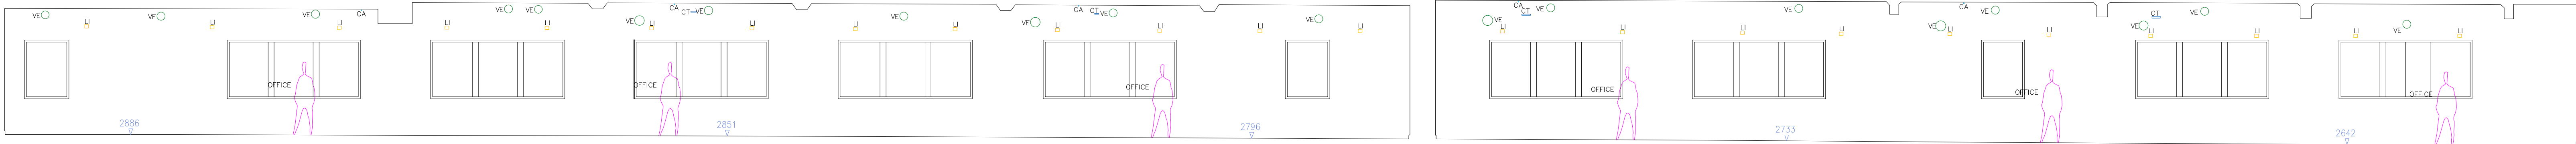

SECTION S2