


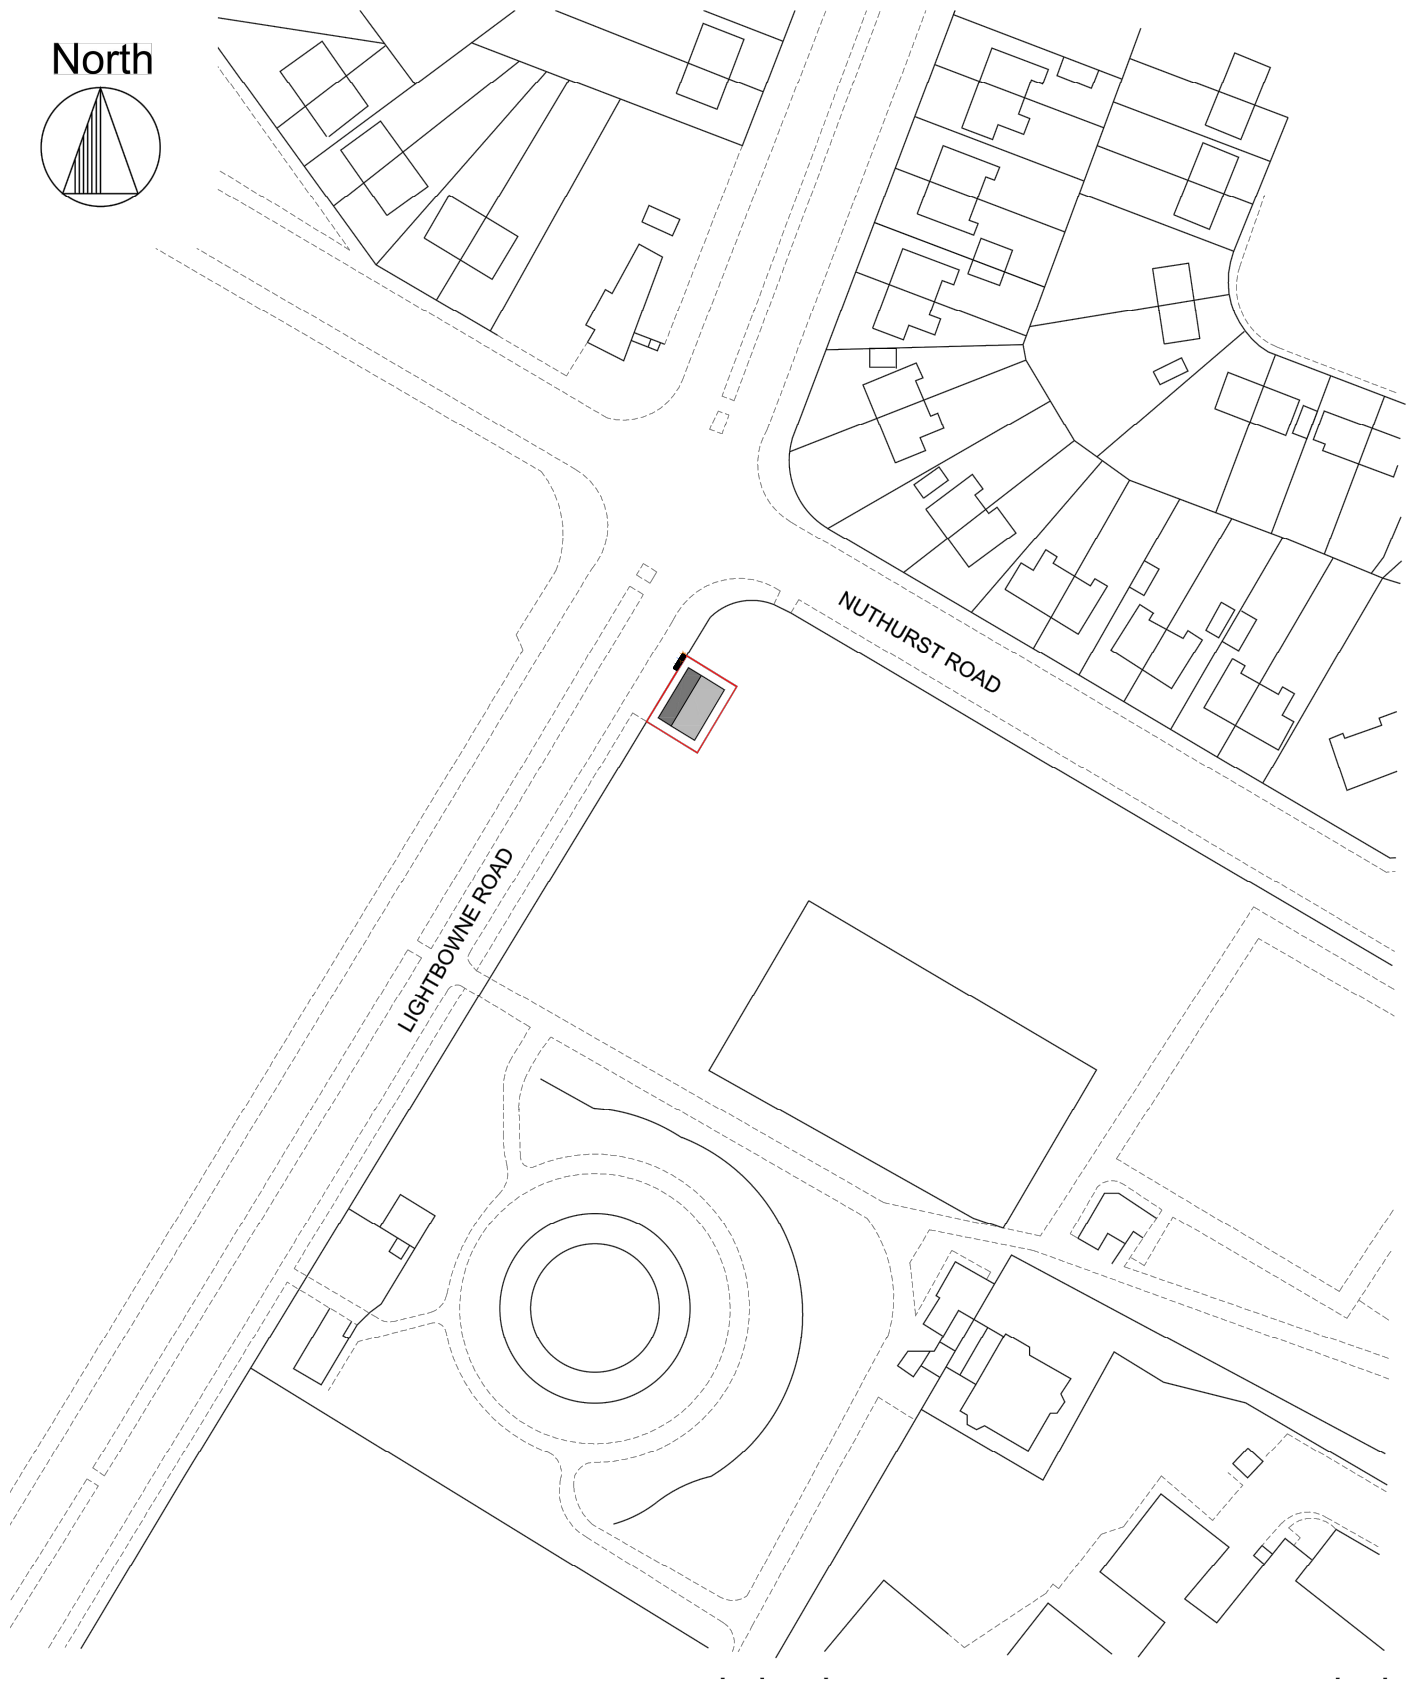

Notes:

NOTES

REV:	DESCRIPTION:	BY:	DATE:



ARCH DESIGNS

Arch Designs

Don't just dream it,
let us design it!

www.archdesigns.co.uk

CLIENT: **Mr LEE PLATT**
LIGHTBOWNE ROAD,, MOSTON,
MANCHESTER,
M40 0DF

ARCHITECT: **MR REUBEN RAMELIZE**
ARCH DESIGNS. WILSONS PARK C/O MAS
MONSALL ROAD
MANCHESTER M40 8WN

DRAWN: RR	CHECKED: checked	DATE: MAY 2023	REVISION: ---
--------------	---------------------	-------------------	------------------

PROJECT NAME: PROPOSED RETAIL SHOP

DRAWING TITLE: LOCATION PLAN

SCALE: 1:1250

SHEET SIZE: A3

SHEET NO: 03

PROJECT NO: 2023/00

STATUS: FOR PLANNING ONLY

DRAWING NO: A3/03