




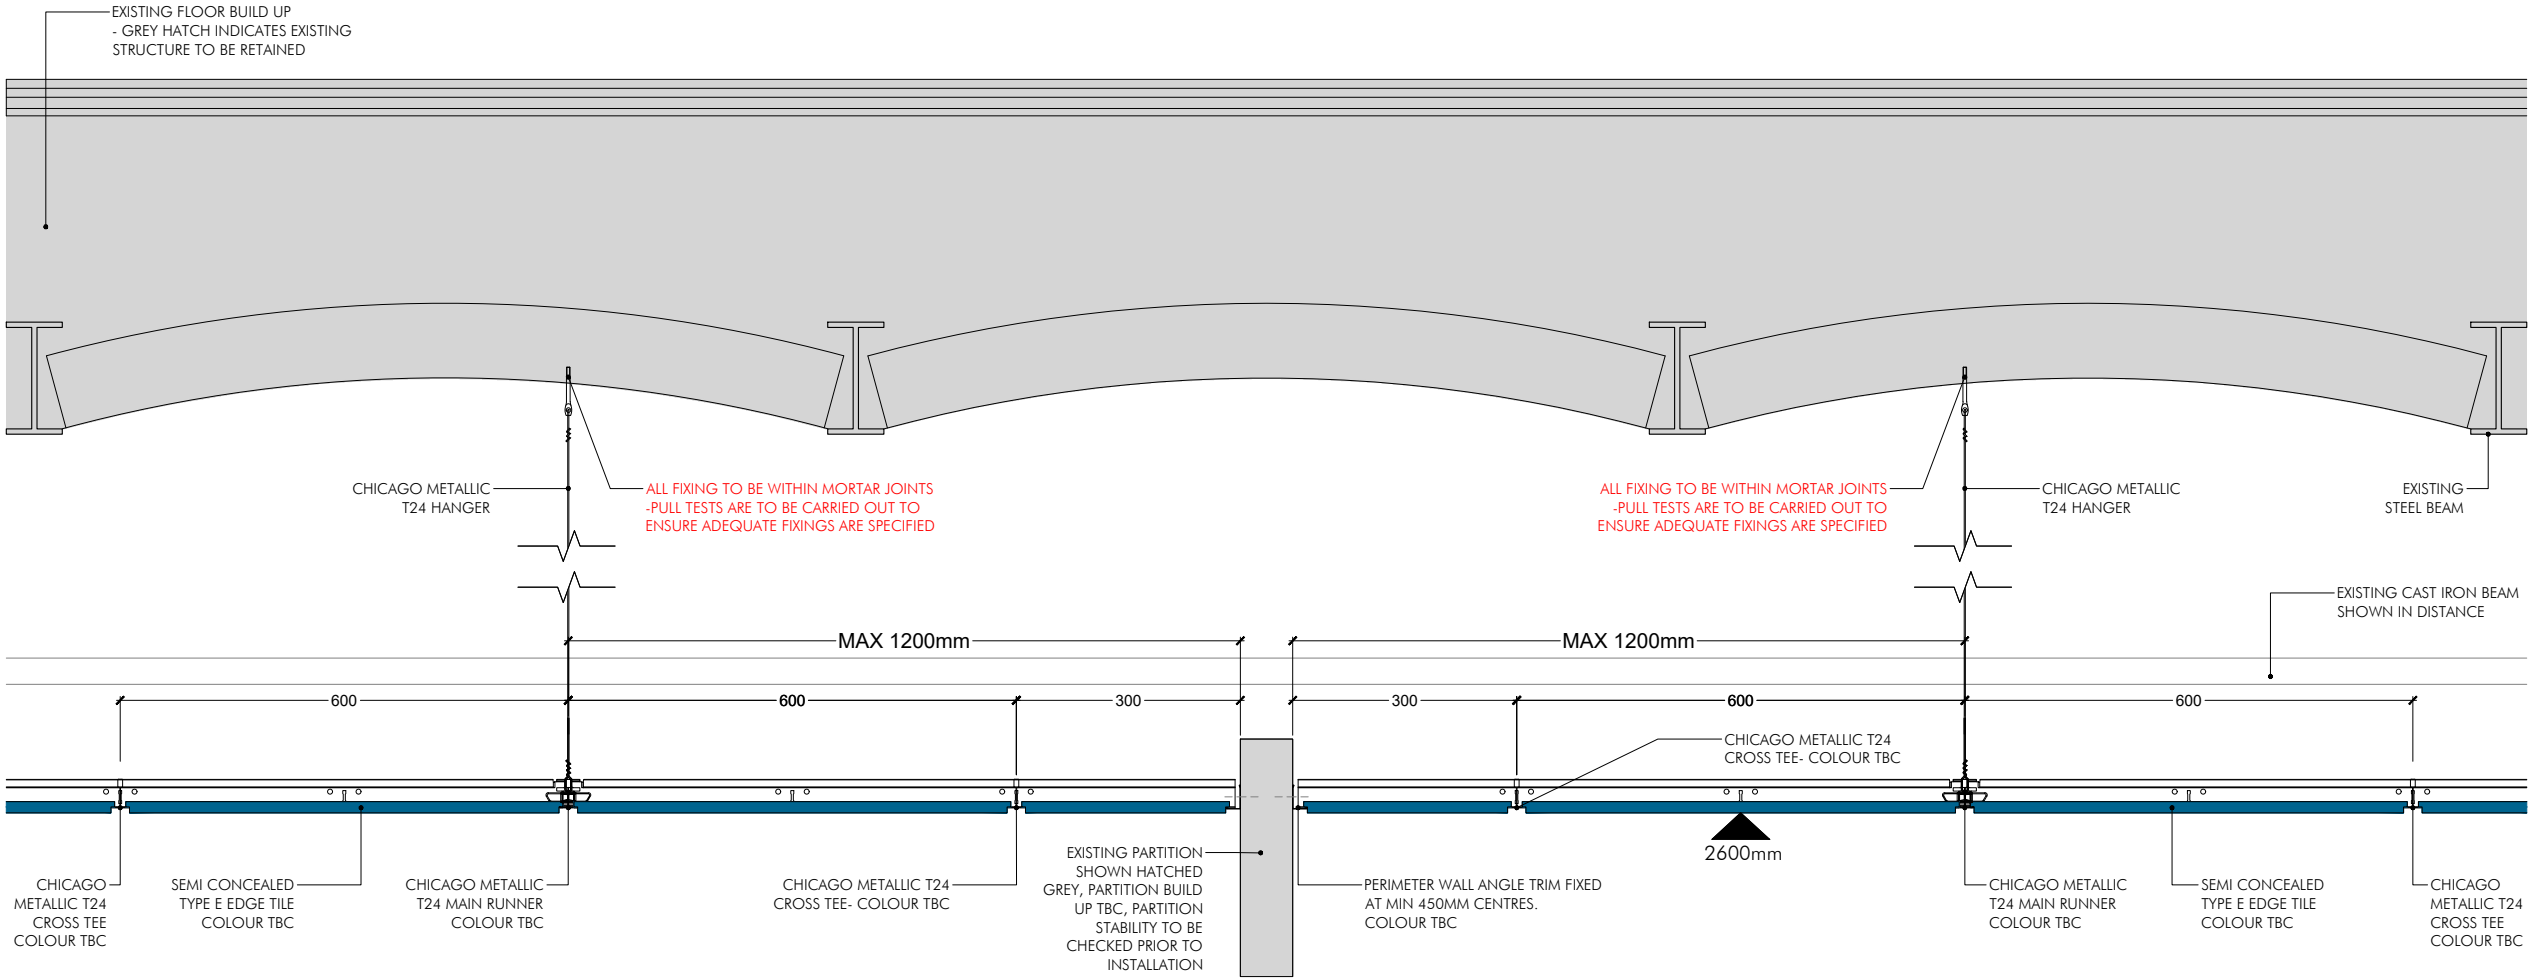

PROPOSED DETAIL 03
SECTION A
SCALE 1:5

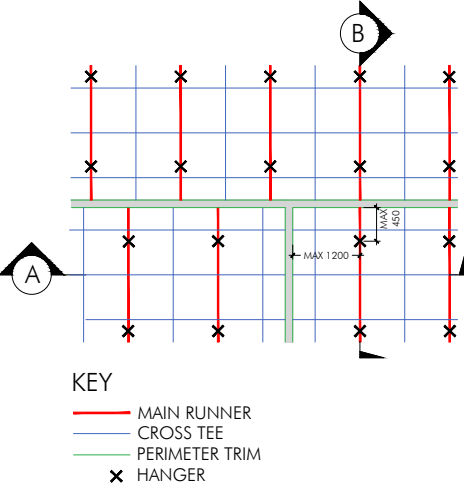

- NOTE:
- ALL DETAILS ARE INDICATIVE, DUE TO ACCESS RESTRICTIONS A COMPREHENSIVE SURVEY HAS NOT BEEN UNDERTAKEN. THEREFORE DETAILS ONLY SHOW PRINCIPLES WHICH ARE TO BE DEVELOPED BY THE CONTRACTOR.
 - THE CONTRACTOR WILL BE RESPONSIBLE FOR DETAILING ALL SITUATIONS
 - THE CONTRACTOR WILL REMOVE ANY REDUNDANT FIXING BRACKETS, ETC.
 - THE CONTRACTOR WILL BE RESPONSIBLE INSTALLING THE SUSPENDED CEILING IN LINE WITH THE MANUFACTURERS DETAILS AND RECOMMENDATIONS.

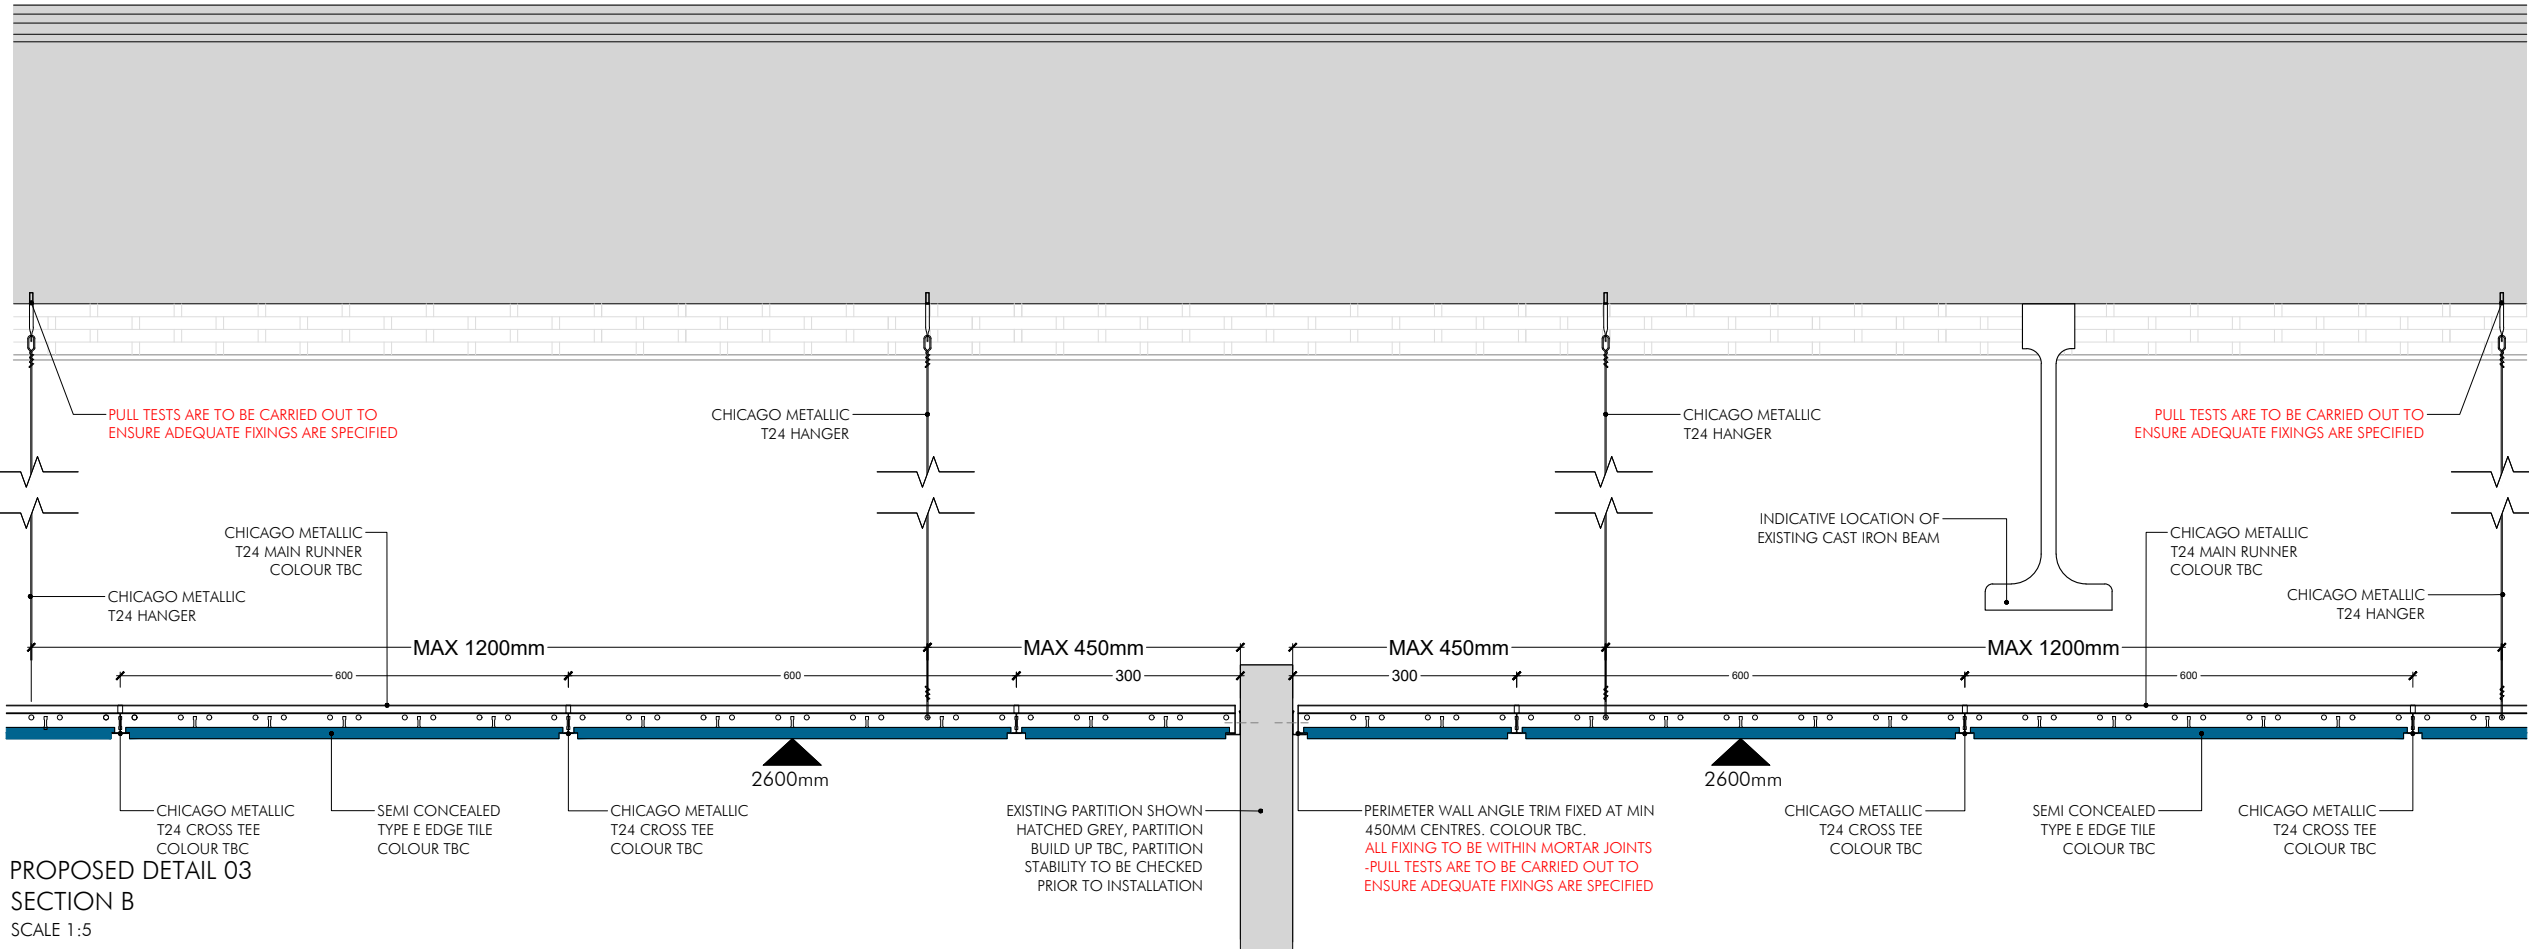

PROPOSED DETAIL 03
SECTION B
SCALE 1:5

AM DRAWN	DRAWN REVISION	27.10.22 DATE	VER
-------------	-------------------	------------------	-----

ARCHITECTS & DESIGNERS

7 Buxton Road West, Disley,
Stockport, Cheshire, SK12 2AE.
Website: www.allisonpike.com

Telephone: 01663 763000
Facsimile: 01663 766772
Email: studio@allisonpike.com

© Allison Pike Partnership Limited.

PROJECT
MEDLOCK
VICTORIA MILL
MILES PLATTING

TITLE
PROPOSED GROUND FLOOR CEILING DETAILS
DETAIL 03 - TYPICAL PARTITION ABUTMENT
PLANNING & LISTED BUILDING CONSENT APPLICATION

SCALE
1:5 @ A3

JOB No MED02	DRAWING No AP317	REV /
-----------------	---------------------	----------