





• Front elevation

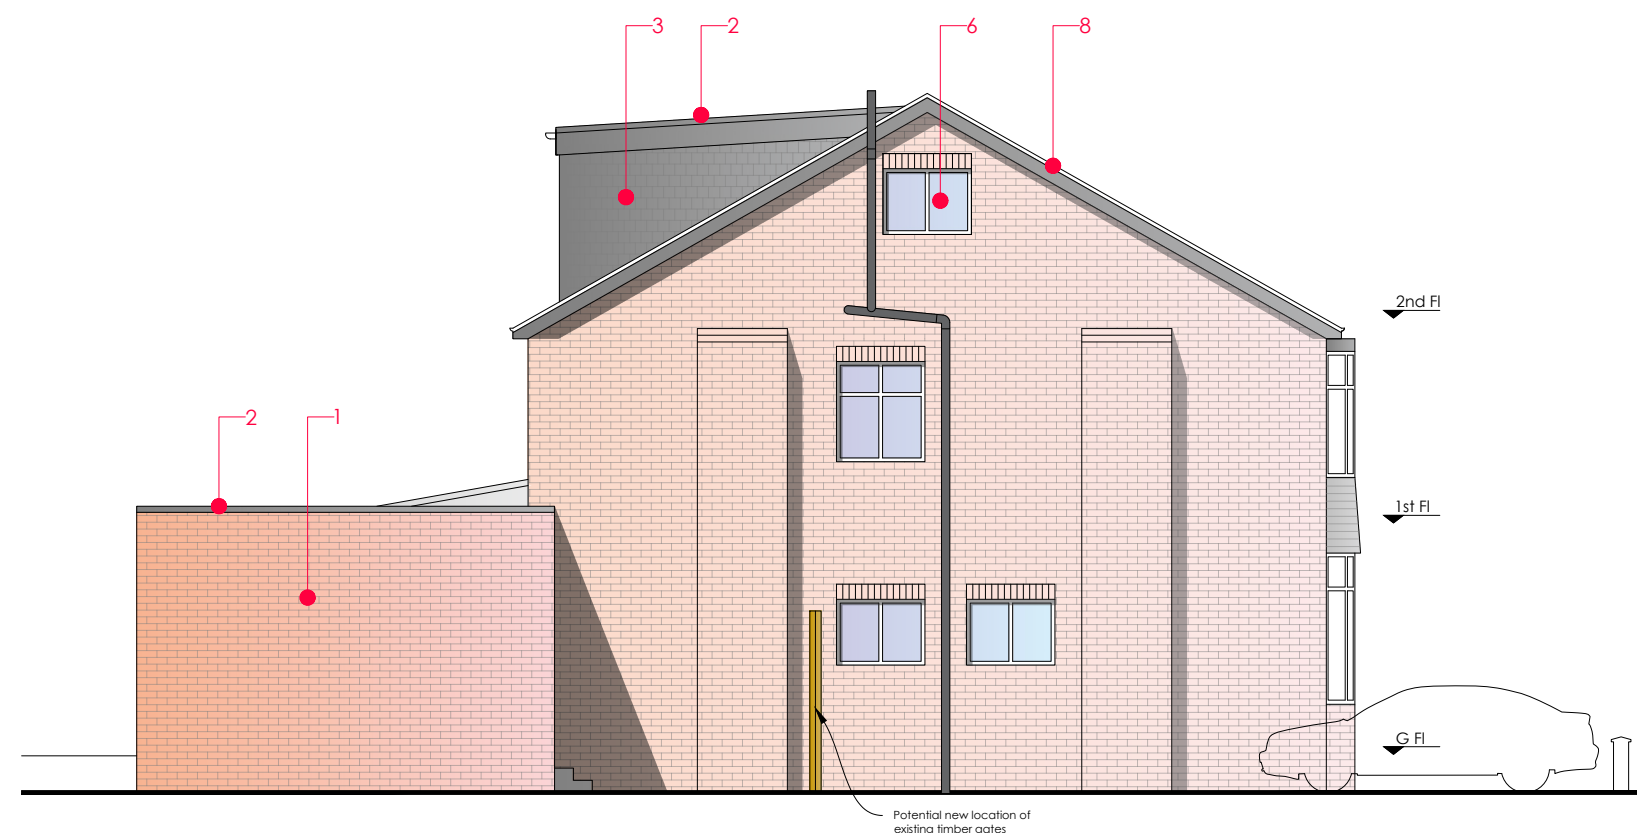


• Side elevation

Material key

1. Brick to match existing
2. Single ply roof waterproofing
3. Roof tiling to dormer
4. New upvc bifold doors
5. New upvc external door
6. New upvc external window
7. New glass balustrade
8. Roof tiles to match existing
9. New glazed rooflight
10. Wall to tiled roof lead flashing

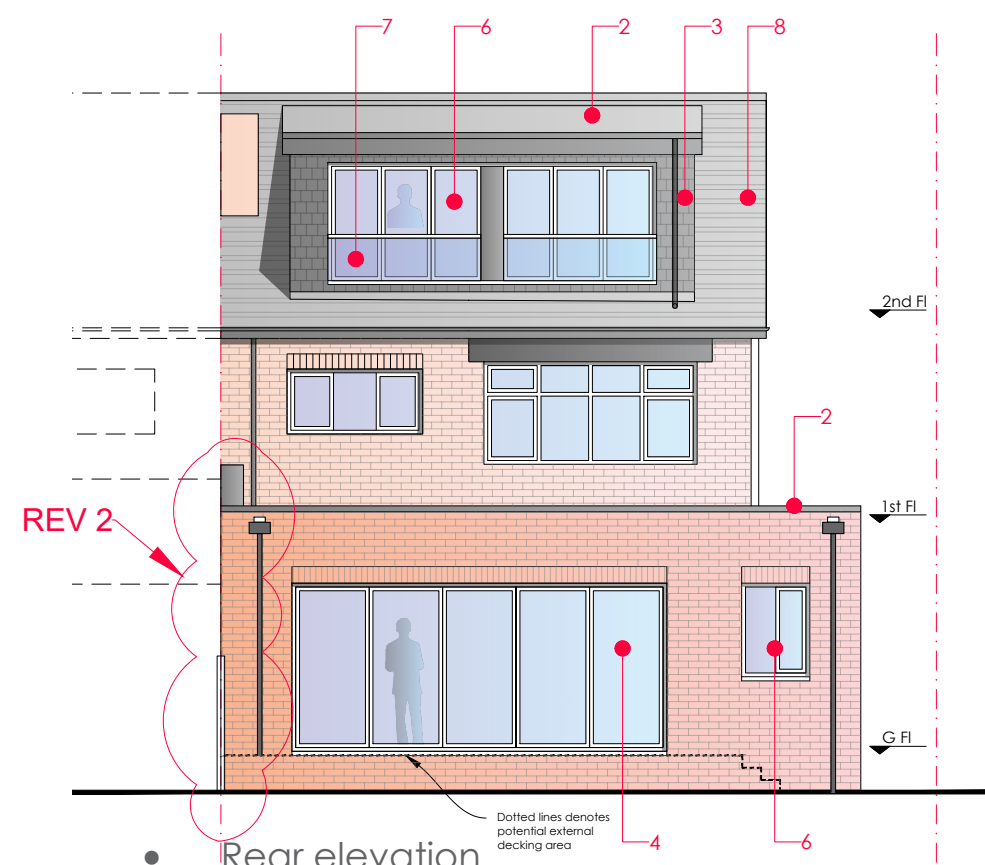

• Rear elevation

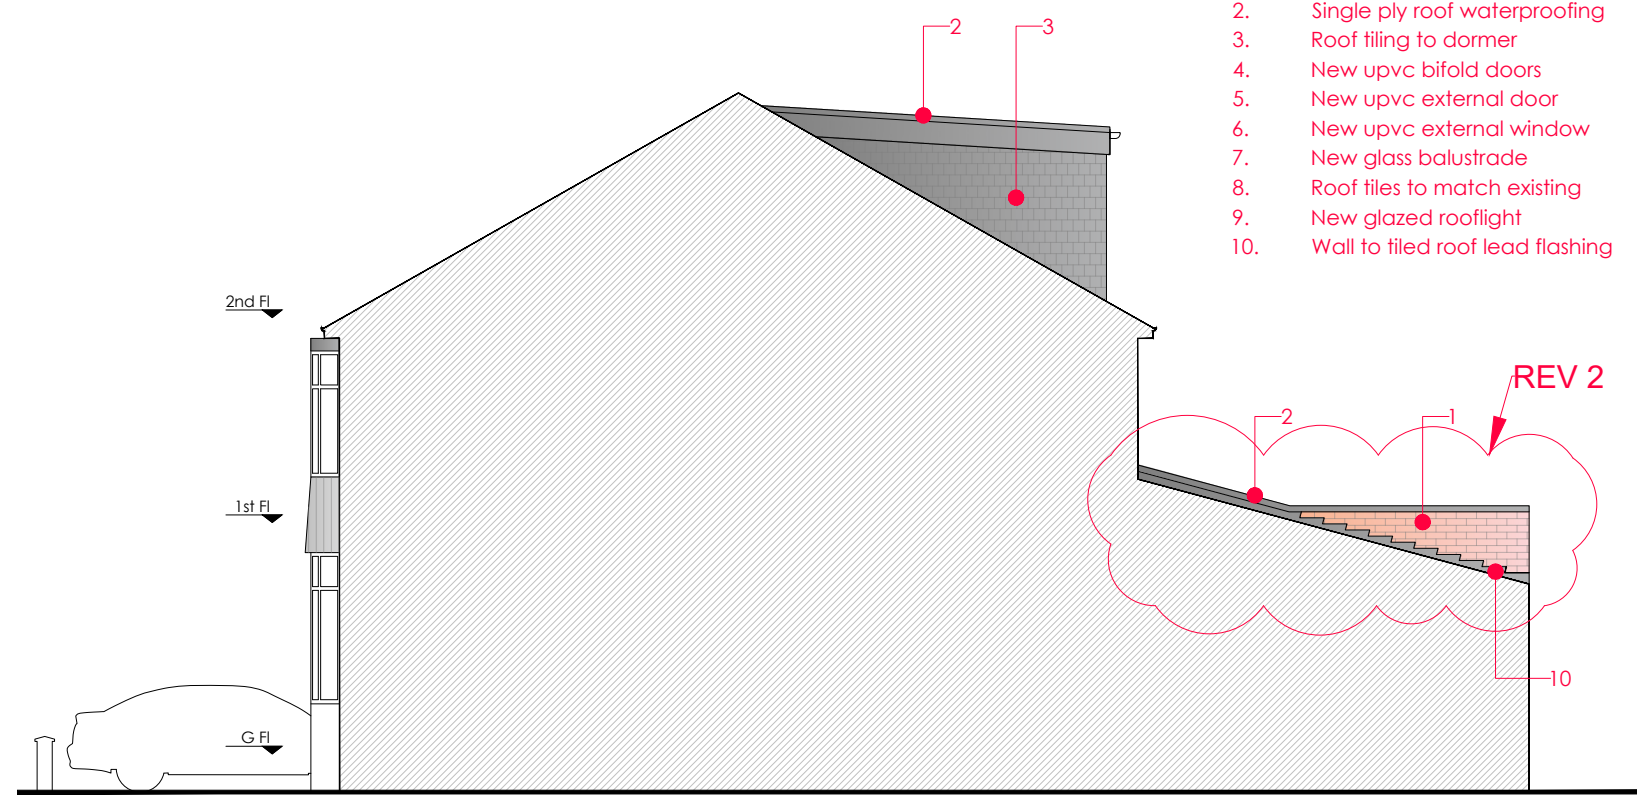

• Side elevation viewed from adjoining property No. 5



Project:
3 Longton Avenue,
West Diabury, M20 3JN

Scale.
1:100 @ A3

Title.
Proposed
Elevations

Drwg No.

011