


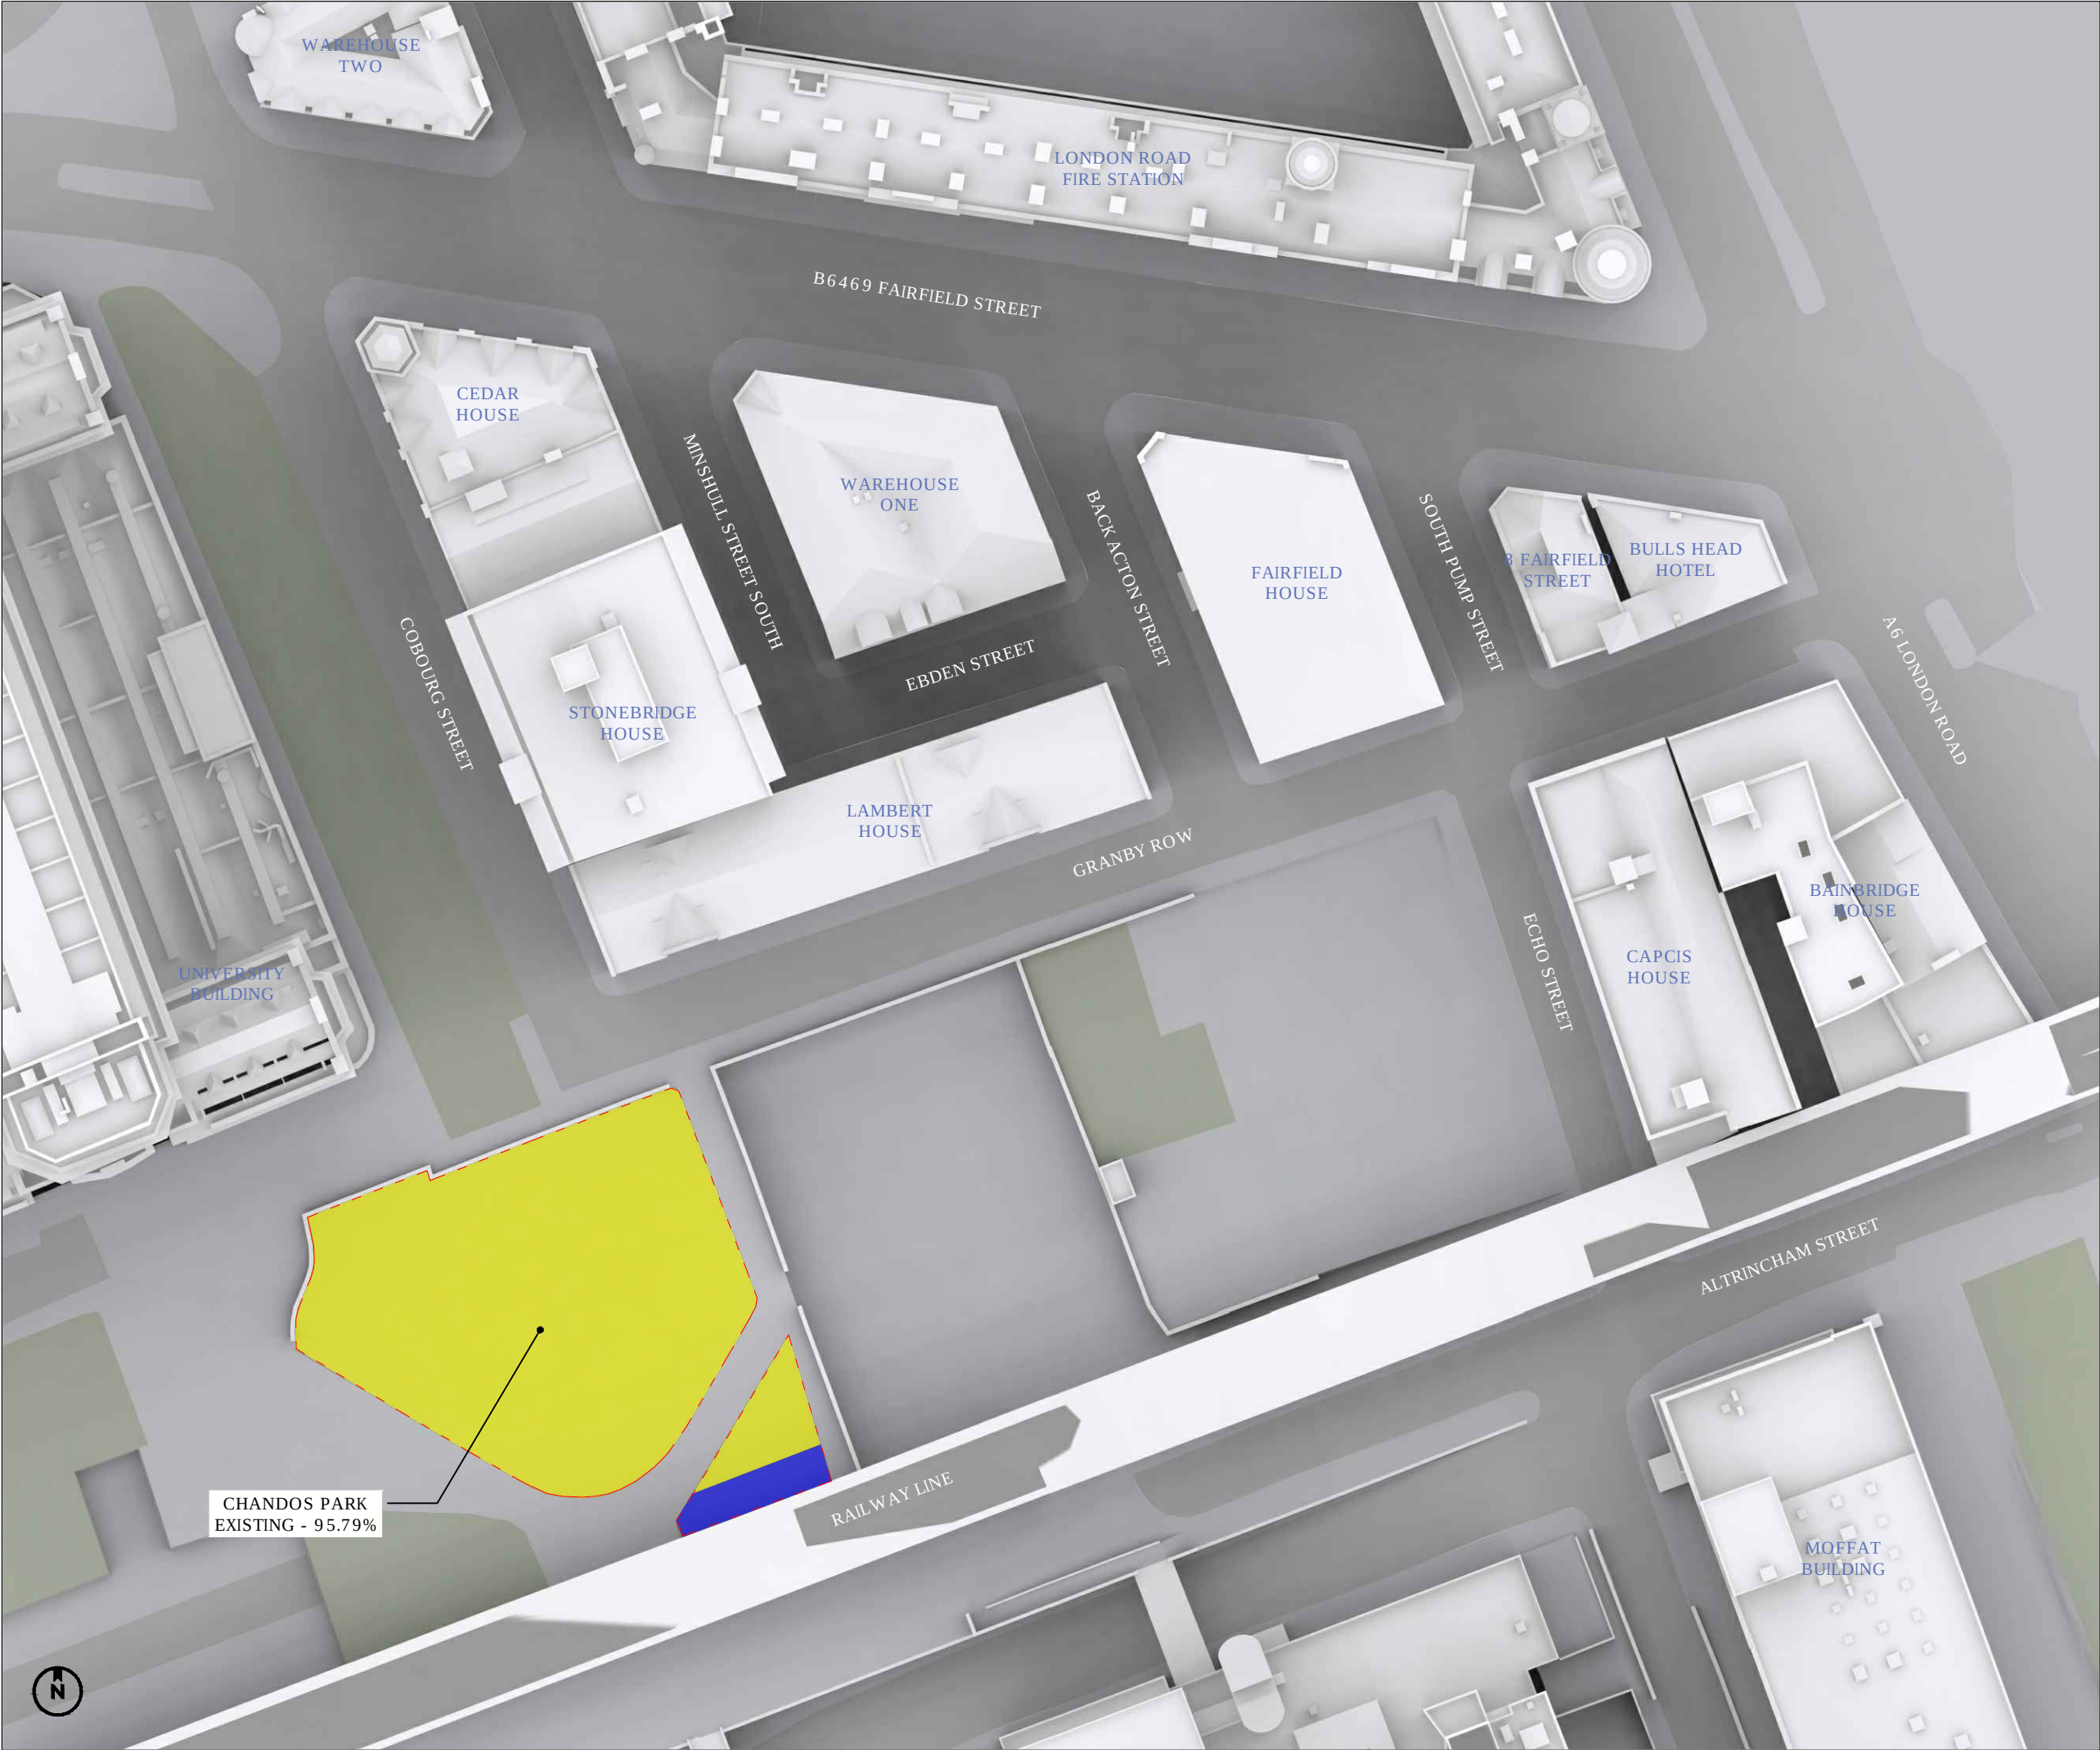

SOURCES OF INFORMATION

IR02 - 270417- VERTEX
IR03 - 040517 - VERTEX
IR04 - 170615 - TURLEY
IR06 - PLANNING PORTAL
IR15-20230306-Sheppard Robson



ALL INFORMATION DISPLAYED IS SUBJECT TO A COMPLETE VERIFIABLE SITE SURVEY BEING UNDERTAKEN. GIA TAKES NO RESPONSIBILITY ON THE ACCURACY OR RELIABILITY OF THE DISPLAYED DATA SINCE A VERIFIED SITE SURVEY WAS NOT MADE AVAILABLE PRIOR TO THE GENERATION OF SUCH INFORMATION.

--- SHADOW AREAS

+2 HR AREA LIT

-2 HR AREA LIT

NOTES:
EXISTING SCENARIO AS SHOWN

N.B. DO NOT SCALE OFF THIS DRAWING

PROJECT:
CHANDOS HALL
MANCHESTER - IR09


DRAWING NAME:
PLAN VIEW - EXISTING SCENARIO
CHANDOS HALL, MANCHESTER.

DWN BY	SCALE	CHK BY	STATUS	DATE
SP	NTS	MB	*	MAR23
PROJ No.	REL No.	IS No.	DWG No.	REV No.
0298	06	04	03	



2 Commercial St.
Manchester
M15 4RQ
t 0161 672 5101
mail@gia.uk.com
www.gia.uk.com

MANCHESTER · LONDON

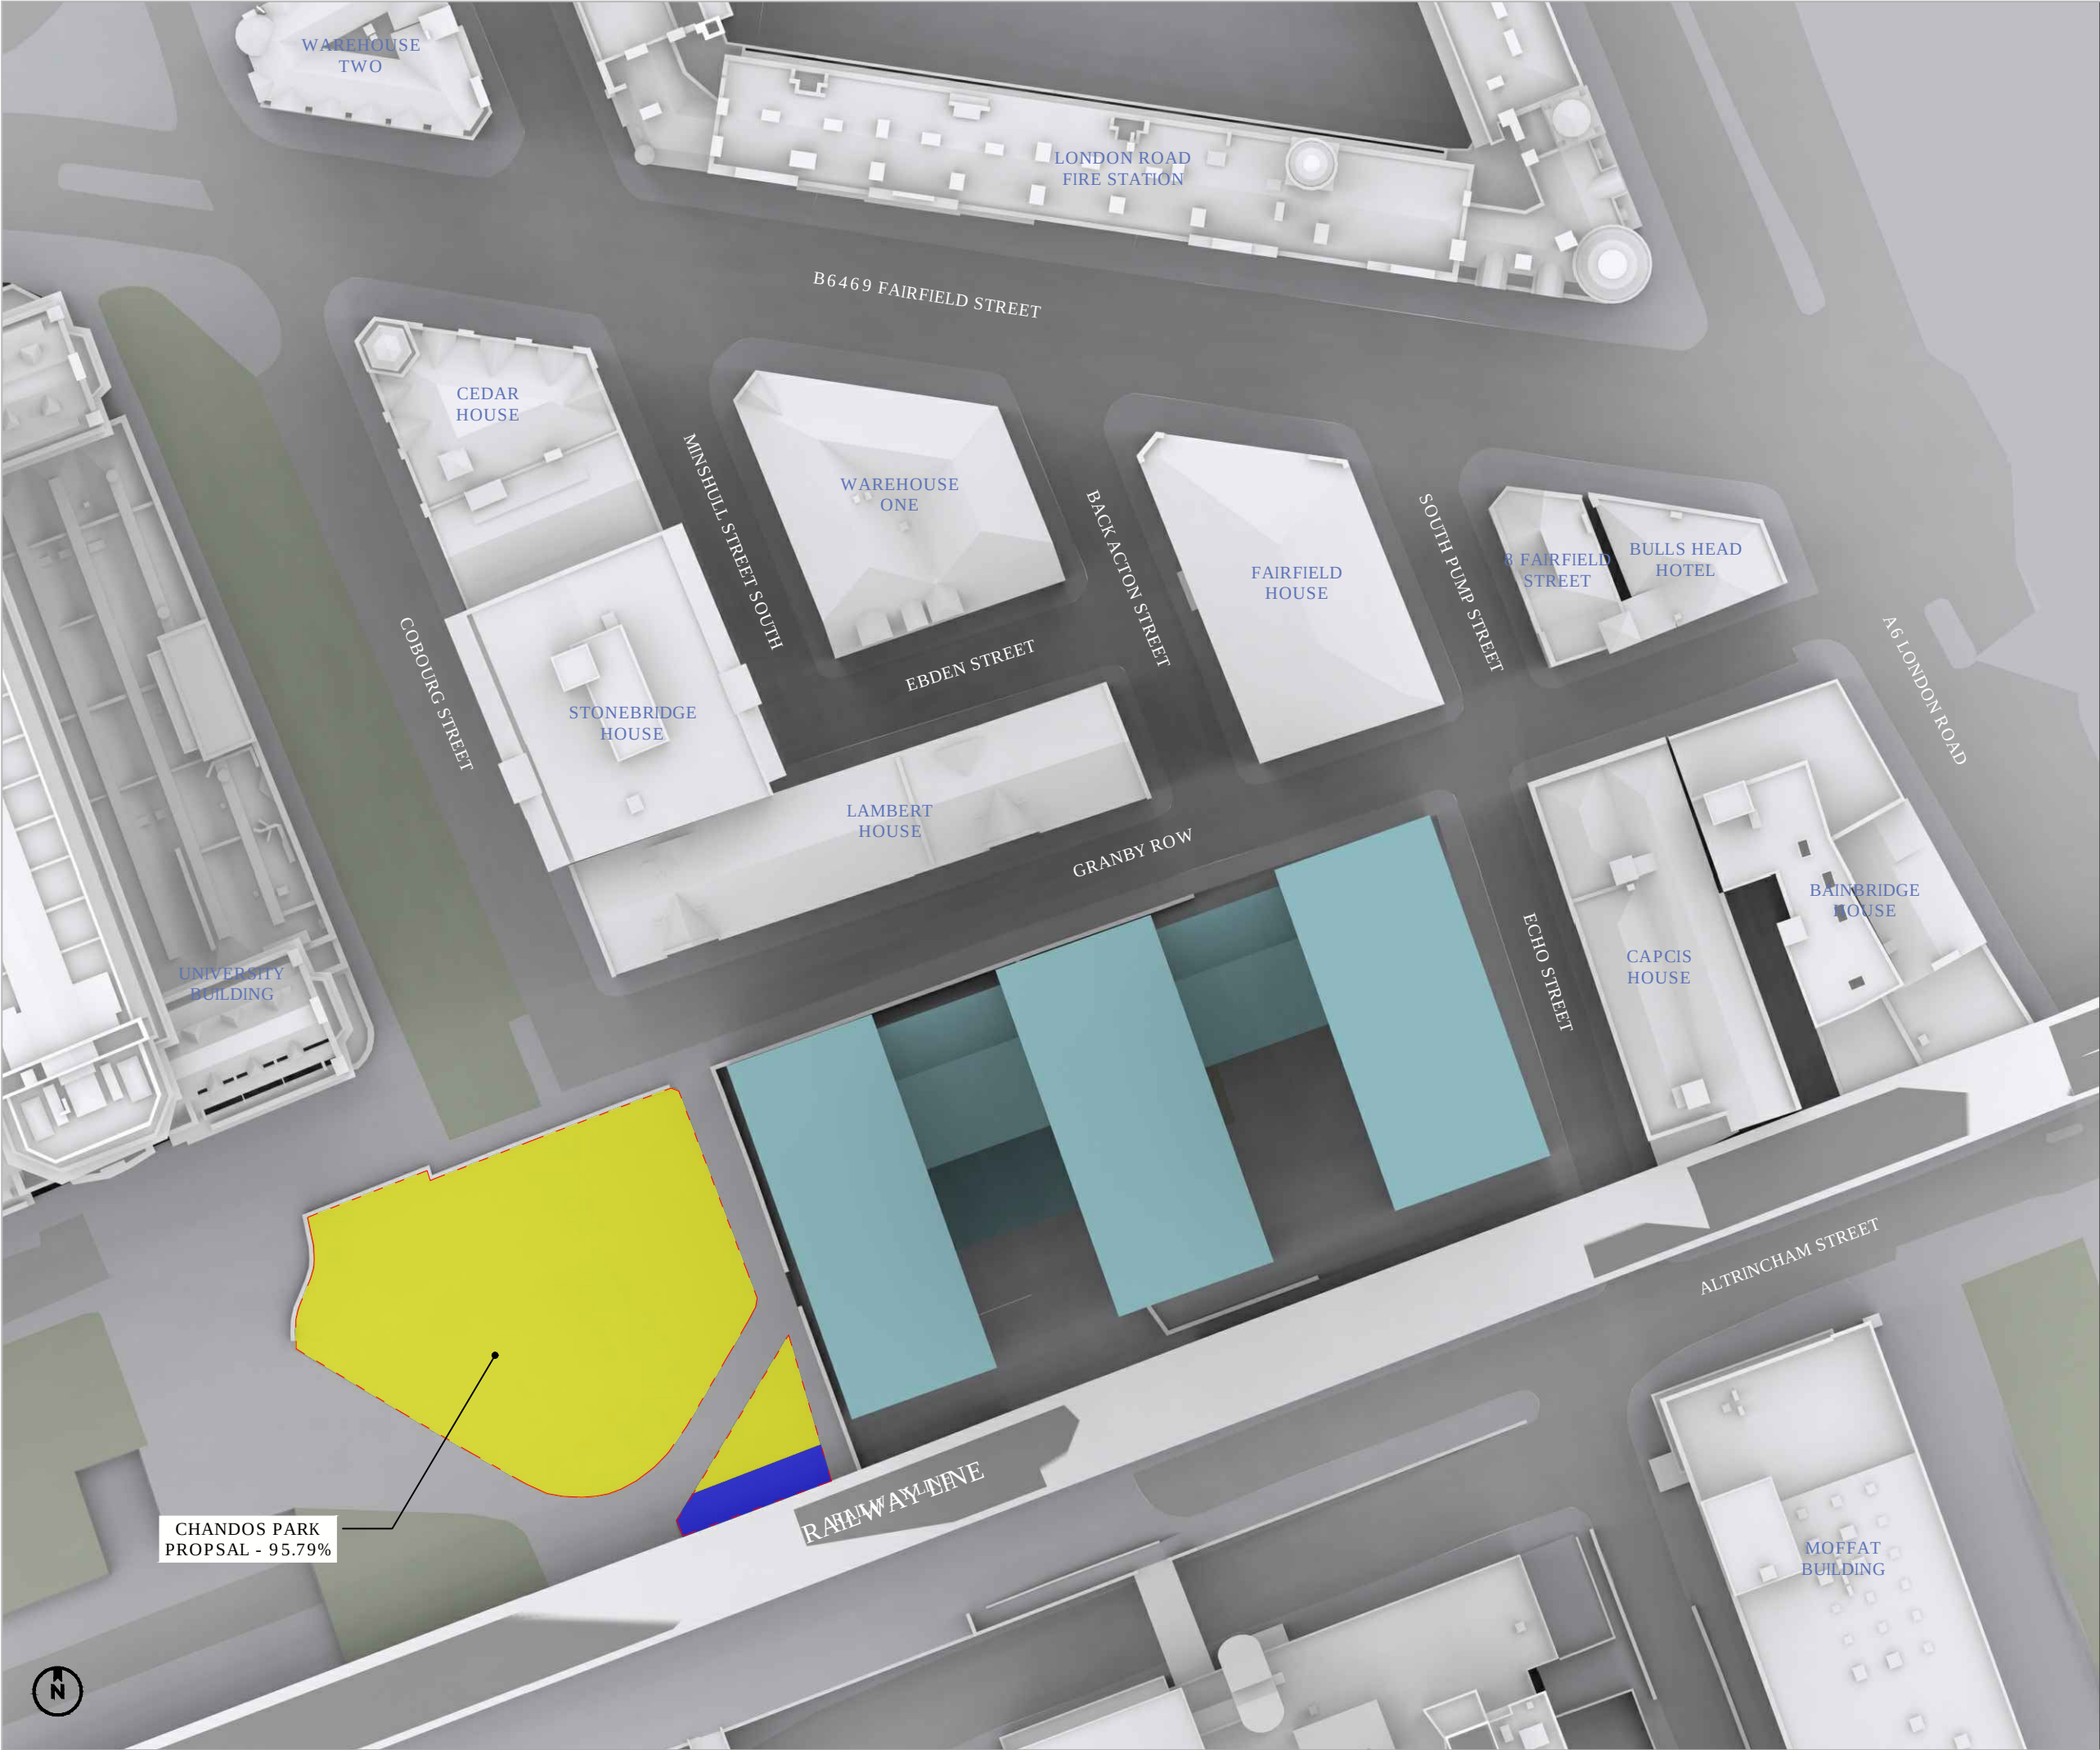

SOURCES OF INFORMATION

IR02 - 270417- VERTEX
IR03 - 040517 - VERTEX
IR04 - 170615 - TURLEY
IR06 - PLANNING PORTAL
IR15-20230306-Sheppard Robson



ALL INFORMATION DISPLAYED IS SUBJECT TO A COMPLETE VERIFIABLE SITE SURVEY BEING UNDERTAKEN. GIA TAKES NO RESPONSIBILITY ON THE ACCURACY OR RELIABILITY OF THE DISPLAYED DATA SINCE A VERIFIED SITE SURVEY WAS NOT MADE AVAILABLE PRIOR TO THE GENERATION OF SUCH INFORMATION.

- SHADOW AREAS
- +2 HR AREA LIT
- 2 HR AREA LIT

NOTES:
PROPOSAL SCENARIO SHOWN IN TEAL

N.B. DO NOT SCALE OFF THIS DRAWING
PROJECT:
CHANDOS HALL
MANCHESTER - IR09

DRAWING NAME:
PLAN VIEW - PROPOSED SCHEME
CHANDOS HALL, MANCHESTER.

DWN BY	SCALE	CHK BY	STATUS	DATE
SP	NTS	MB	*	MAR23
PROJ No.	REL No.	IS No.	DWG No.	REV No.
0298	06	04	02	



2 Commercial St.
Manchester
M15 4RQ
t 0161 672 5101
mail@gia.uk.com
www.gia.uk.com

MANCHESTER · LONDON

CHANDOS PARK
PROPSAL - 95.79%