

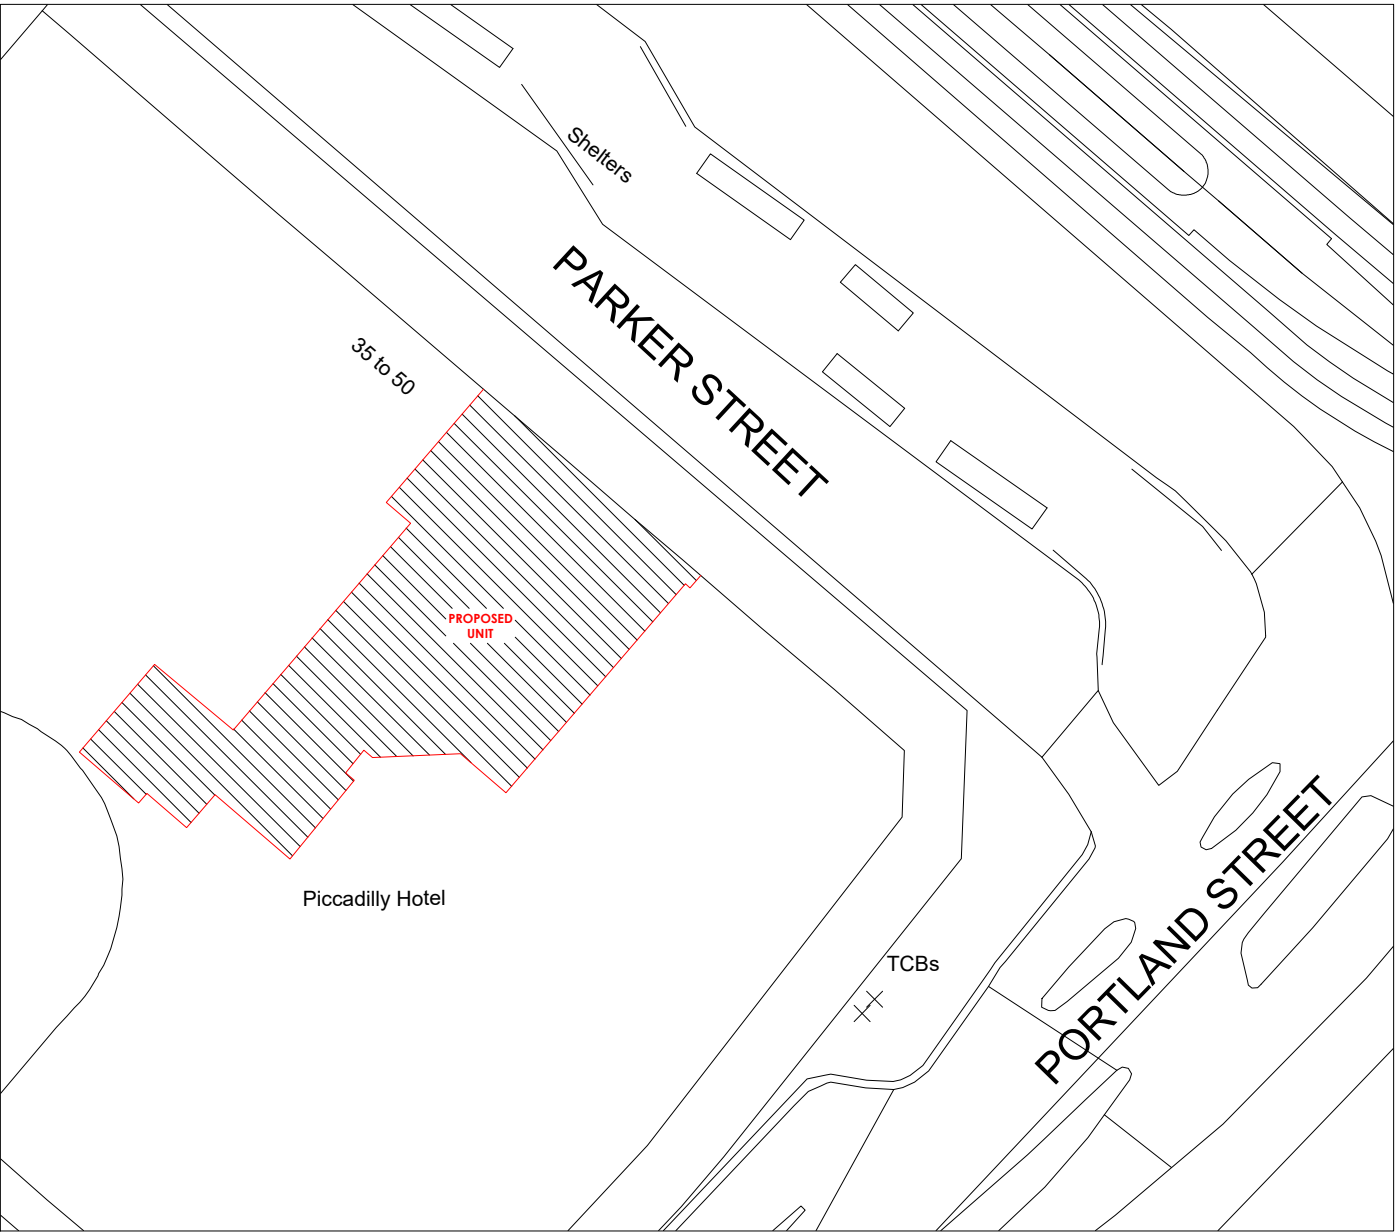
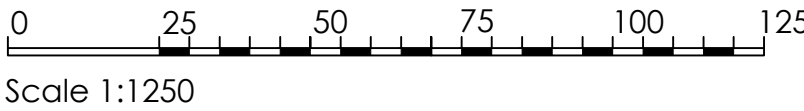
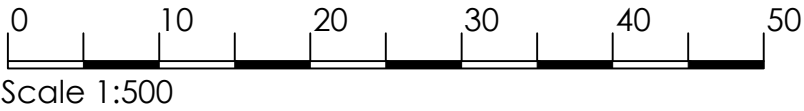


SITE BLOCK PLAN - SCALE 1:500 @ A3

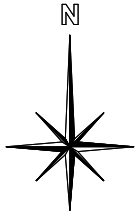

SITE LOCATION PLAN SCALE - 1:1250 @ A3

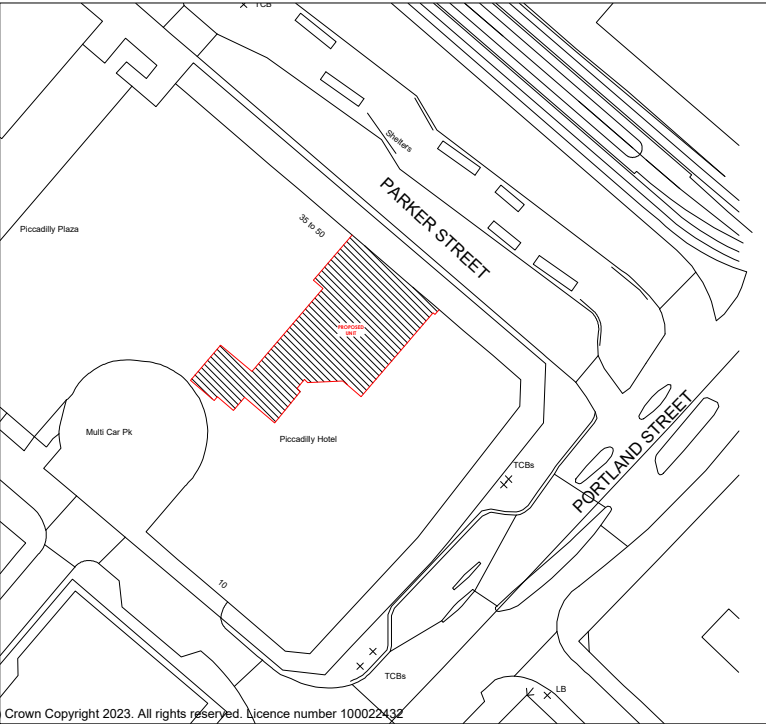

RAG RATING

AMBER

-	Initial Issue	29/05/23
Revision	Amendment	Date

Cheltenham Suite 5
Centrix@Keys
Keys Business Village
Hednesford
Staffordshire
WS12 2HA
T: 01543 275101
F: 01543 458278
E: design@hlpuktd.net
W: www.hlpuktd.net



Contract
Poundland
Pattison House, Midland Road,
Walsall, West Midlands, WS1 3TX
TEL 0121 526 8395. FAX 0121 568 7382.

Store
Unit 1 & 2
39-41 Parker Street
City Tower
Manchester
M1 4AJ

Drawing Title
Site and Location Plan

Drawing Number HLP / 1772 / 07	Revision	Paper Size A3
Drawn TC	Date May 23	Scale 1:500/1250