



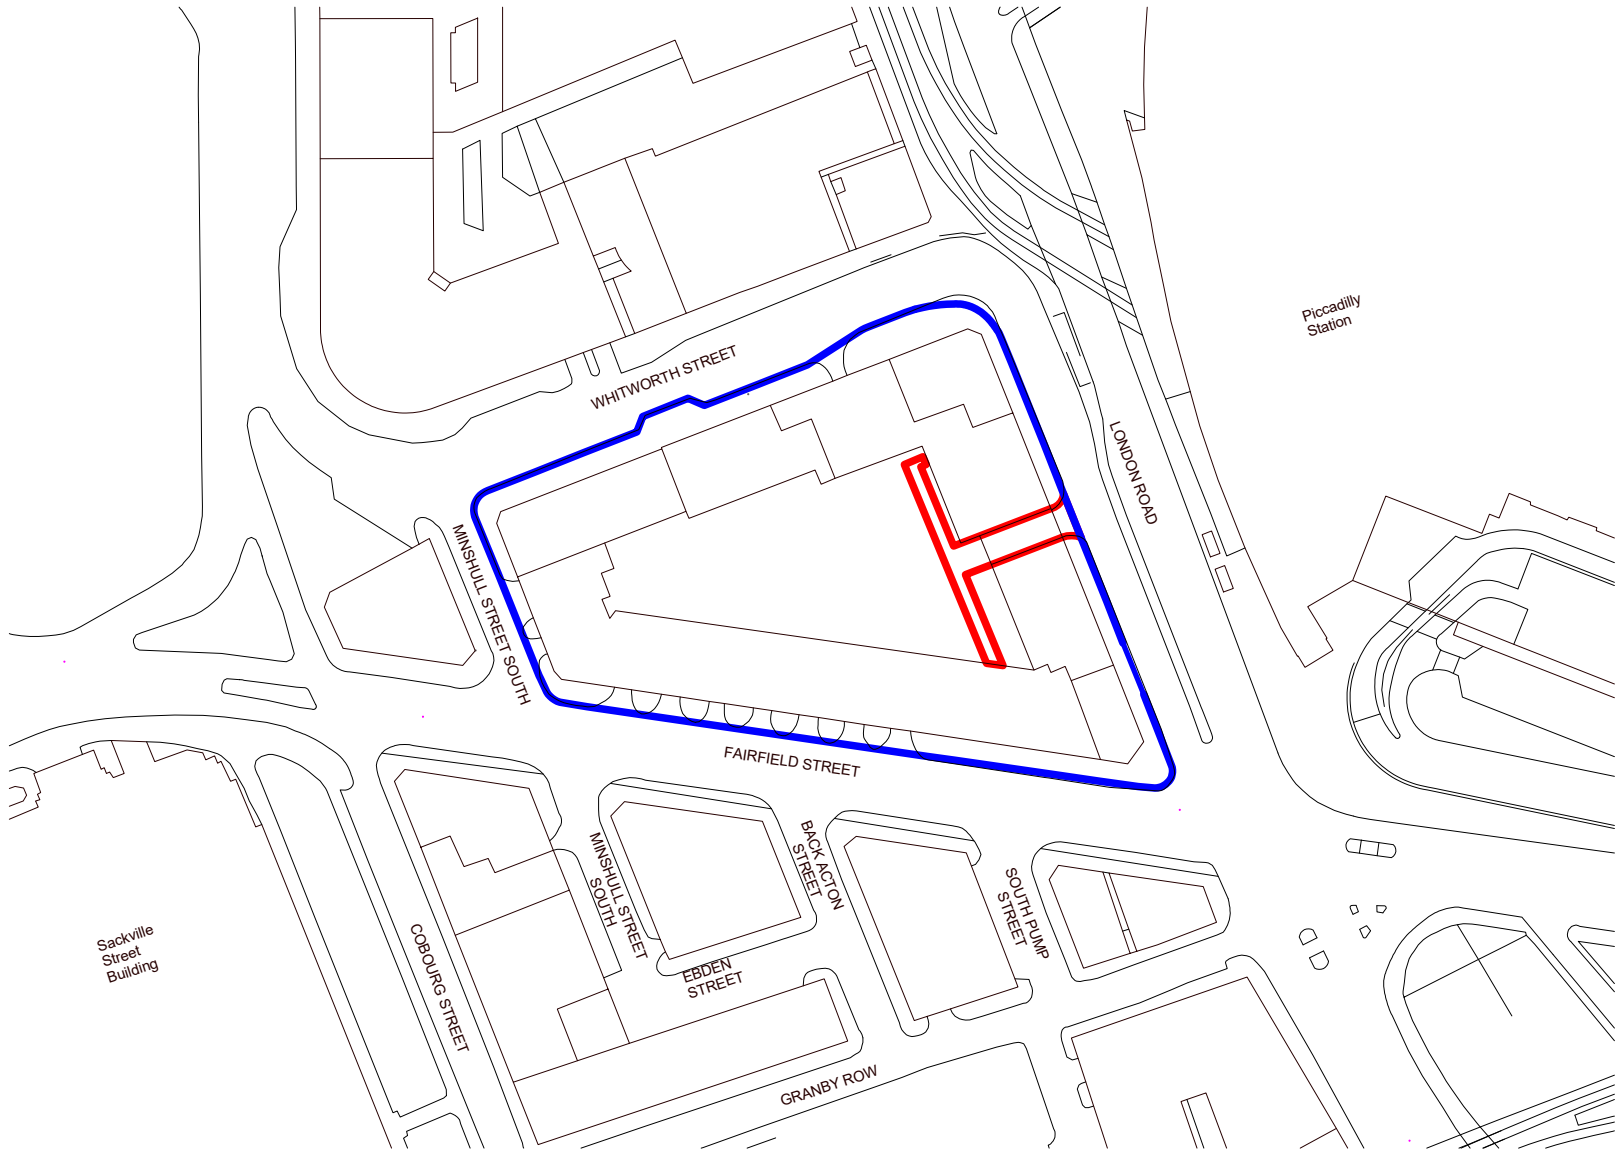

Ordnance Survey, (c) Crown Copyright 2019. All rights reserved. Licence number 100022432

I 00 Location Plan
I : 1:1250

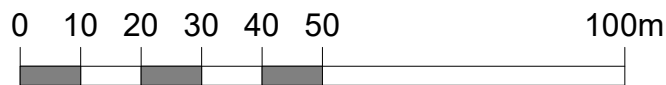

Notes:

Drawings are based on survey data and may not accurately represent what is physically present.

Do not scale from this drawing. All dimensions are to be verified on site before proceeding with the work.

All dimensions are in millimeters unless noted otherwise.

Purcell shall be notified in writing of any discrepancies.

Key

Site Boundary

Owned by applicant

25.01.2023		For Planning		
V	DATE	DESCRIPTION		
CLIENT				
Allied London				
PROJECT				
London Road Fire Station				
JOB NUMBER				
40242				
TITLE				
Site Location Plan (Hotel Facade)				
SIZE	SCALE	LAST REVISED	DRAWN	CHECKED
A3L	As indicated	26/01/2023 17:13:30	DC	DC
REV	SUITABILITY/REASON FOR ISSUE			
	Planning			
DRAWING NUMBER				
LRFS-PUR-01-A-I002				
St James', 79 Oxford Street, Manchester, M1 6FQ				
© PURCELL 2019. PURCELL IS THE TRADING NAME OF PURCELL ARCHITECTURE LTD.				