



1:75 SECTION 110_A - REFER TO DETAILS BELOW FOR 1:20 SCALE

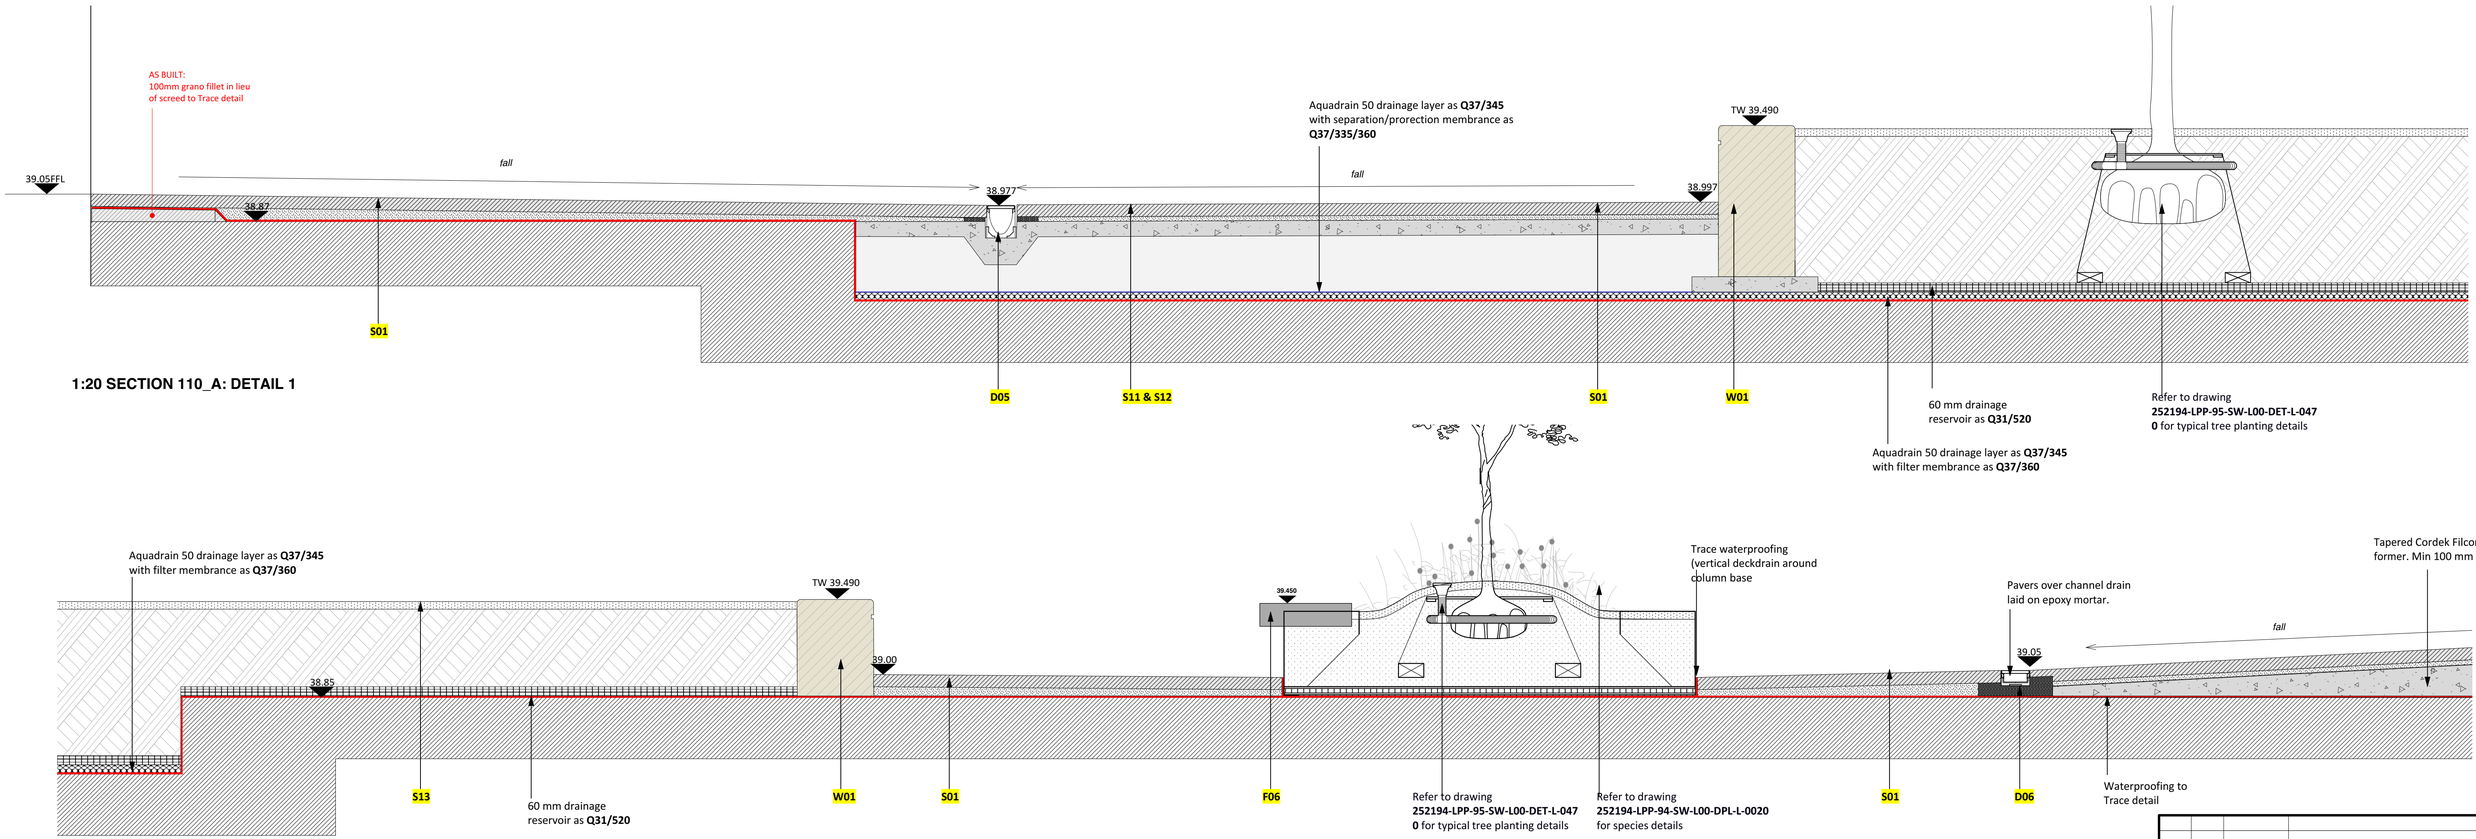

1:20 SECTION 110_A: DETAIL 1

1:20 SECTION 110_A: DETAIL 2

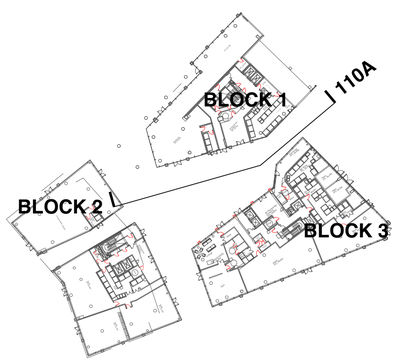

KEY

Notes
1. Sections show typical arrangement - for landscape details refer to drawing series 0200 & 0400.
2. Sections do not account for insulation to building perimter. Level of facade concrete upstand to subcontractor design - level shown indicative. Refer to SHP drawings for building interface details. Sections show cladding/insulation ending 75mm below finished surface. Detail by others.
3. For details to screed, waterproofing and drainage perforations through podium slab refer to Trace drawings
4. For details topaving build up, footings, surface water drainage refer to drawings by ROC
5. For landscape specification refer to document: **252194-LPP-90-SW-L00-SSP-L-0600** - NBS **252194-LPP-90-SW-L00-SSP-L-0620** - Outline specification

Surfaces:
S01: Concrete slab paving as **Q25/315.** Refer to detail drawing **252194-LPP-95-SW-L00-DET-L-0210**

Walls / Boundaries
W01: Low sandstone wall. 500mm x 400mm x height varies on depth of build up. Refer to detail drawing **252194-LPP-95-SW-L00-DET-L-0400**

Furniture / Structures:
F06: Tree planter bench as Q31/293. Refer to detail drawing **252194-LPP-95-SW-L00-DET-L-044**

Drainage:
Proposed drainage: Refer to drawing **252194-LPP-52-SW-L00-DPL-L-0007** for details and ROC drawing **REF 3251-BX-DR-02**

D05: Aco M150D channel with bespoke grating as part of artwork.
D06: Aco M150D Channel drain with stainless steel Heelguard mesh grating - 75mm standard shallow depth

C5	RD	2021-04-14	Final Construction Issue
C3	RD	2019-08-28	Changes in line with agreed VE 13-8-19
C2	RD	2019-02-12	General updates to notes and waterproofing.
C1	RD	2018-06-22	Issued for Construction. Updates to screed/waterproofing

© All information contained within this document remains copyright of Landscape Projects Ltd. and shall not be reproduced without prior consent.

(1) Do not scale from drawings - use written dimensions only. (2) All dimensions are in millimeters unless noted. (3) All dimensions shall be verified on site before proceeding with the work. (4) Landscape Projects shall be notified of any discrepancies. (5) Engineer to specify all sub-bases. Any below ground construction is indicative.

Project Title
Manchester New Square
Manchester

Drawing Title
Detailed Sections
Courtyard Landscape
Sheet 6

Drawn Date	Drawn	Checked
2016-01-29	RD	NCS

Scale	Status	Revision
1:20 @ A1	Final	**C4**

Drawing No.
252194 | LPP | 90 | SW | L00 | DSE | L | 0110

landscapeprojects

Landscape Architecture & Design

31 Blackfriars Road Salford Manchester M3 7AQ
PHONE: 0161 839 8336 FAX: 0161 839 7155
EMAIL: post@landscapeprojects.co.uk