
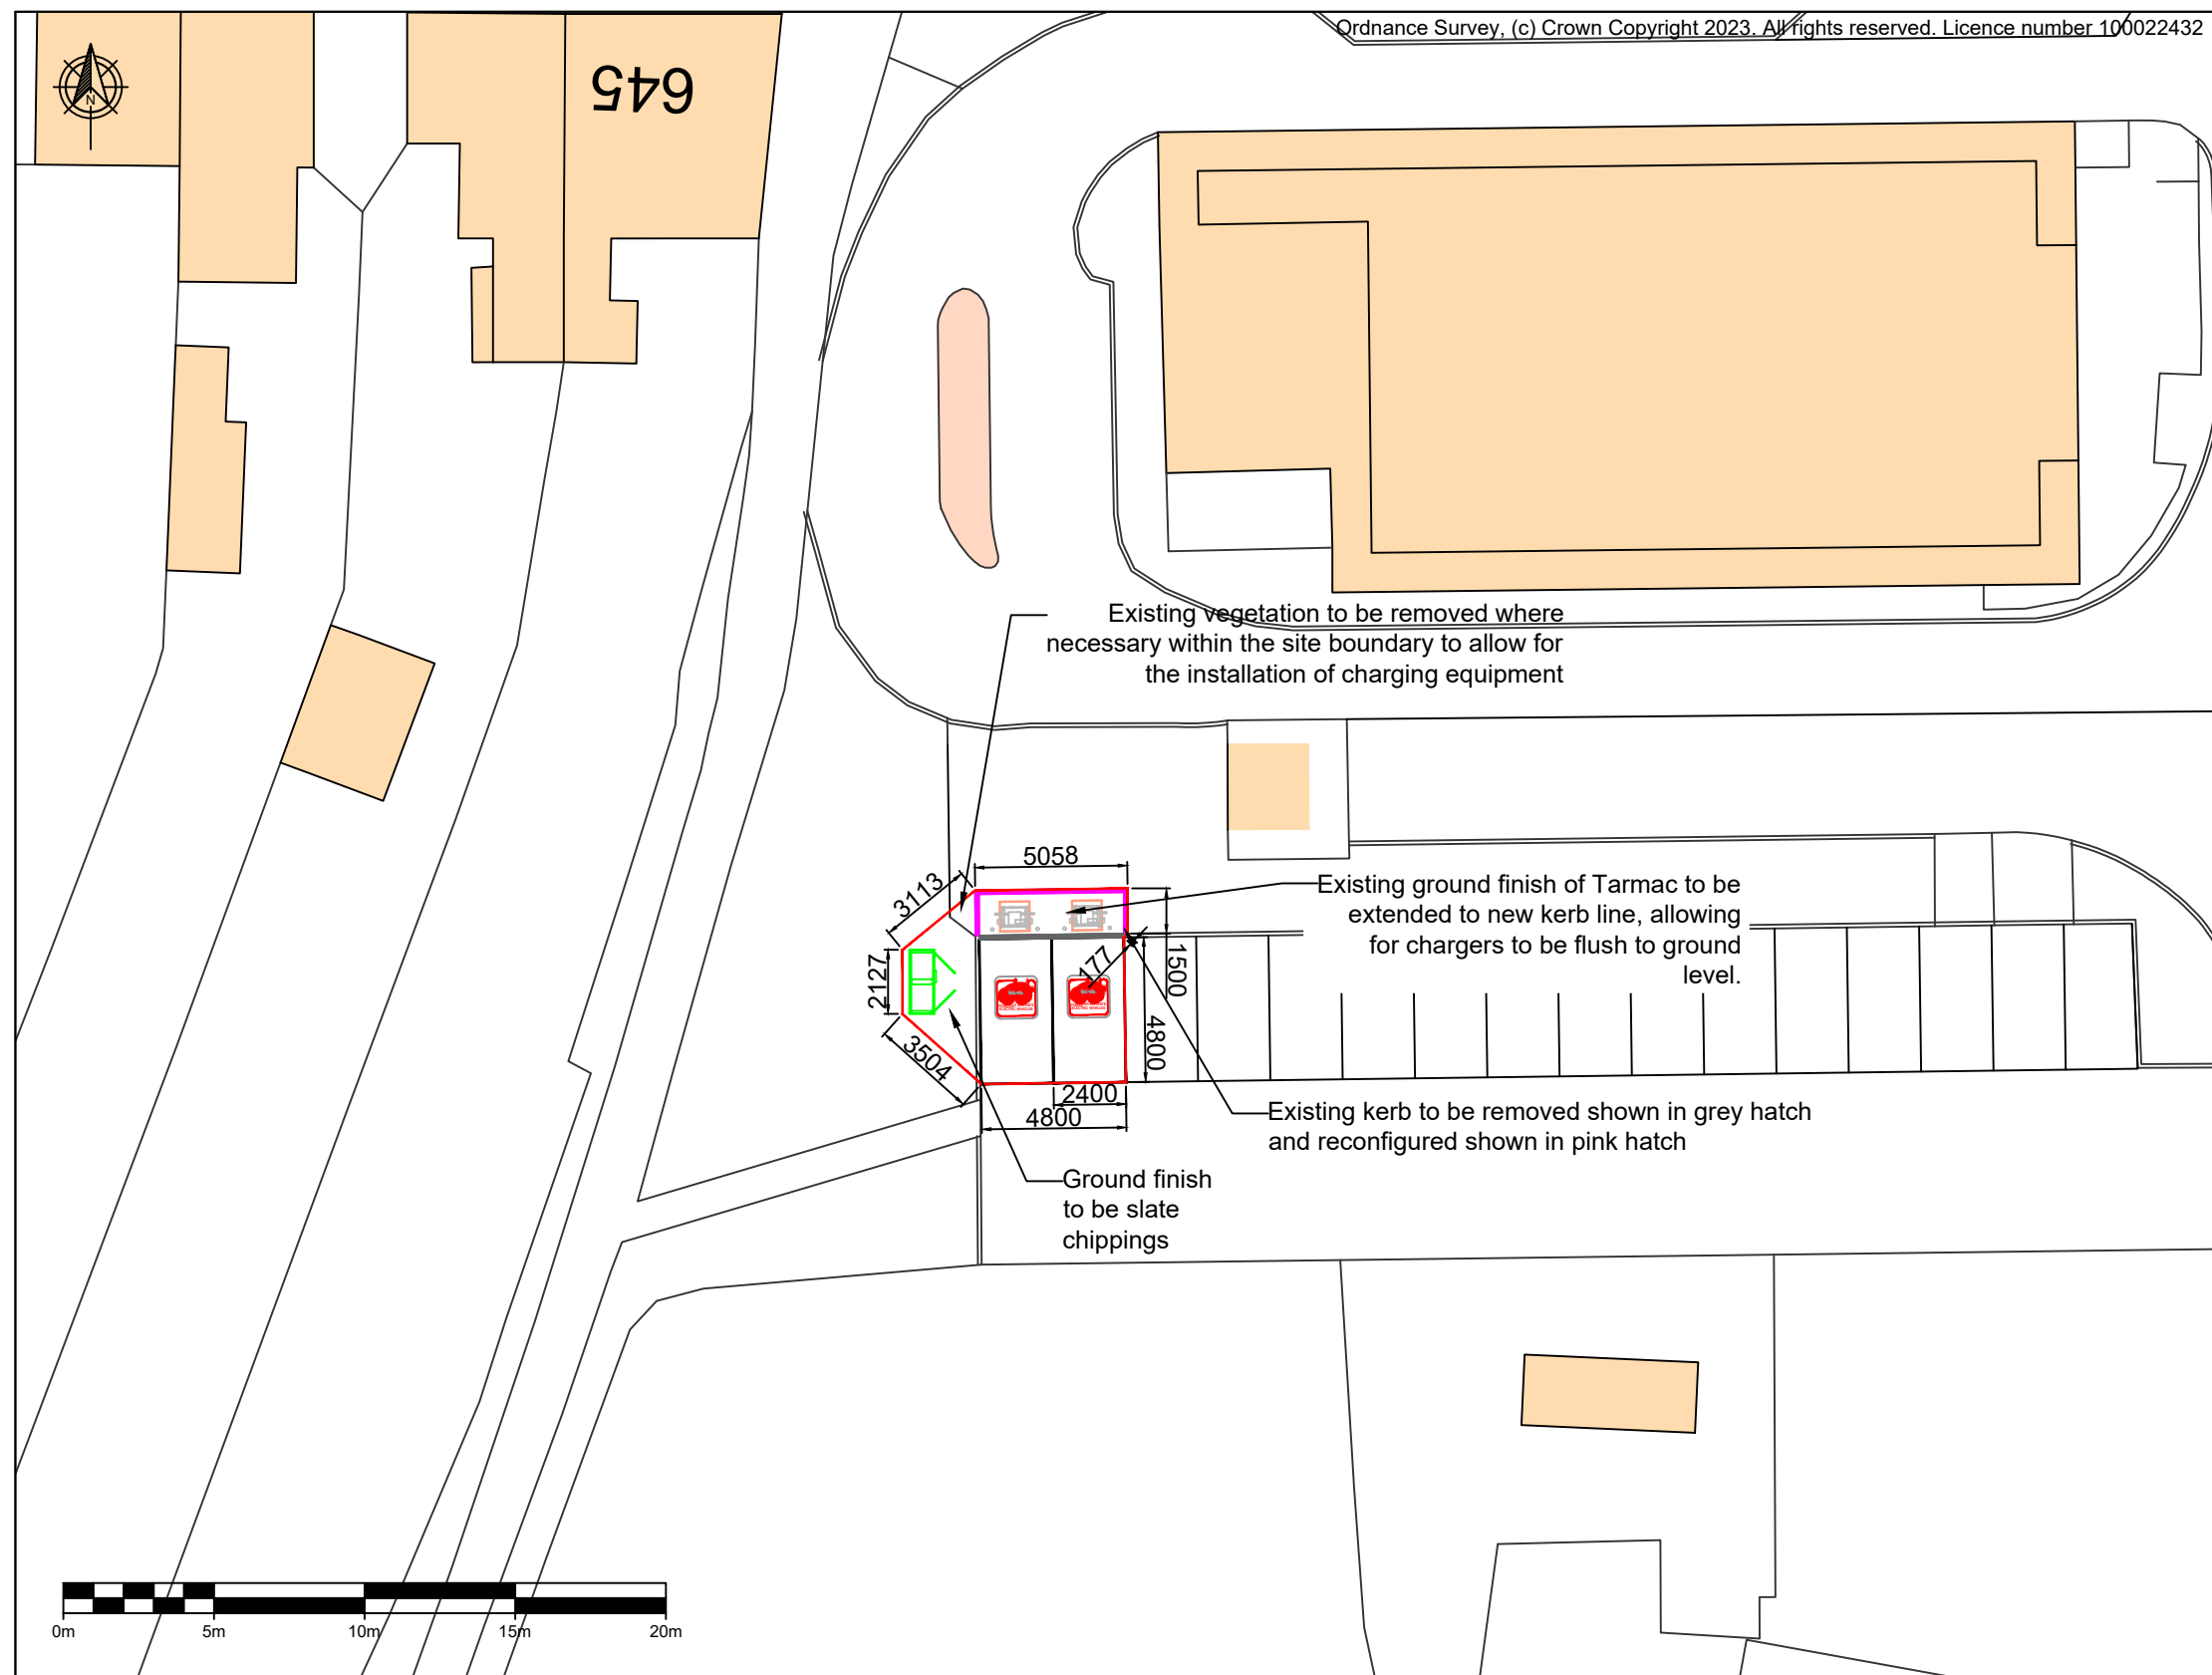


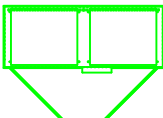

KEY	
	Site Boundary
	BYD 160kW Charging Unit (Including x2 Bollards)
	RMC2100 Feeder Pillar
SITE AREA =42.16m ²	

COMMENTS		REV.	DESCRIPTION	REV. BY	APP.	DATE	ADDRESS	PROJECT NAME	
		A	Issued for comment	JP	SW	02/03/23		MCDONALD'S - MANCHESTER BAGULEY (1062)	
								DRAWING TITLE	
								PLANNING SITE LAYOUT	
								DRAWING NO.	
SCALE (@A3)	DRAWN BY								InstaVolt Ltd, 6 Cedarwood, Crockford Lane, Chineham Park, Hampshire, RG24 8WD © InstaVolt Ltd. 2020
1:250	JP						674 Altrincham Road, Near Wythenshaw Hospital, Baguley, M23 9AA	10376 - 0578_01-PL	REV. A