


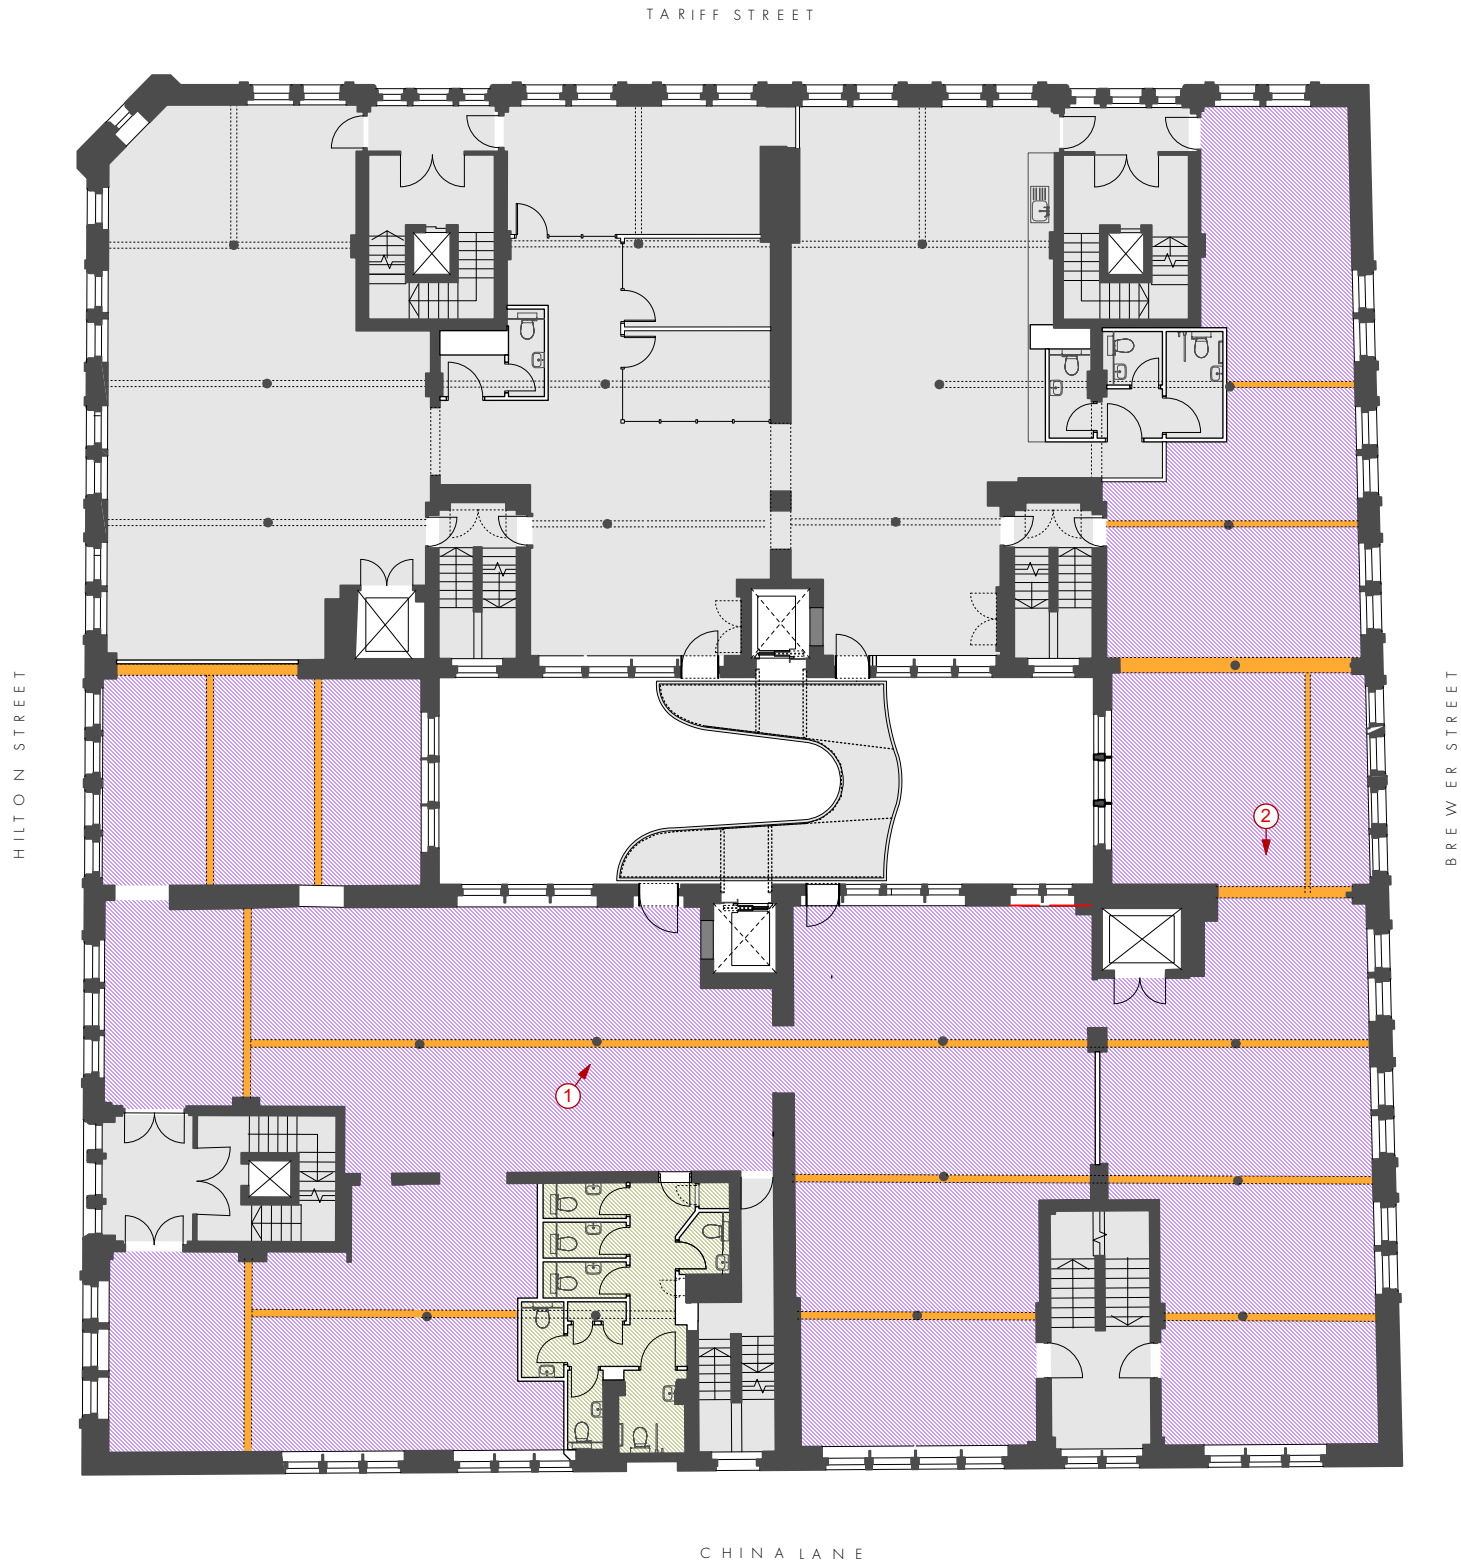

FOURWAYS HOUSE, SECOND FLOOR
SIGNIFICANCE CEILINGS PLAN

1.100 @ A3

OFFICE UNIT CEILINGS

- PLASTERED CEILINGS
- ORIGINAL TIMBER BEAMS EXPOSED
- NO HISTORIC CORNICES

WC CEILINGS

- NON ORIGINAL PLASTERED SUSPENDED CEILINGS
- NO HISTORIC CORNICES
- ORIGINAL TIMBER TRUSSES NOT EXPOSED



REVISION	DATE	DESCRIPTION
P01	27.02.23	FOR COMMENT
P02	17.03.23	PLANNING ISSUE

SIGNIFICANCE KEY

CEILING FINISHES TIMELINE

1906 - ORIGINAL TIMBER BEAM EXPOSED

1906-PRESENT - PLASTERED CEILINGS

1990-PRESENT - MODERN SUSPENDED PLASTERED CEILINGS

SIGNIFICANCE


HIGH

MEDIUM

LOW

AREA NOT SURVEYED AND NOT SUBJECT OF THIS APPLICATION

NOTE - TO BE READ IN CONJUNCTION WITH HERITAGE / DESIGN & ACCESS STATEMENT

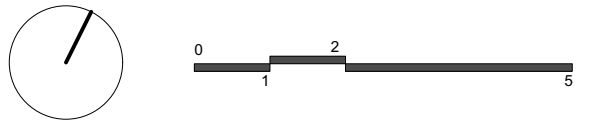

PLANNING

OMIArchitects

31 Blackfriars Road, Salford, Manchester, M3 7AQ
+44(0)161 832 3242 / info@omiarchitects.com / www.omiarchitects.com

PROJECT	FOURWAYS					
DRAWING	SECOND FLOOR - SIGNIFICANCE CEILINGS PLAN					
DATE	FEB' 23	DRAWN BY	PE	SCALE	1:200	@A3
JOB NO.	1420	DWG.NO.	L 2323			