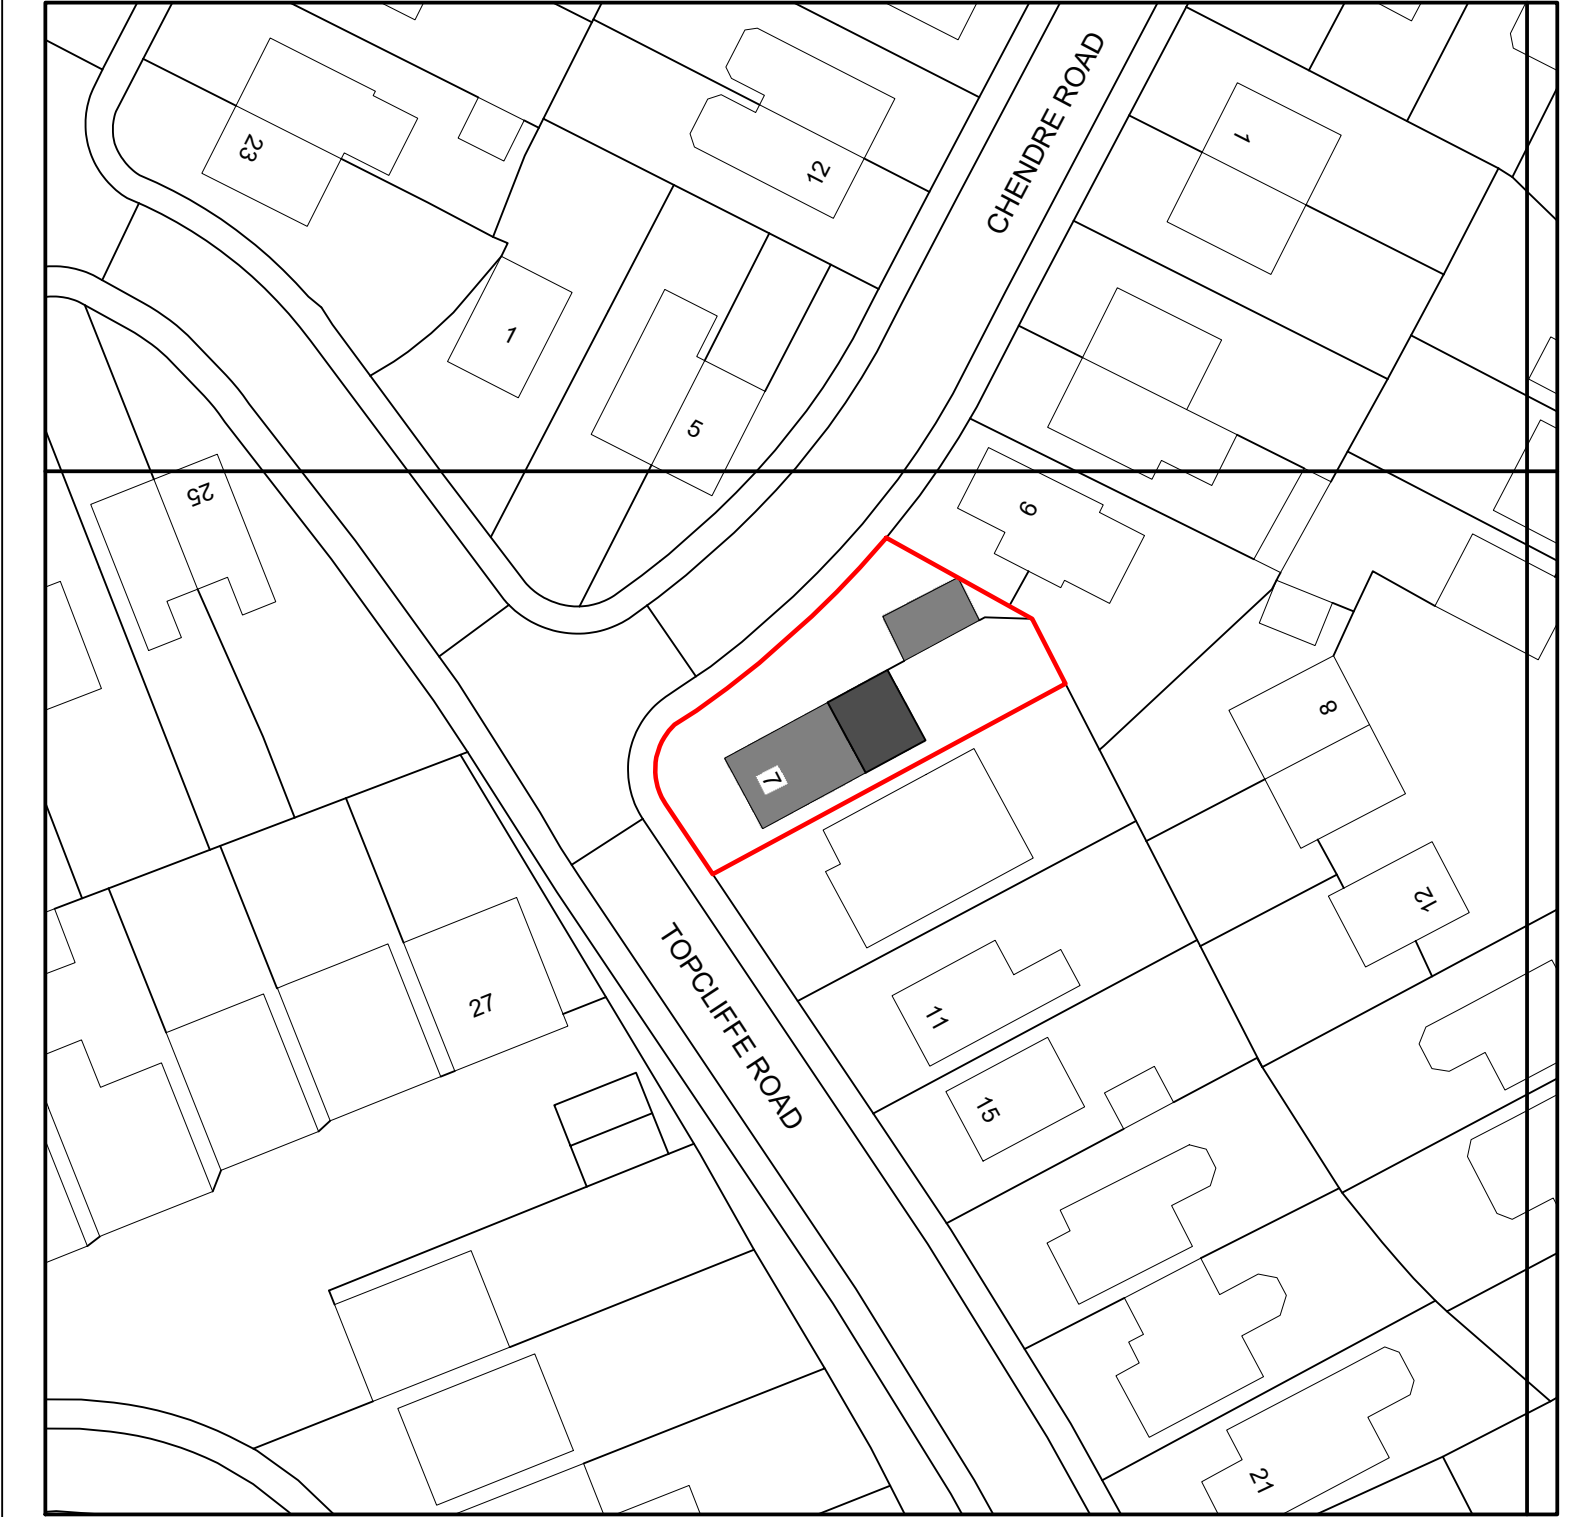
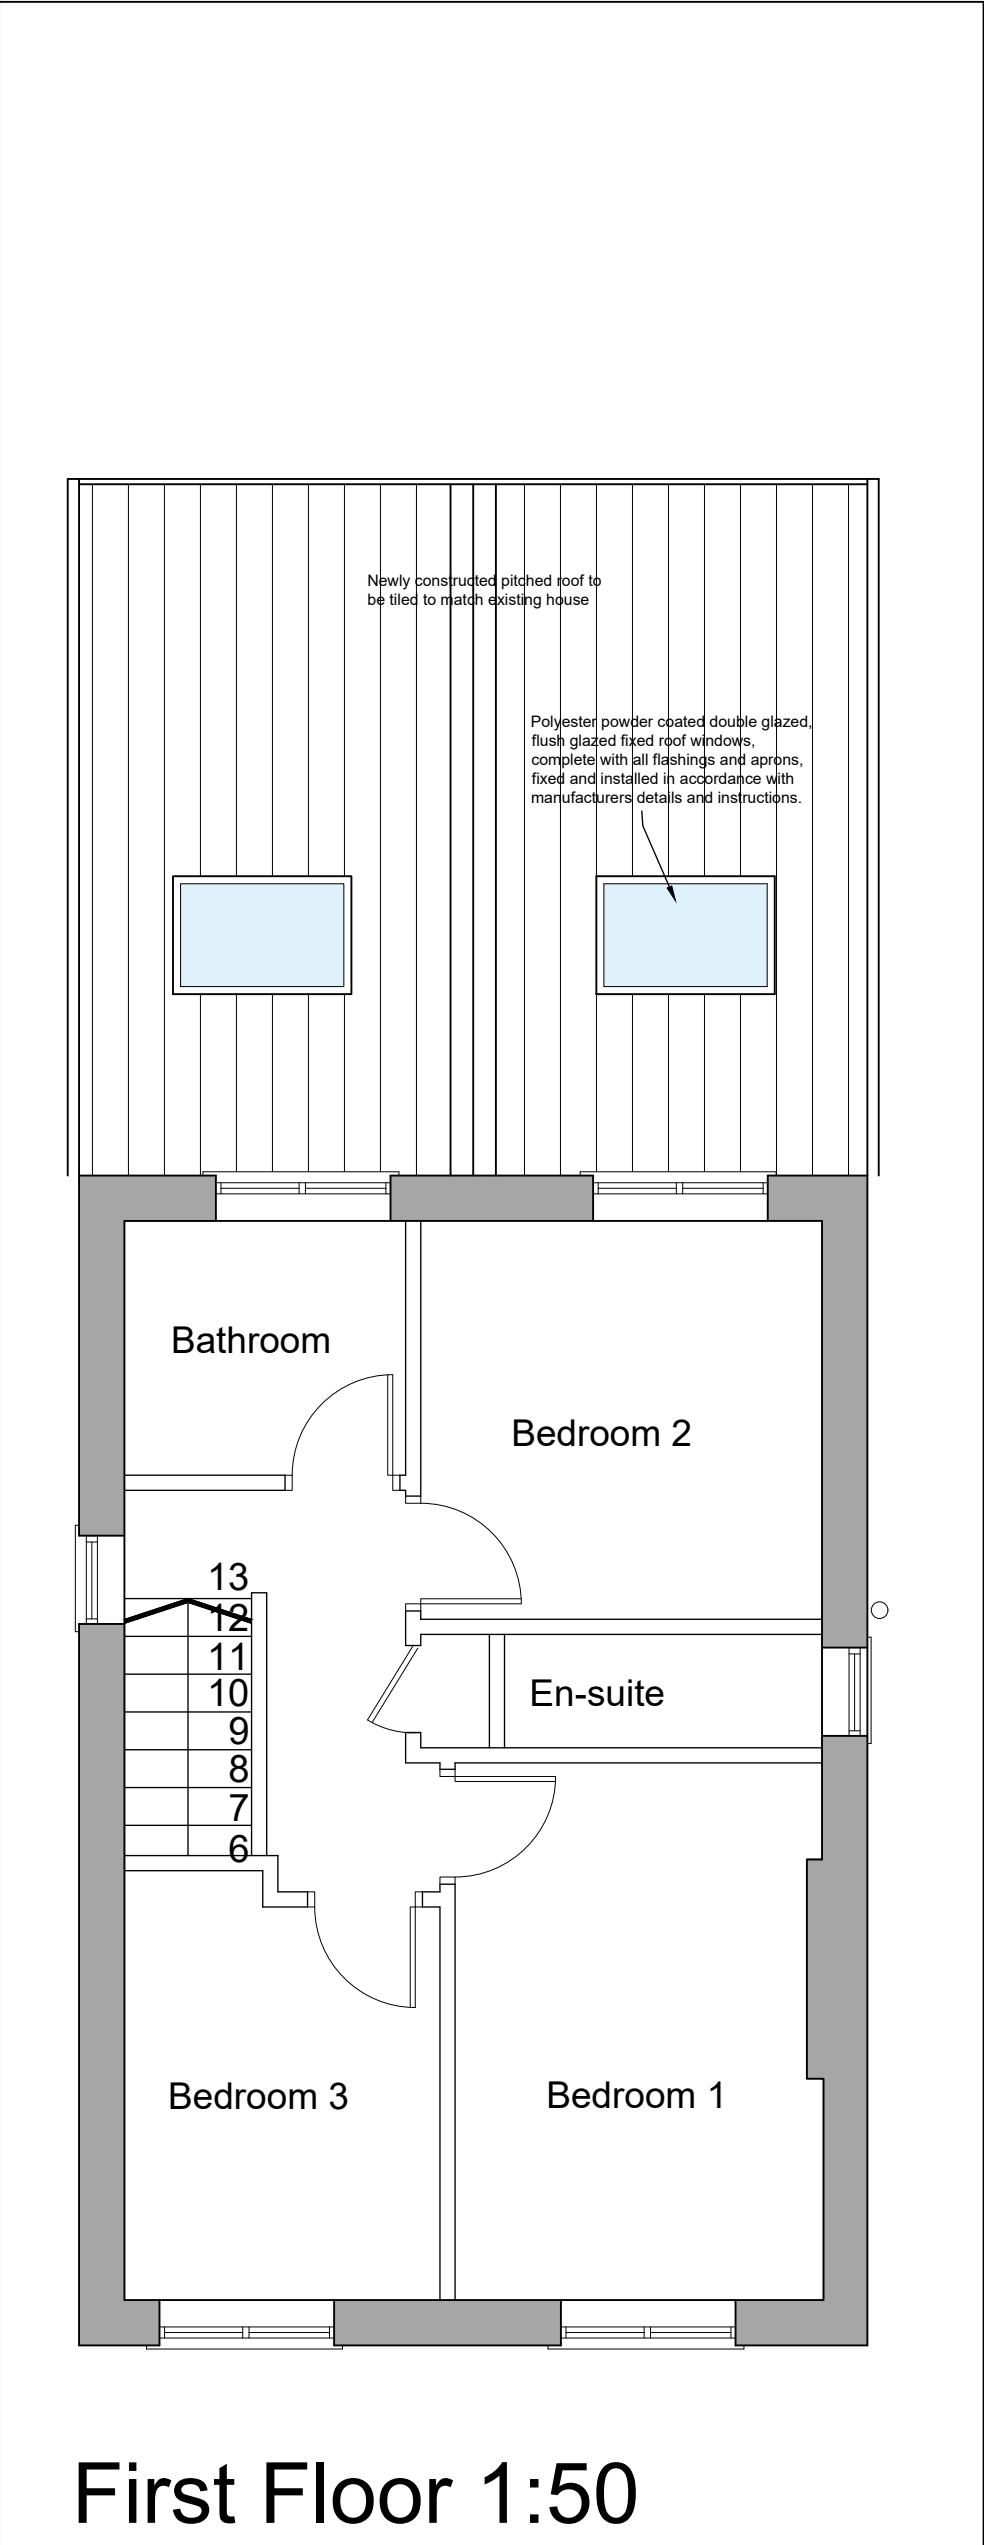
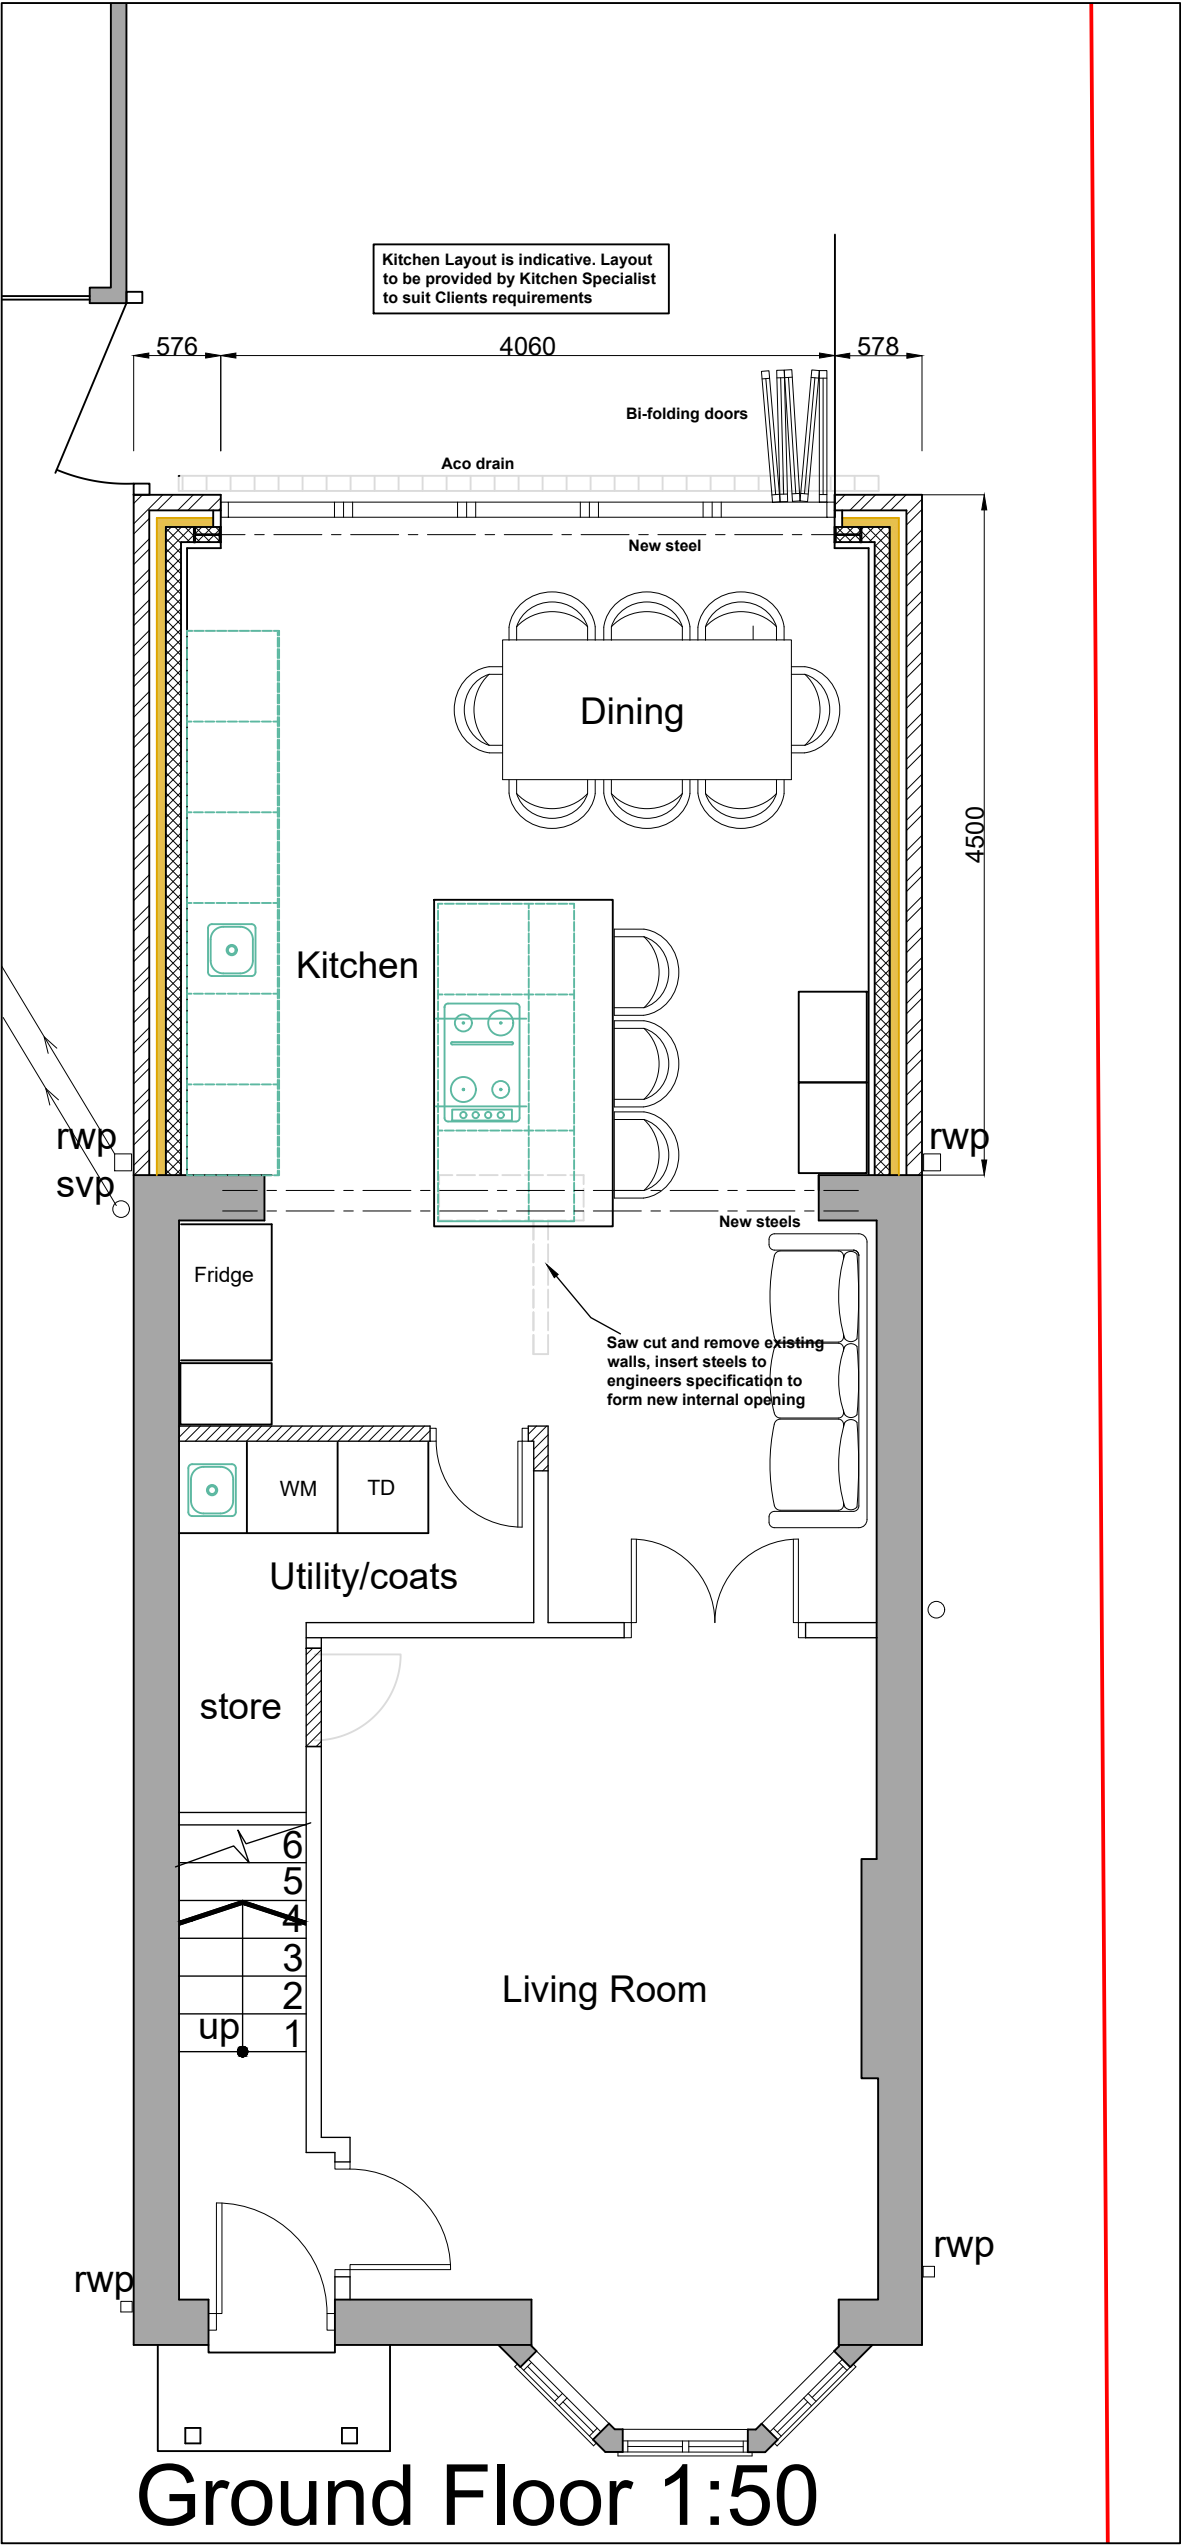


THIS DRAWING IS FOR PLANNING APPROVAL ONLY AND IS INDICATIVE OF THE WORKS ONLY.
All dimensions are in millimeters.
DO NOT SCALE FROM THIS DRAWING.

All dimensions are to be checked on site prior to construction, manufacture of any components and ordering of materials and equipment.

Client:

J Misell & A Duddy

Project:

Proposed Extension
7 Topcliffe Road
Manchester M9 7FT

Drawing:

Proposed Plans

Drawing Number:

P-02

Date:

02/2023

Drawing Scale:

1:50 & 1:500 @A2

Revision: