


Existing Front Boundary Elevation (1:200)

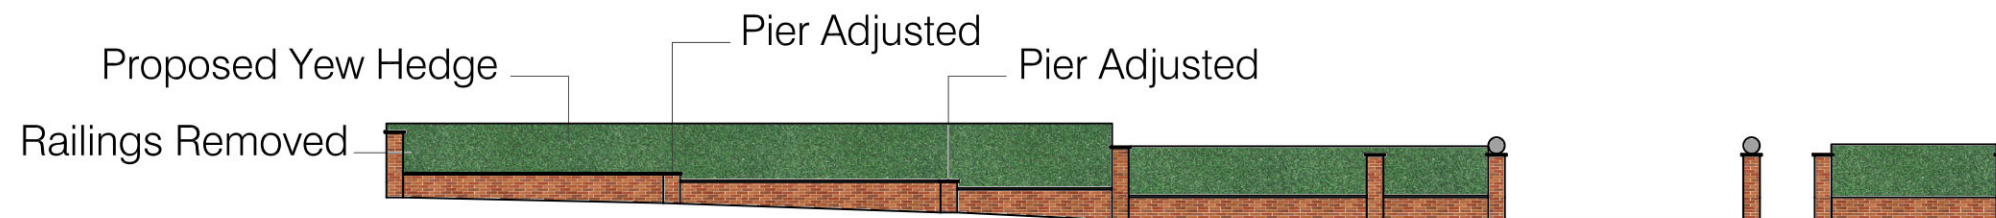

Proposed Front Boundary Elevation (1:200)