


Artificial Turf Pitch



CONSULTANTS
Surfacing Standards
18 Perth House, Cornhill
Northants, NN17 5JL
01938 546 000

1. DO NOT SCALE FROM DRAWING. ALL DIMENSIONS TO BE CHECKED ON SITE PRIOR COMMENCEMENT OF WORKS.
2. THIS DRAWING IS COPYRIGHT TO SURFACING STANDARDS LTD
3. ALL PERSONNEL SHOULD BE AWARE OF THE HEALTH AND SAFETY PLAN WHICH IS RETAINED IN THE SITE MANAGERS OFFICE

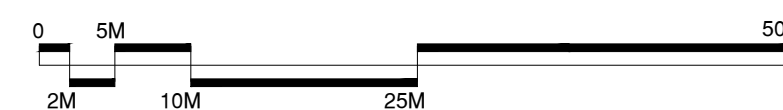

-  Artificial Turf Playing Area
-  Footpaths & Hard Standing Areas
-  4.5m High Fence Line
-  2m High Fence Line
-  1.2m High Fence Line

Notes:
Each AGP to accommodate:
1Nr. 11v11 100x64m (white)
2Nr. 9v9 63.8x46m* (blue)
2Nr. 7v7 55x37m (yellow)
4Nr. 5v5 37x27m (red)

*Smaller than recommended size but acceptable for FA match play

00	PLANNING ISSUE	ME	WB	06.0
REV	DESCRIPTION	REV	CK	DATE



AUTHOR **ME**

Hough End Leisure Centre
Artificial Turf Pitch
Proposed AGP Plan

PROJECT LANO/CLS 015	SCALE 1:500	SIZE A1
DRAWING No 04		REVISION 00