



VISUAL SCALE 1:50 @ A3

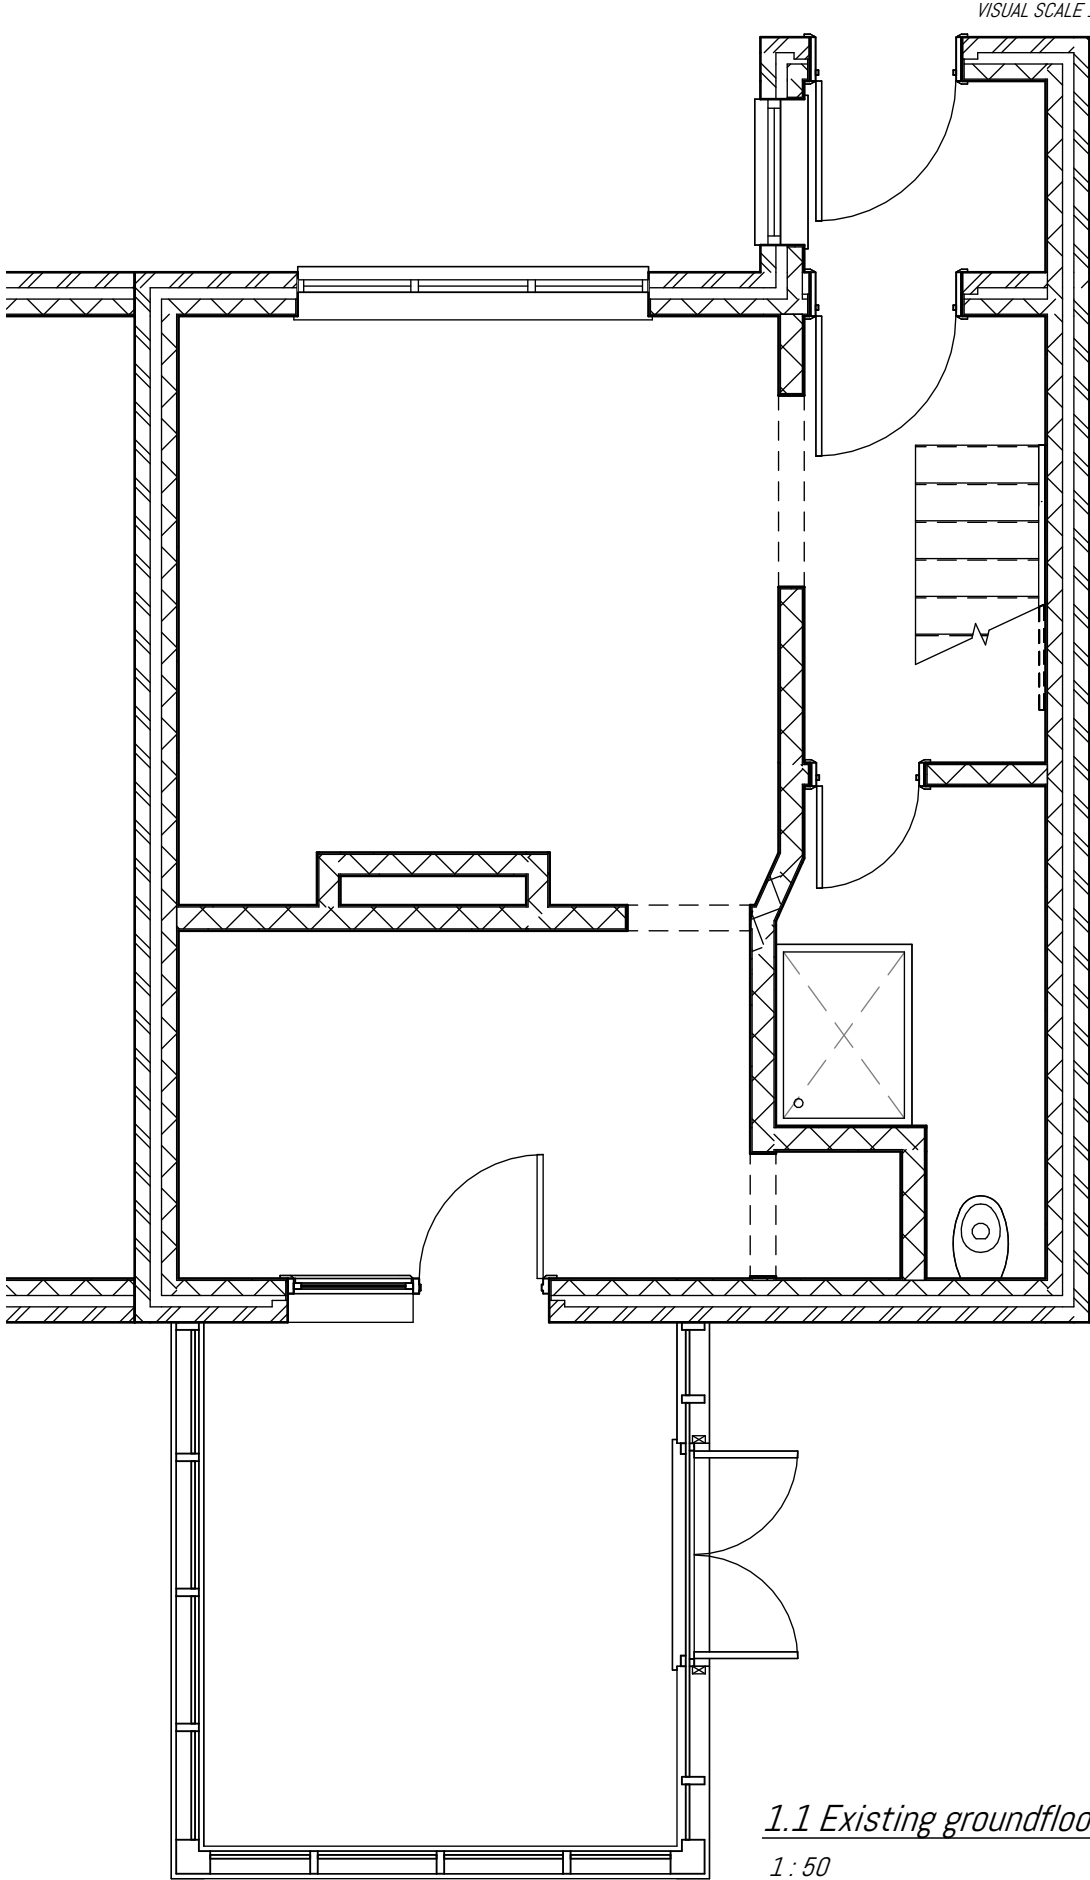

1.1 Existing groundfloor
1 : 50

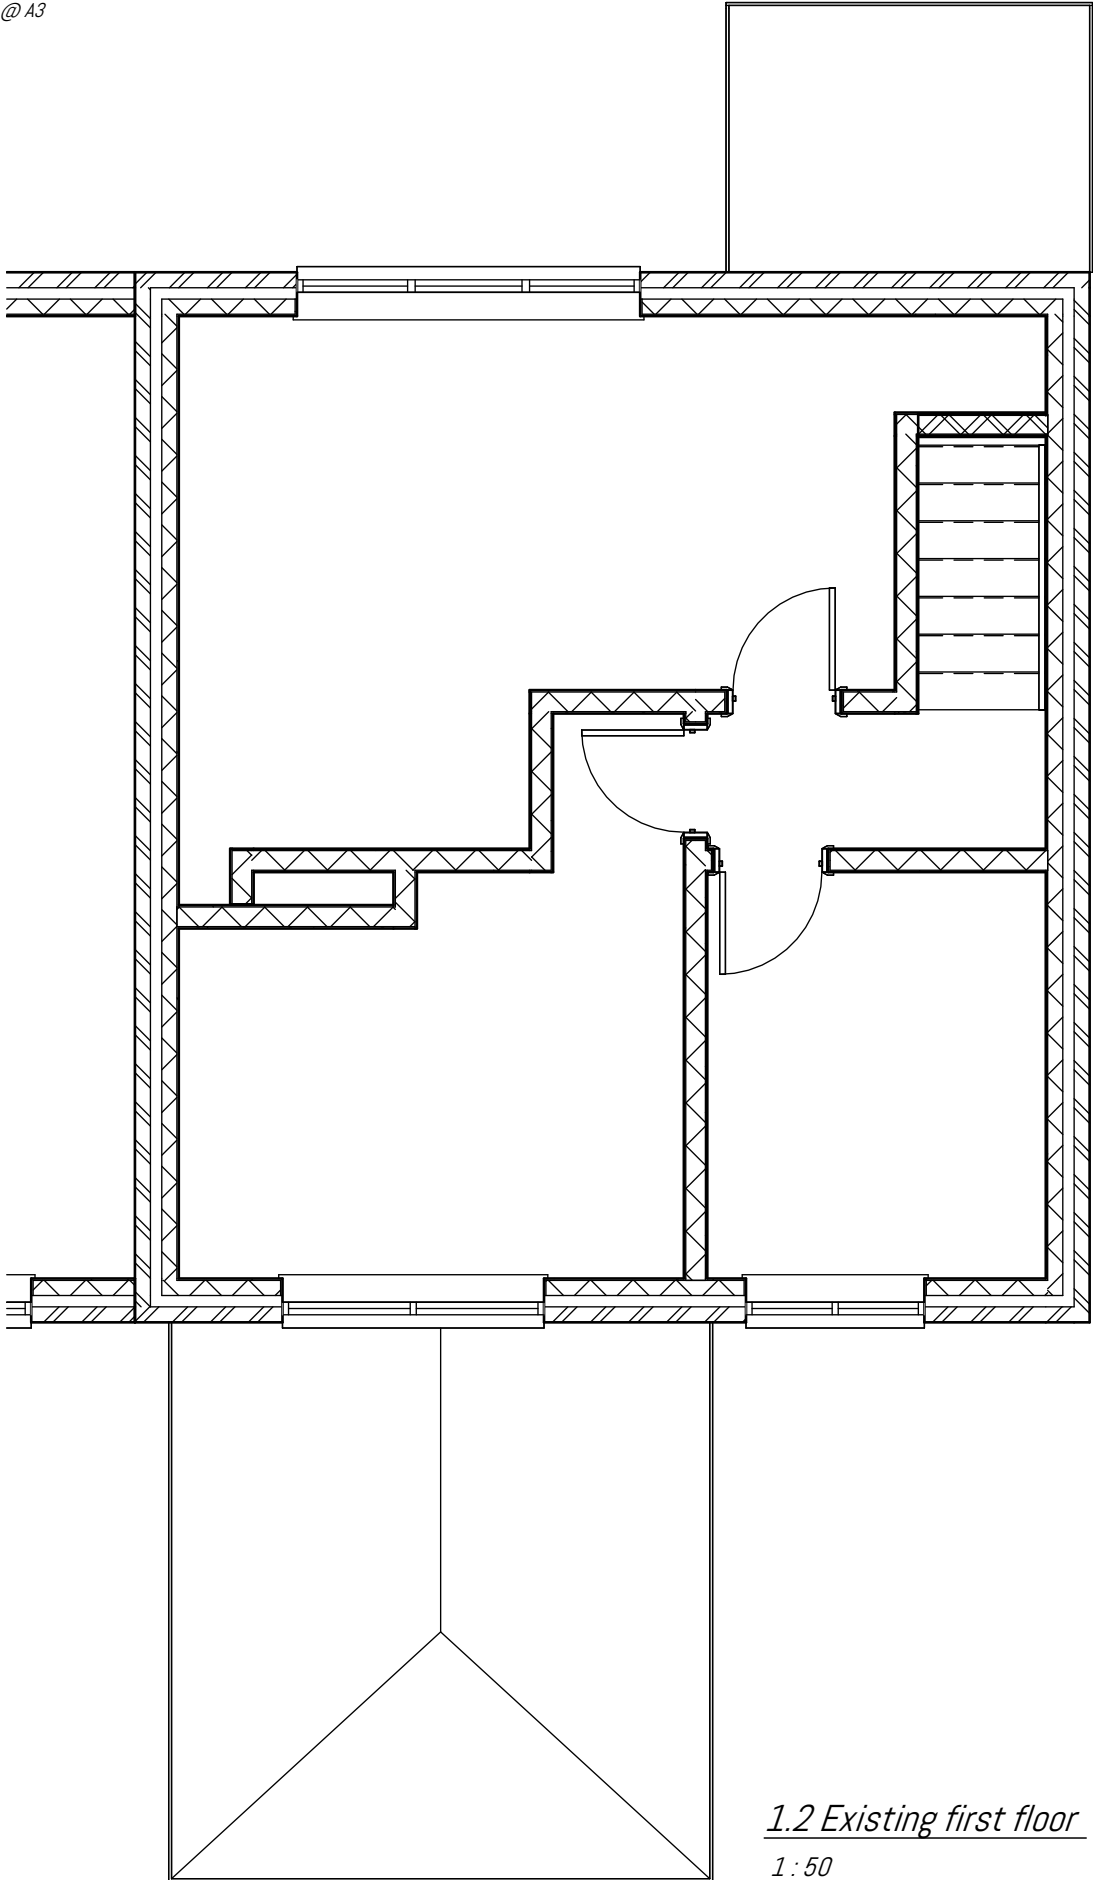

1.2 Existing first floor
1 : 50

No.	Description	Date



KTKGroup LTD
Consulting Structural Engineers and Surveyors
49 Corporation Street ST4 4AU Stoke On Trent
mob. 07464 017775 e-mail: ktkgroupLtd@gmail.com

PROJECT		
Two storey back extension with balcony, the loft conversion and new basement		
ADRES		
48, Lynthorpe Road, Manchester, M40 0JS		
SHEET		
Existing floorplan		
CLIENT		
Mr Michal Gaj		
Date	Project number	Scale (@ A3)
2023/02/12	CTK 005/2023	1 : 50
Drawn by	Drawing number	REV
Author	PL-02	
Checked by		
Checker		

Copyright in all documents and drawings prepared by the Surveyor and any works executed from these documents and drawings shall, unless otherwise agreed, remain the property of the designer and must not be reproduced by, lent or disclosed to, a third party without the written consent of KTKGroup LTD