




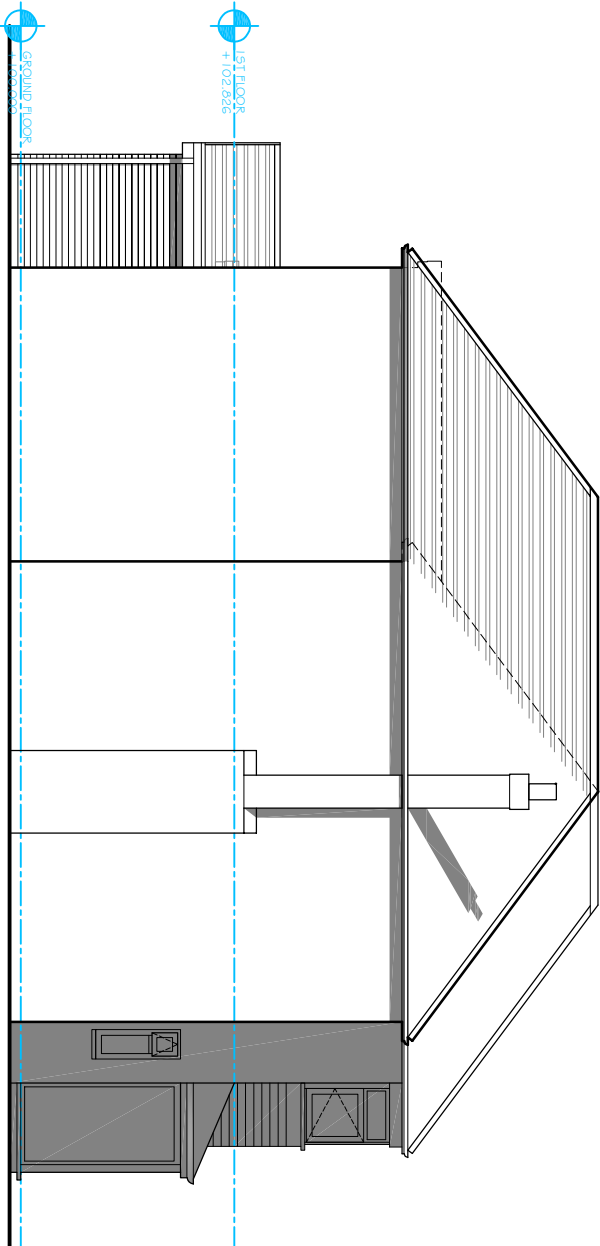


SIDE
(WEST)

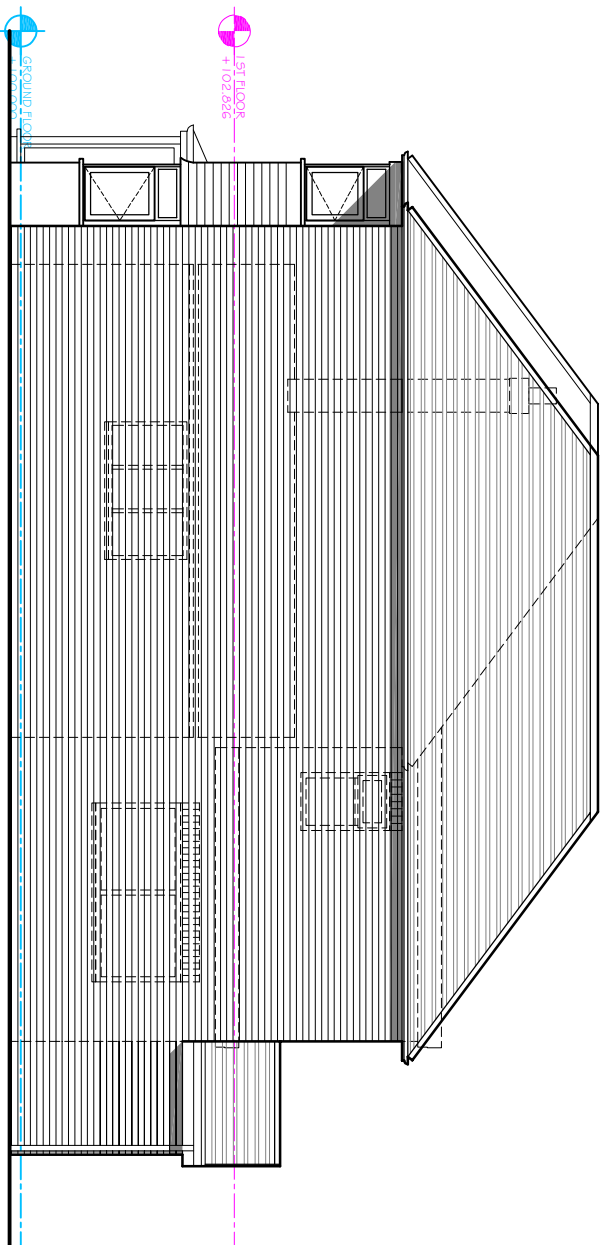


SIDE
(EAST)

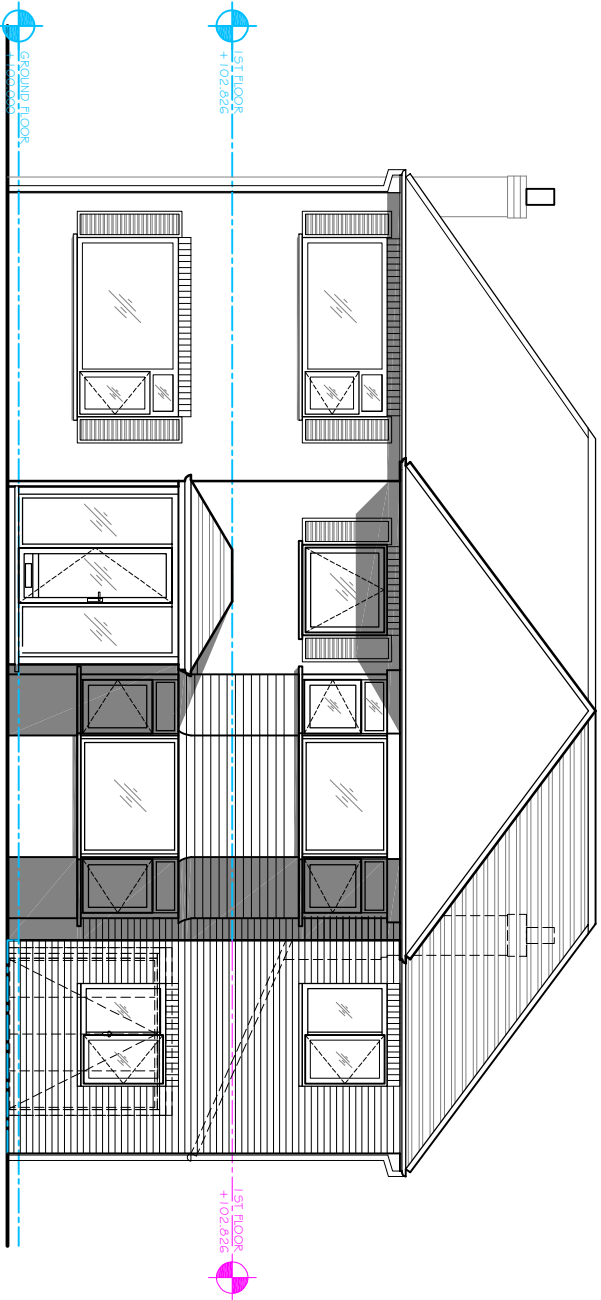

FRONT
(SOUTH)

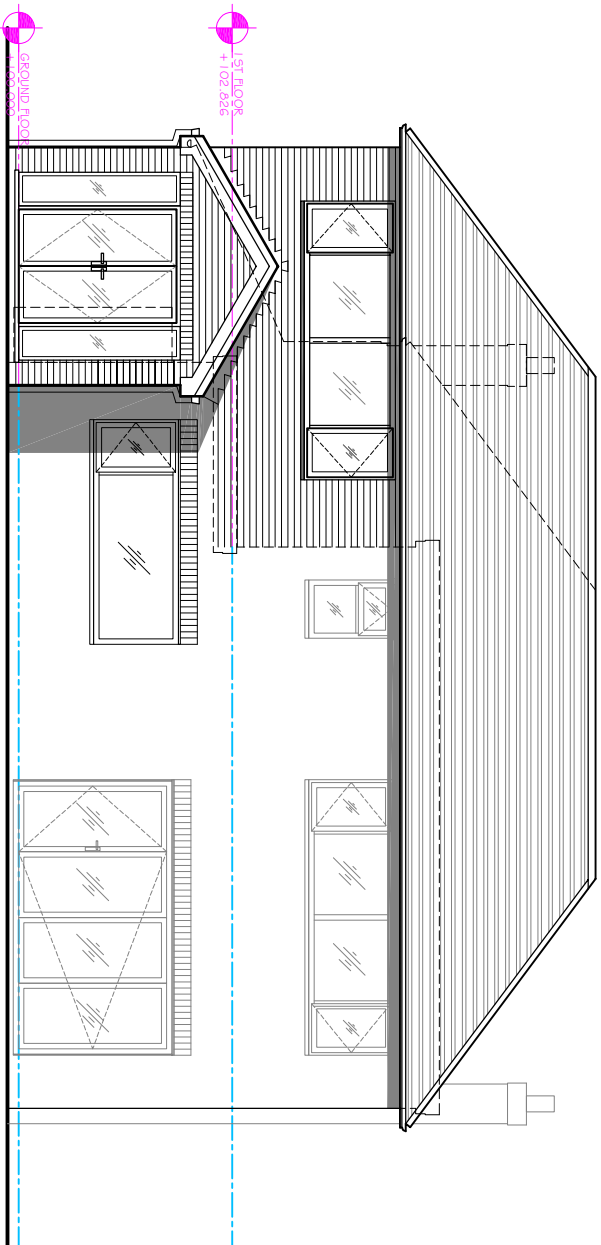

REAR
(NORTH)

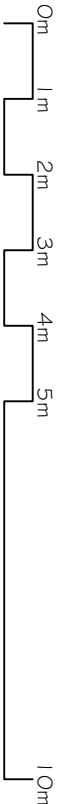

PLANNING

Revision	Description	CHK	Inf.	Date
A	Elevations revised.			26.04.23

PZ VI Architects & Interiors		Project PROPOSED EXTENSION & RENOVATION, 200 WYTHENSHAW ROAD	
47/1 Park Lane & Wytham Road, Oxford OX1 2 1ED Tel: 01865 200000 Email: info@pz-architects.co.uk		Client: MR & MRS MURPHY	
Drawing No: KR25-PL-203		Drawing Title: PROPOSED ELEVATIONS	
Drawn By: C.H.K.		Scale: 1:100@A3	
Checked: J.Abit		Date: 06.02.2023	
Rev: A			