


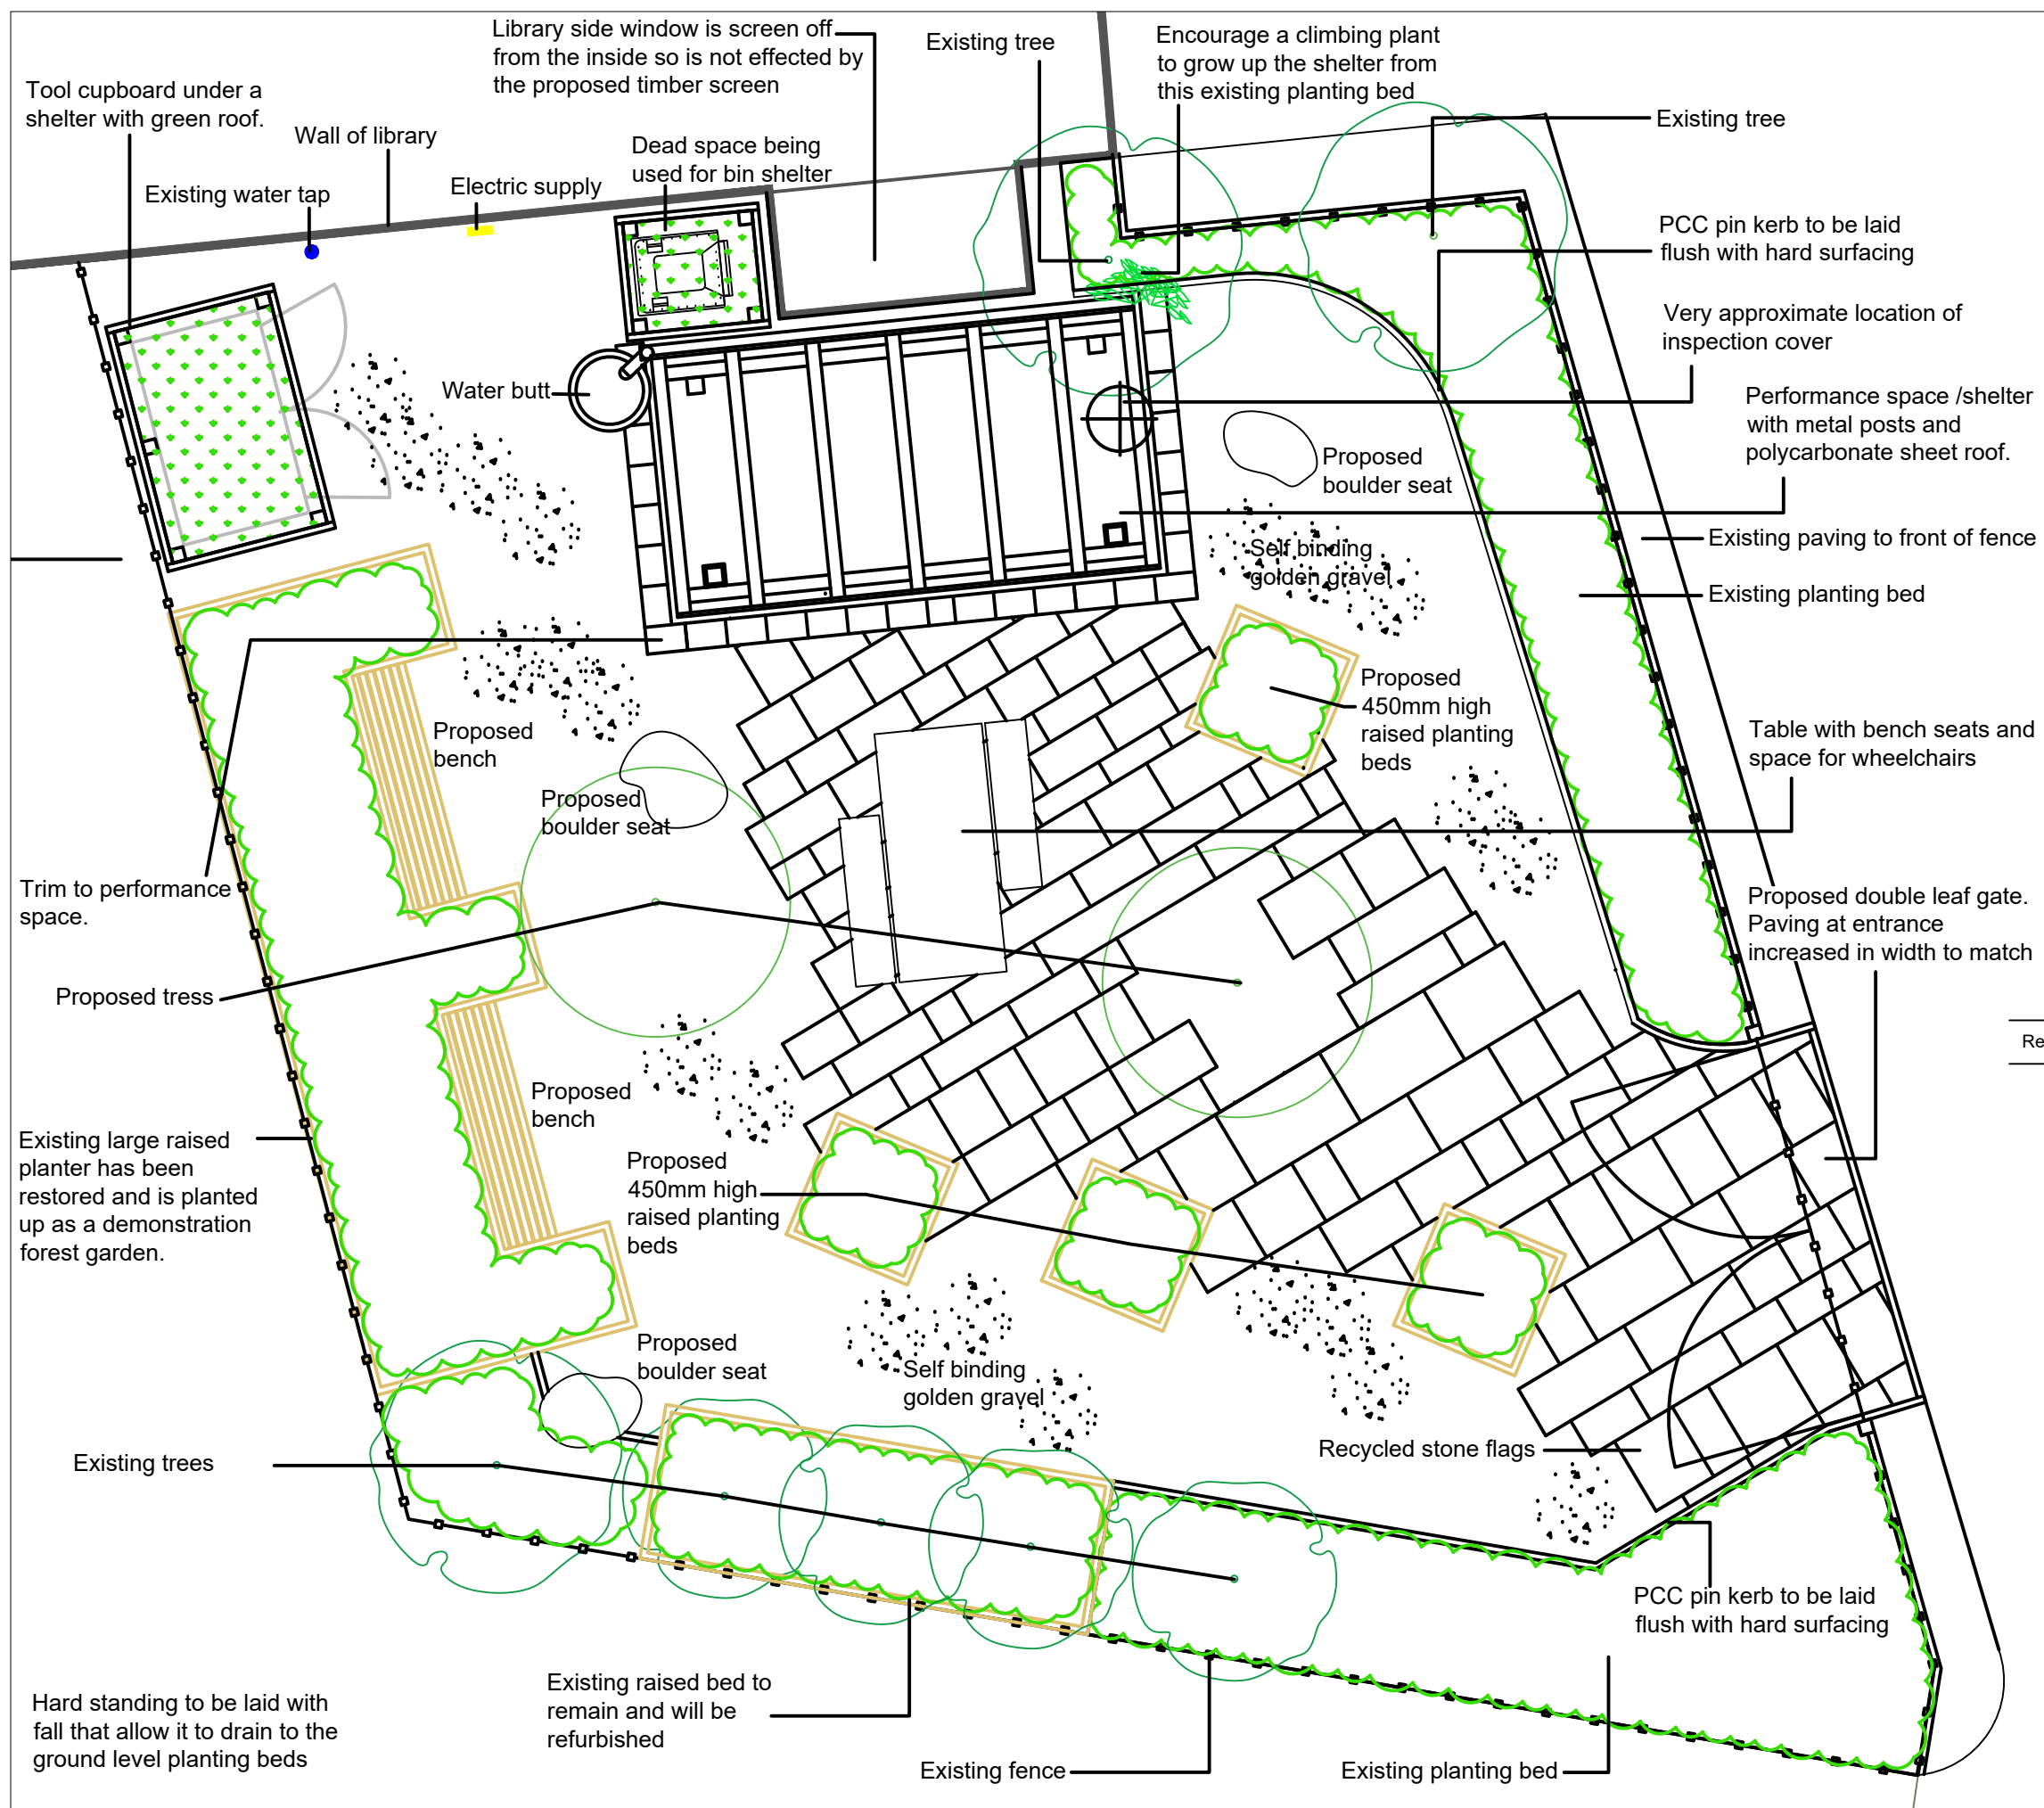

© 2023 Groundwork Greater Manchester

No part of this document may be reproduced by any means without prior written permission.
Groundwork Greater Manchester is a company limited by guarantee and registered in England
Company Registration No. 6543150
Charity Registration No. 1124508

Registered Practice of the Landscape Institute.

Do not scale from this drawing (Original drawing size A3)



Notes:

Rev	Description	Date	Drawn	Checked
-----	-------------	------	-------	---------

Project : **Chorlton Community Garden**

Title : **General Layout**

Date : 04/2023

Drawn by : NL

Scale : 1_50 @ A3

Checked by :

Issue :

Dwg status :

Revision No : B

Drawing No : **GGM 2576 02**

**GROUNDWORK
GREATER MANCHESTER**

Trafford Ecology Park
Lake Road
Trafford Park
Manchester M17 1TU
Tel: 0161 220 1000

