


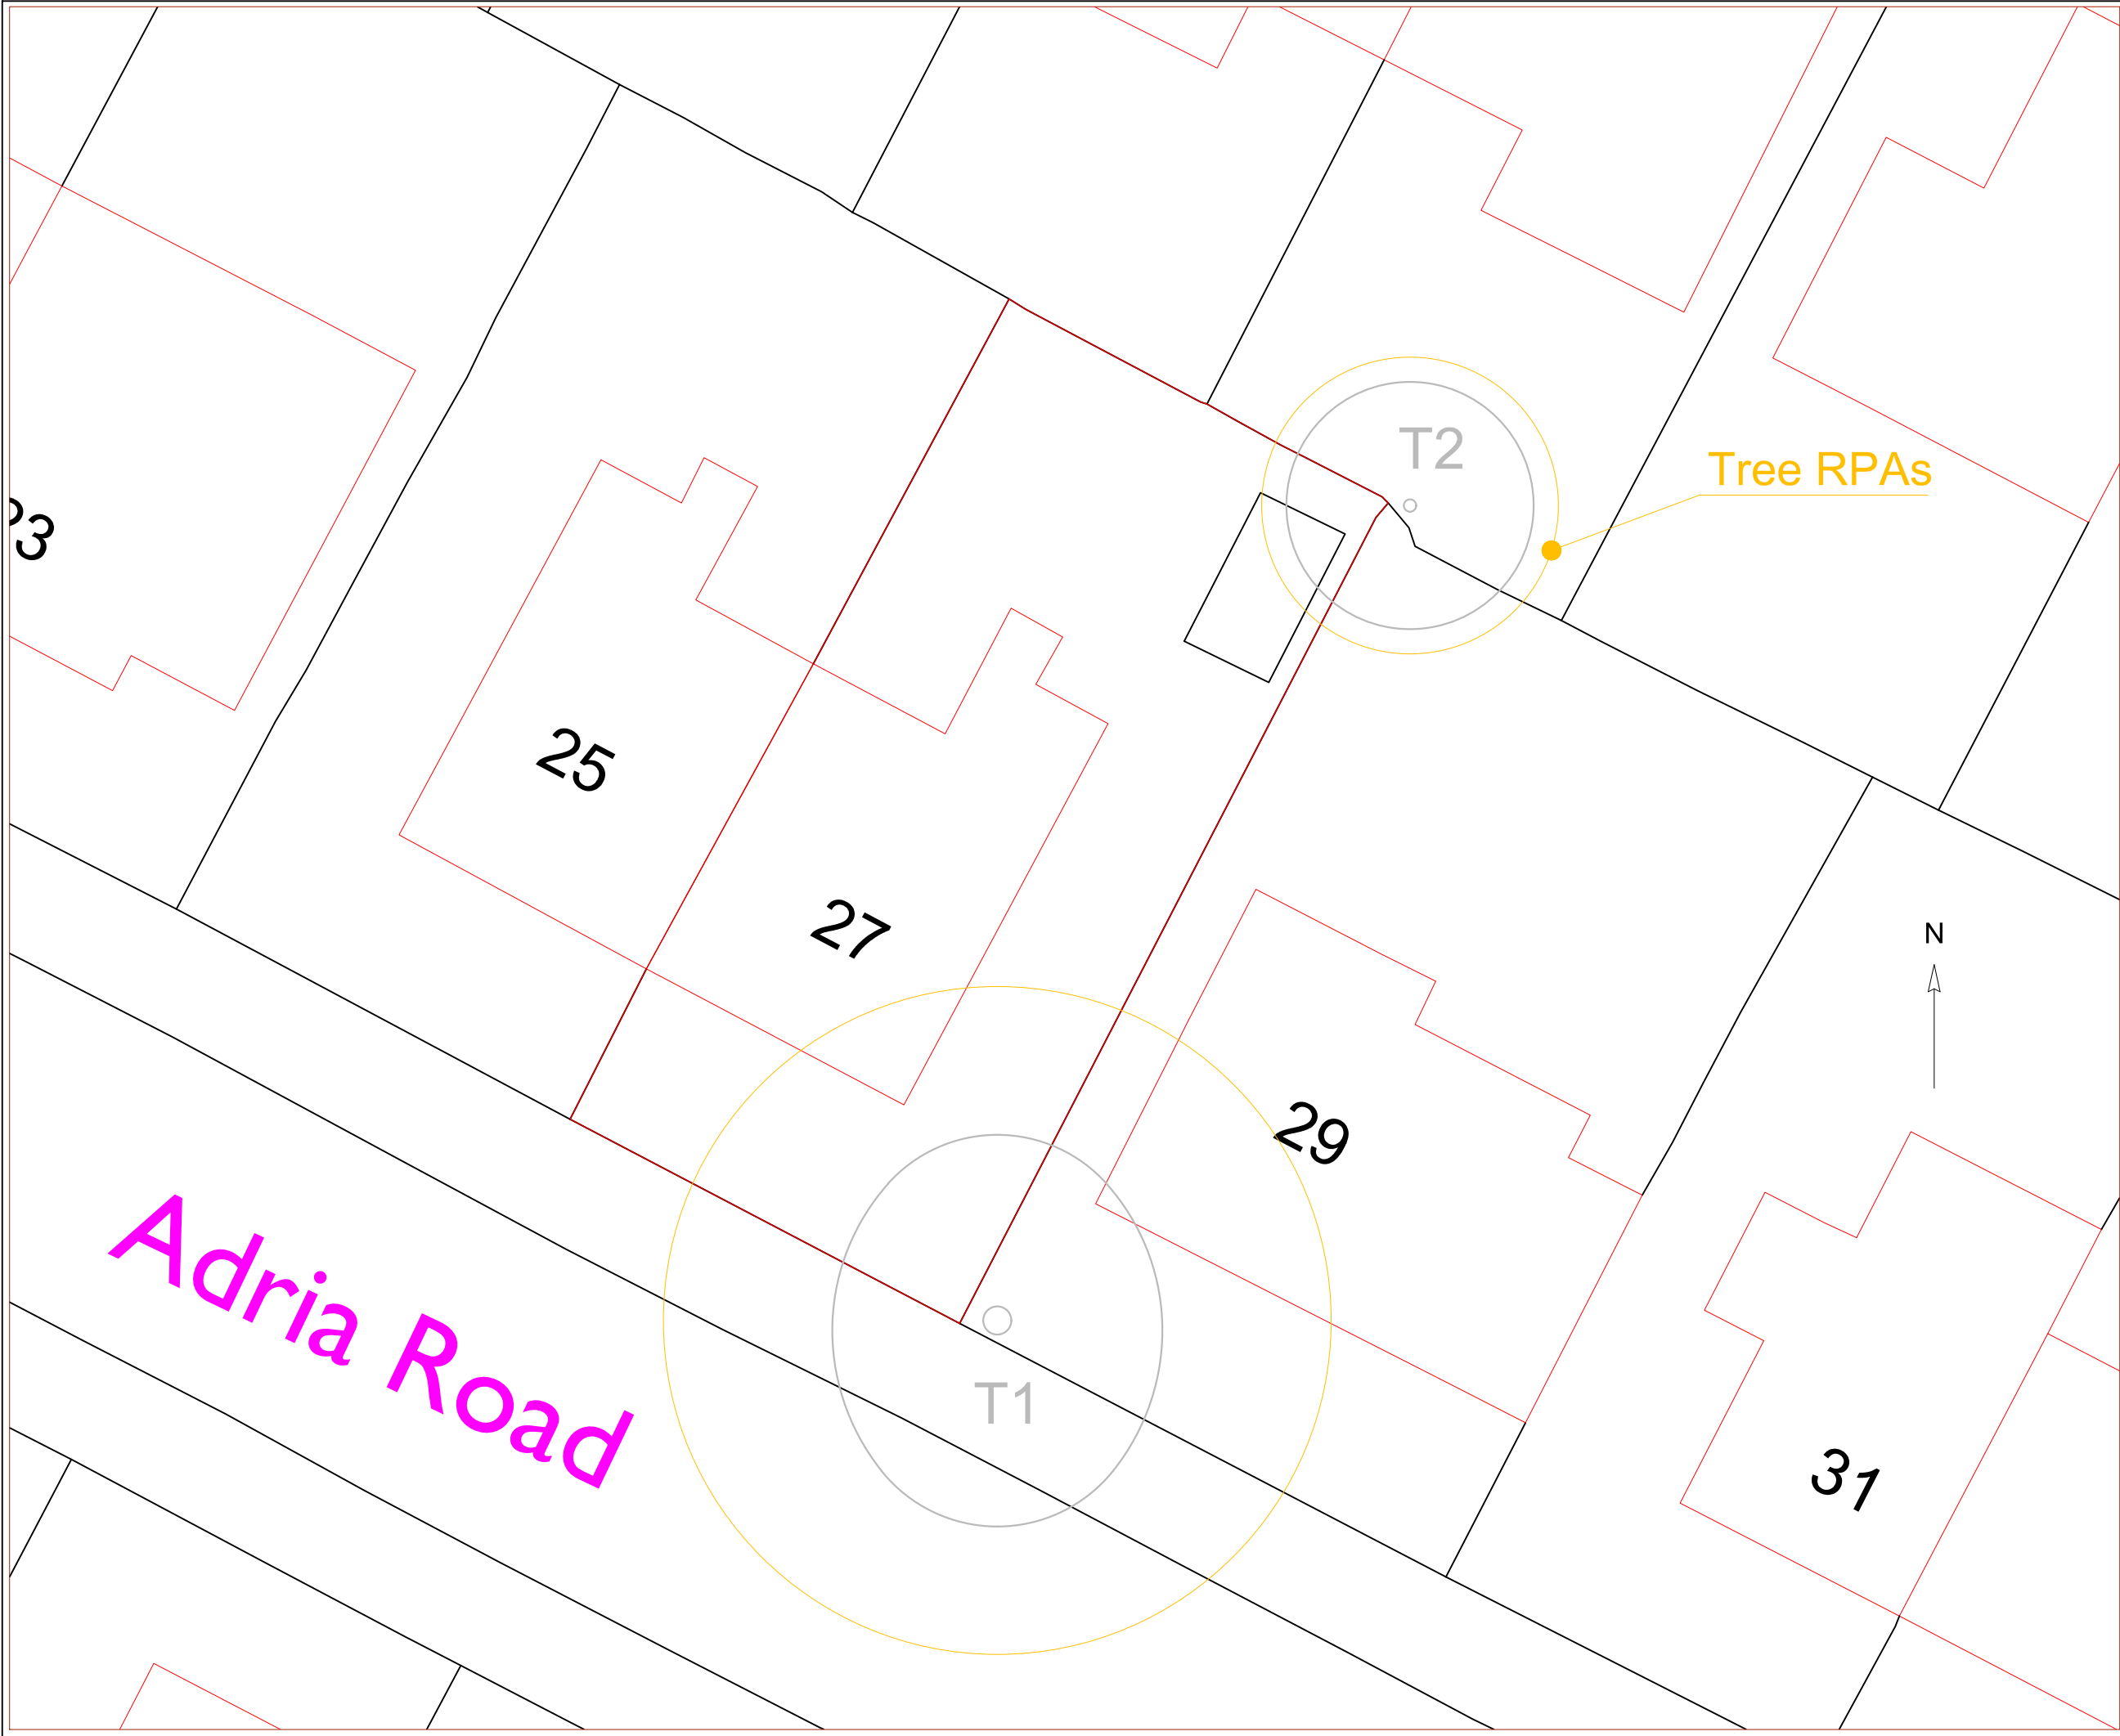

Category A Tree

Trees of high quality with an estimated remaining life expectancy of at least 40 years



Category B Tree

Trees of moderate quality with an estimated remaining life expectancy of at least 20 years



Category C Tree

Trees of low quality with an estimated remaining life expectancy of at least 10 years, or young trees with a stem diameter below 150mm



Category U Tree

Trees in such a condition that they cannot realistically be retained as living trees in the context of the current land use for longer than 10 years



RPA

Calculated root protection area (RPA), depicted as a measured radius around a tree that should remain undisturbed during demolition and construction activity, a construction exclusion zone (CEZ)



CEZ

Protective fencing location

Client:

Mr Cullen

Project:

27 Adria Road,
Didsbury,
Manchester M20 6SQ

Dwg No: RTS/13042023/ TCP 001

Date: 13/04/2023

Scale: 1:150

Size: A3

Rowbottom's Tree Services Ltd
Cheddleton Lodge, West Road,
Prestwich, Manchester, M25 3FB

Tel: 07778 277200

www.rowbottoms.co.uk

email:
bill@rowbottoms-tree-services.co.uk