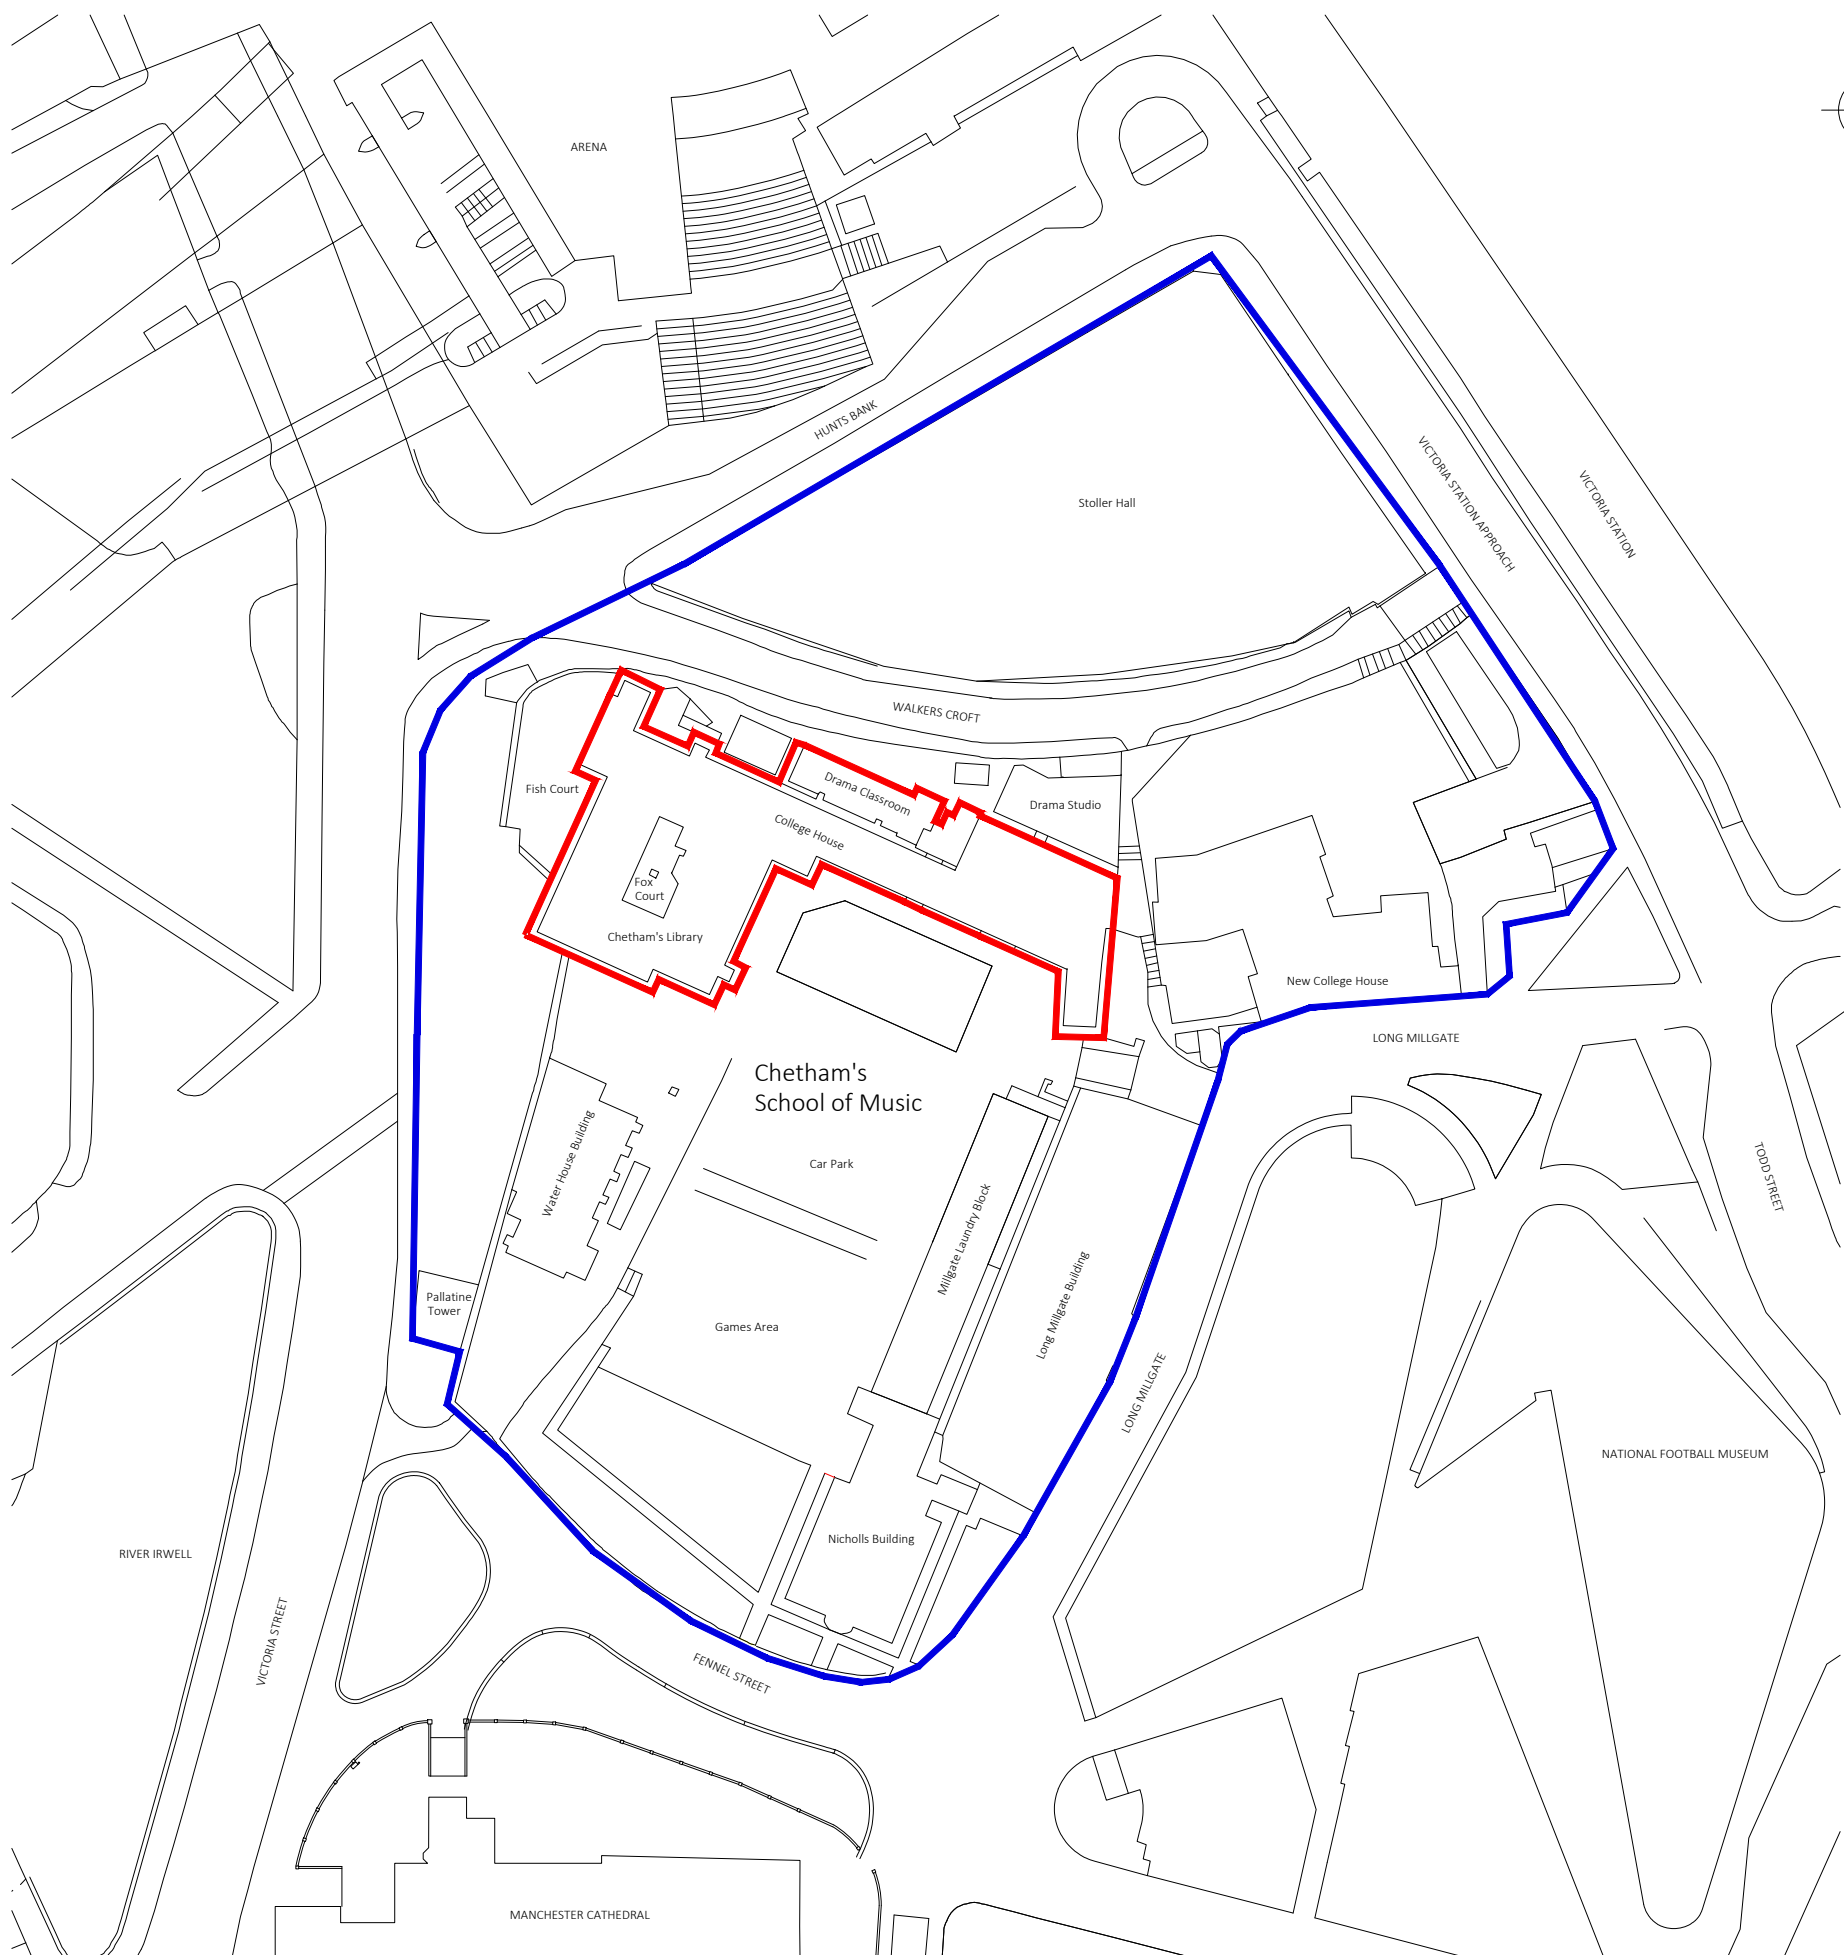


Note:
Do not scale from this drawing.
Dimensions are to be checked on site.
If in doubt please ask.

Key:

- Client Ownership
- Site Location

Initials

Rev Date/Intls Details

© The moral rights of the author are hereby asserted.
This drawing and design is the sole property of Buttress Ltd and must not be reproduced without permission.
Buttress Ltd is Registered in England and Wales: 5363573

Buttress

41 Bengal St
Manchester
M4 6AF

T 0161 236 3303
E contact@buttress.net
W www.buttress.net

Project Title	CSM - College House
Client	Chetham's School of Music
Location	Manchester

Drawing Title	Location Plan As Existing
---------------	------------------------------

Date	19/10/22	Scale	1:1000
Checked	EK	Orig Paper Size	A3

Status **PLANNING**

Project: Origin: Zone: Level: Type: Disc: Number: Rev:

9424-BA - ZZ - GF - DR - A - (01)001 - -