




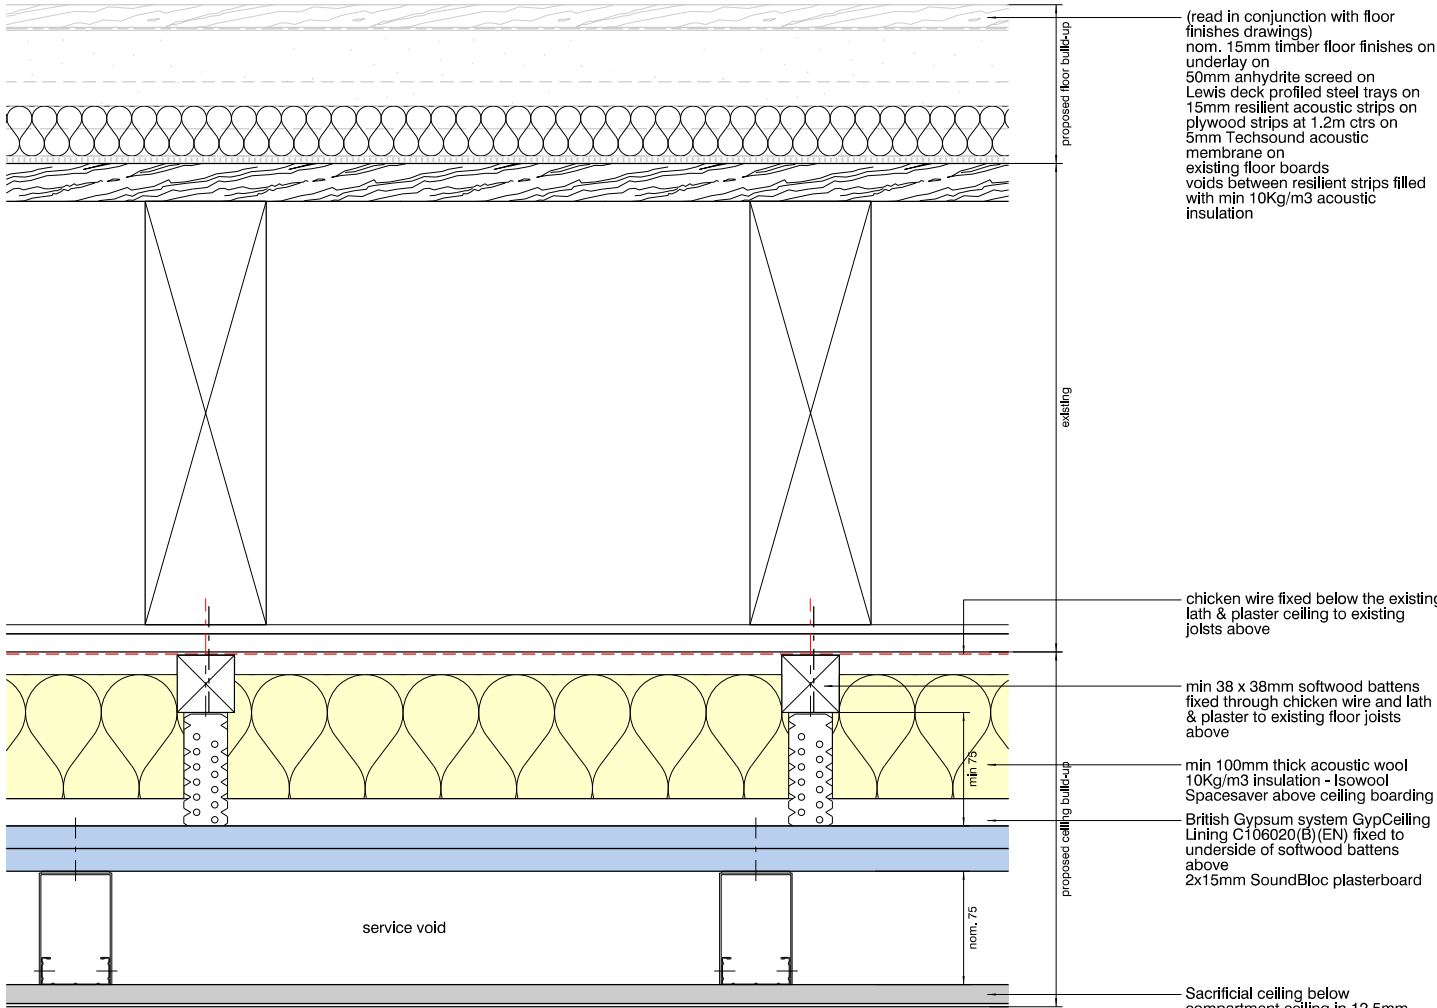

CLG-104
plasterboard ceiling
60FR

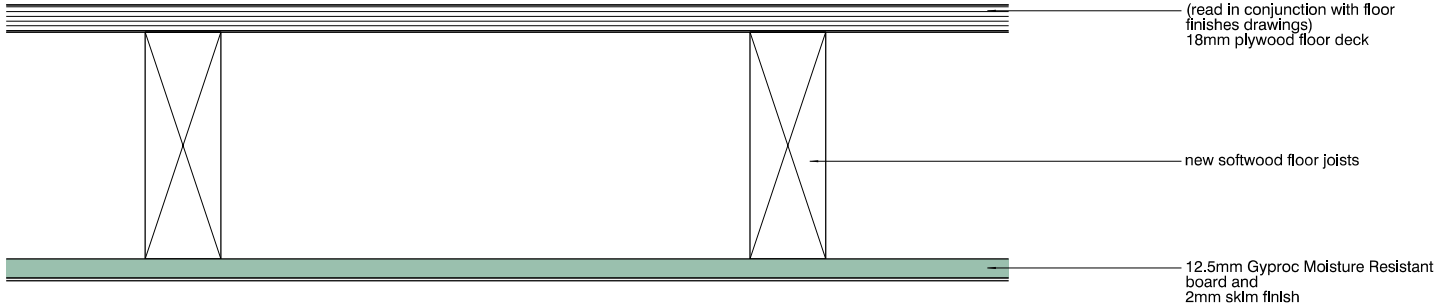

CLG-106
plasterboard ceiling

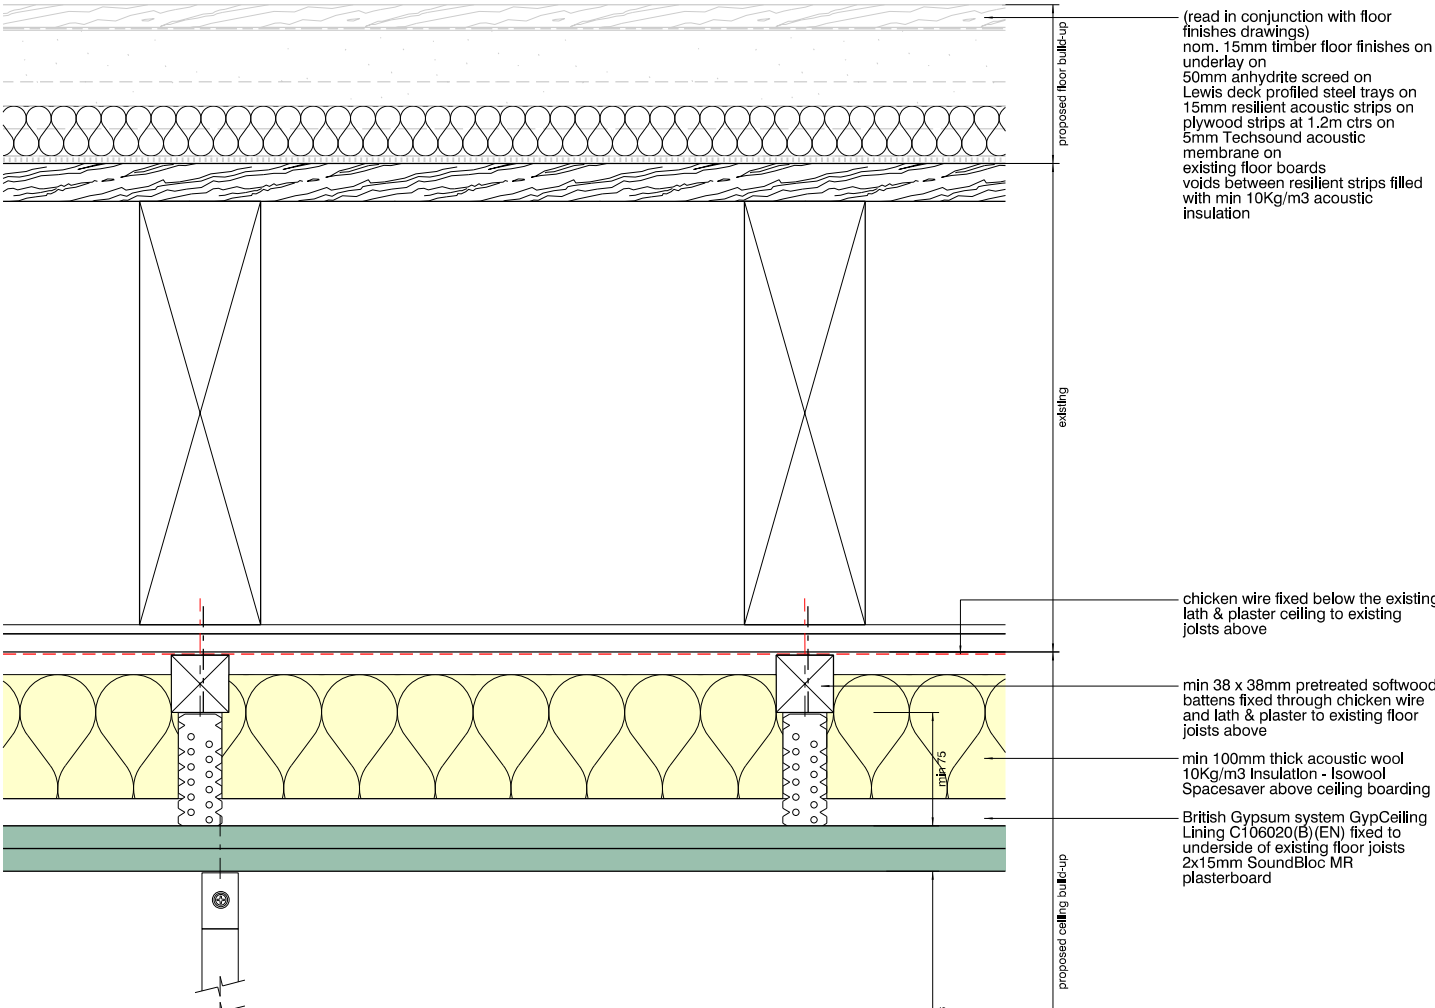

CLG-105
plasterboard ceiling
60FR



revision: date: note:
P01 20221223 preliminary first issue
P02 20230210 planning update

project
51-53 richmond st, manchester
job no.
7593
title
Proposed Warehouse - Ceiling details 2
scale
1:5 @ A3
drawing no.
al(05)0097

stephenson hamilton risley
STUDIO
3 riverside mews
4 commercial street
manchester, M15 4RQ
www.shr.studio
email@shr.studio
0161 832 0244