Rev.	Notes.	Drawn.	Date.

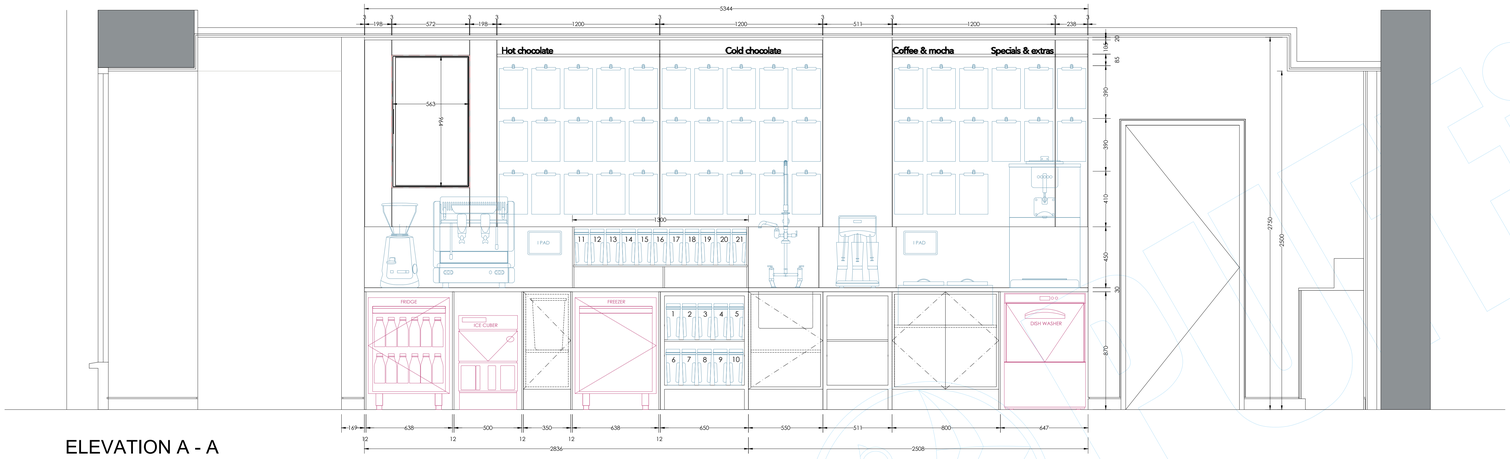

ELEVATION A - A

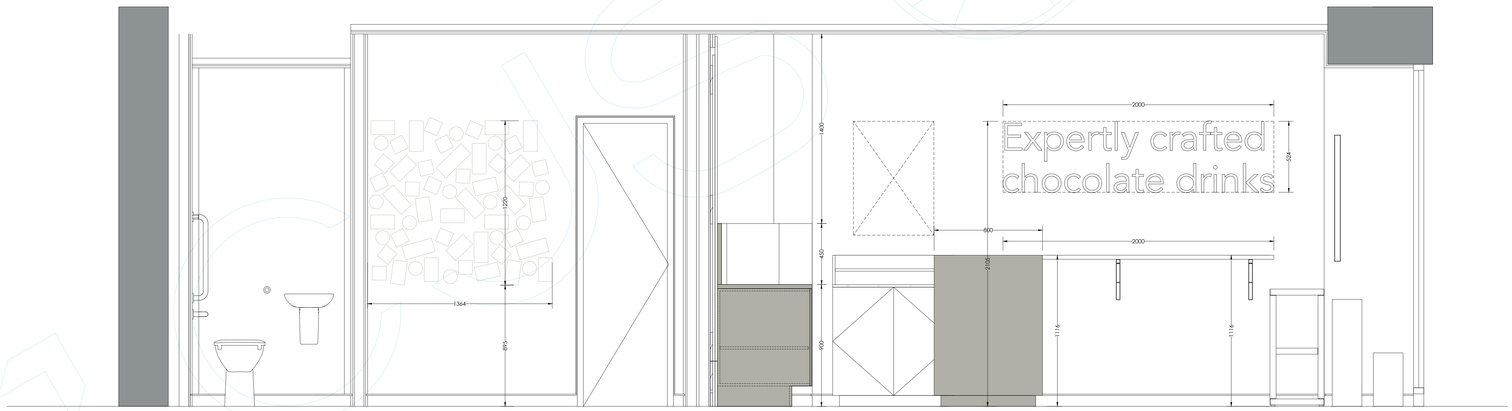

ELEVATION B - B

KNOOPS
Expertly crafted
chocolate drinks

CJS
CONSTRUCTION. JOINERY. SHOPFITTING.
WEB: www.cjsnw.co.uk/ - EMAIL: info@cjsnw.co.uk

PUFFIN DESIGN
COMMERCIAL ARCHITECTURE
PUFFIN.DESIGN • INFO@PUFFIN.DESIGN

Site Address
68 CROSS STREET
MANCHESTER
M2 4JQ

Drawing Name
PROPOSED INTERNAL ELEVATIONS

Quote Date	15/11/2022	Drawn By	SUE JONES
Scale(s)	1:16 @ A0		
Drawing Number	10041_IELEV_L001		

© Copyright Puffin Design Limited/CJS (NW) Ltd.