



© Bowker Sadler Partnership Limited
This drawing is the subject of copyright which vests in Bowker Sadler Partnership Limited. It is an infringement of copyright to reproduce this drawing, by whatever means, including electronic, without the express written consent of Bowker Sadler Partnership Limited which reserves all its rights.
Bowker Sadler Partnership Limited asserts its rights to be identified as the author of this design
Drawing not to be scaled
Report Errors and Omissions to the Architect.
Check all dimensions on site
Drawing to be read in conjunction with the Health and Safety Plan and all relevant Risk Assessments

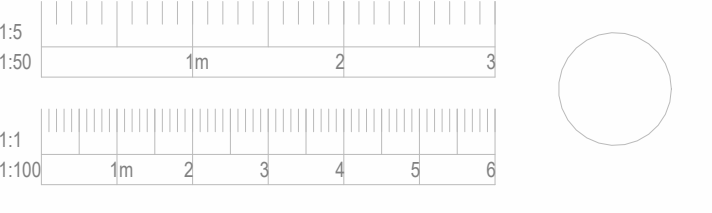

Heights subject to design development re. Build ups.

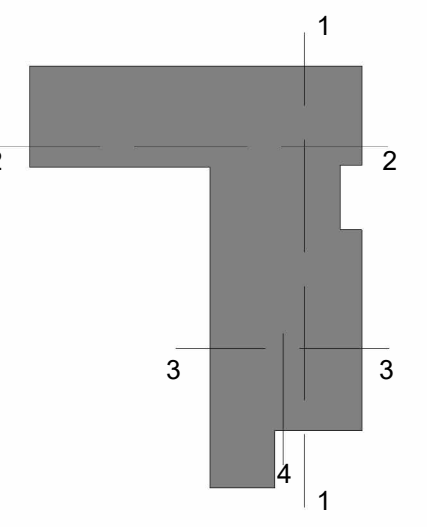

Section Key
1 : 100

A	19.12.22	SW	Stairs made wider. Stage 3 feedback	AC
Rev.	Date	Dm.		Chkd.

BOWKER SADLER ARCHITECTURE

Hatherlow House | Hatherlow | Romiley | Stockport | SK6 3DY
0161 406 7333 | office@bowker-sadler.co.uk | www.bowker-sadler.co.uk


Project
**Olive Primary School,
Manchester**

Client
Conlon Construction Limited


Proposed Sections

Scale 1 : 100	Sheet Size @ A1	Drawn SW	Checked AC	Date 9.12.22
Project No FS0766	Originator -BSA	Zone -XX	Level -D-	Form Discipline A - 1017
Status				


Planning

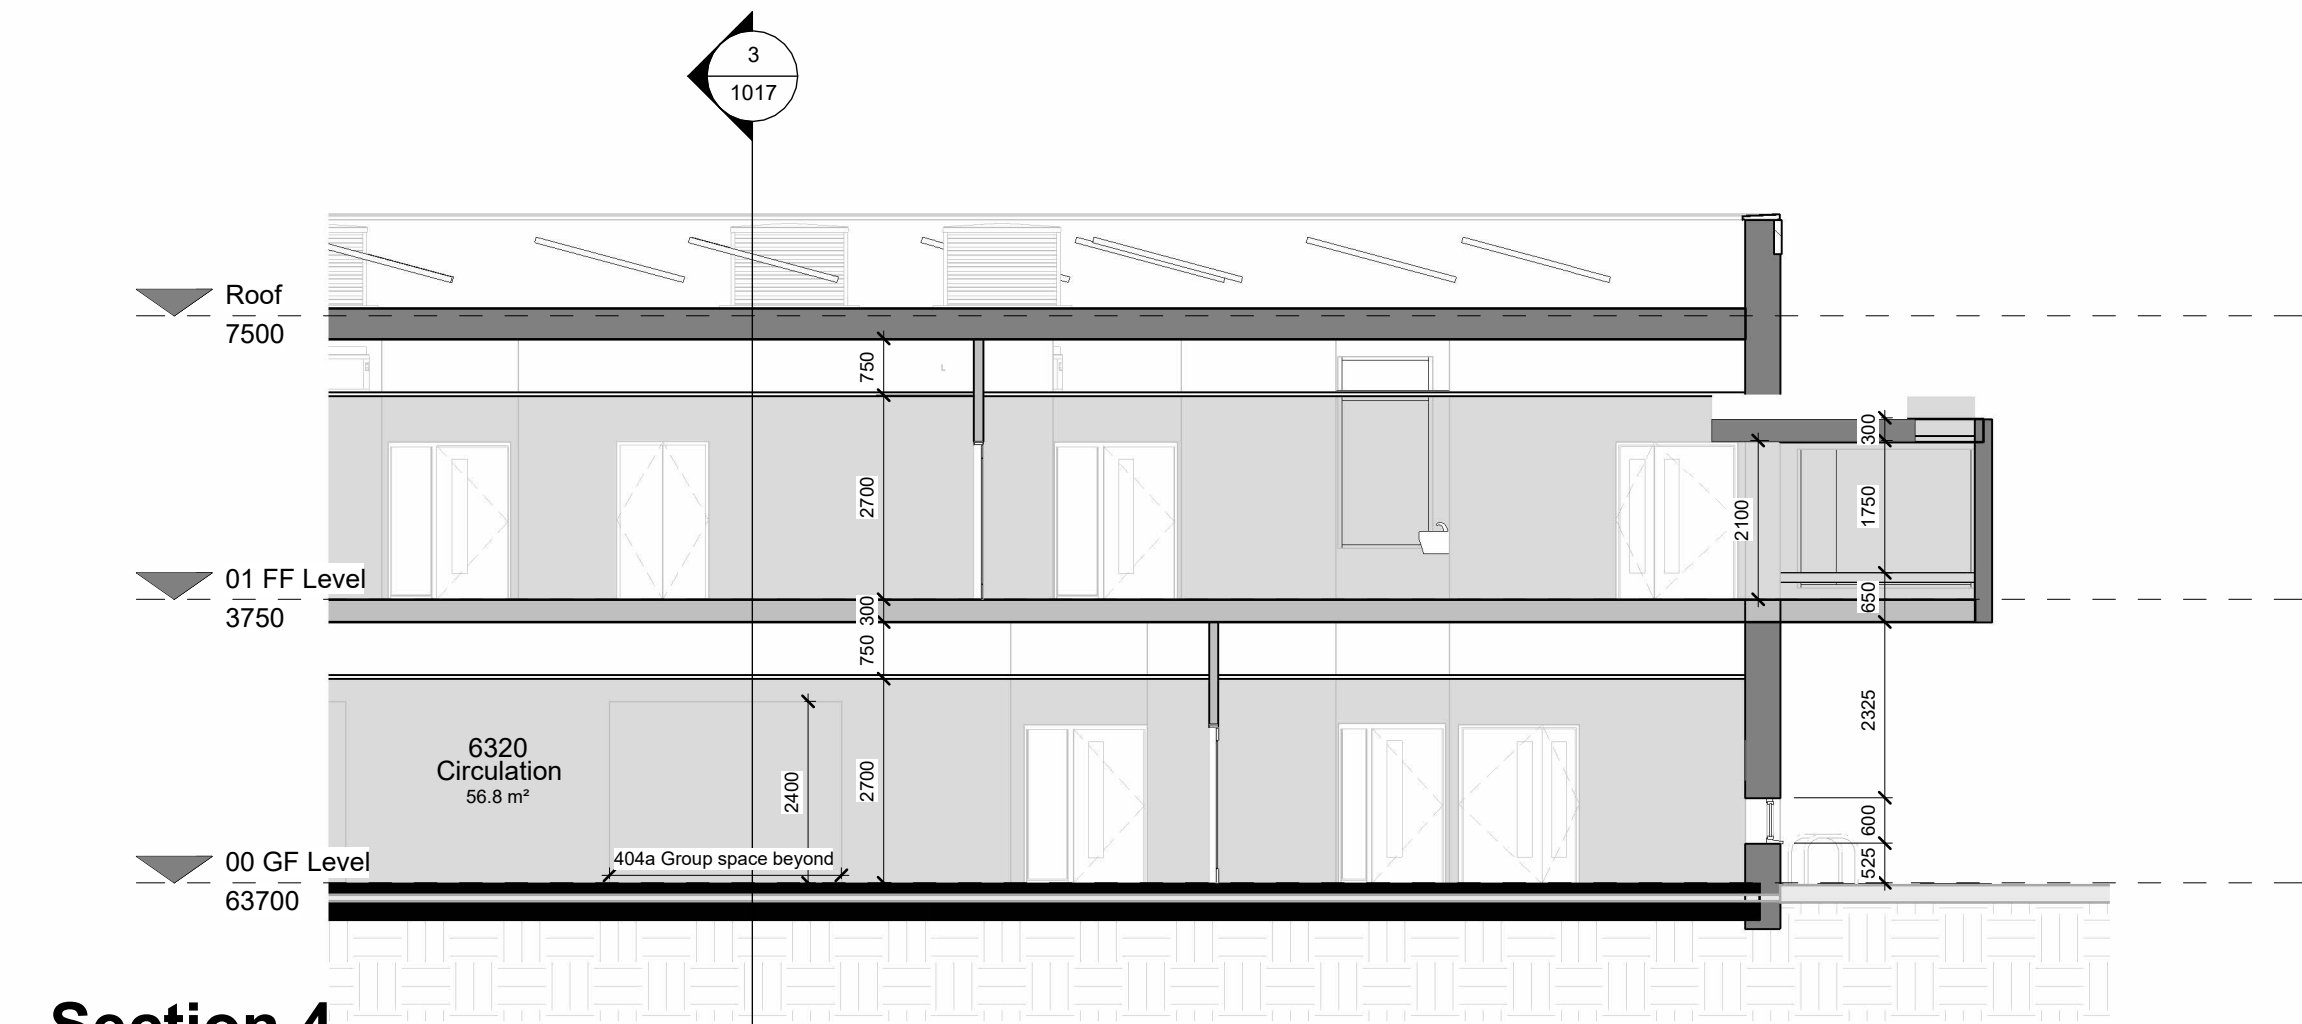


Section 4
1 : 100

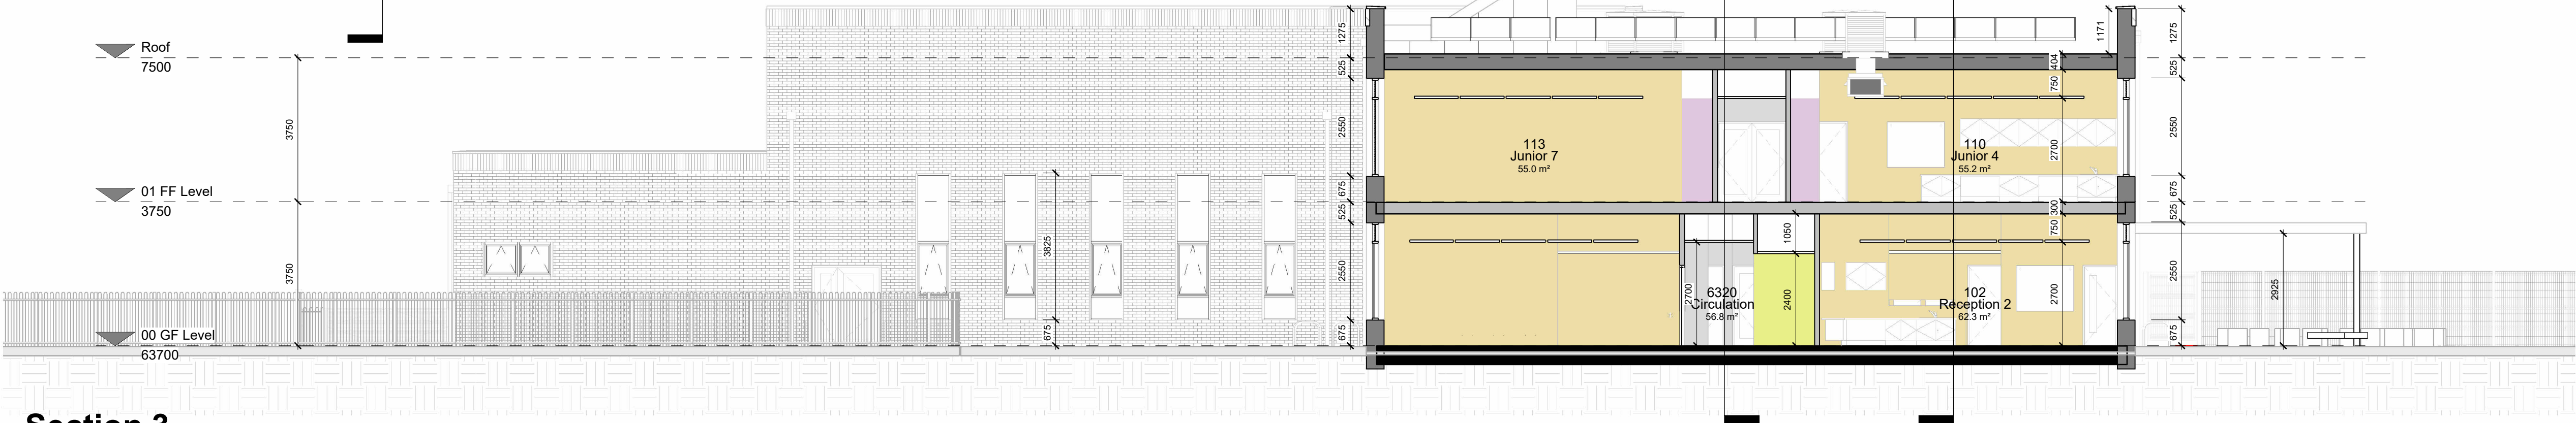

Section 3
1 : 100

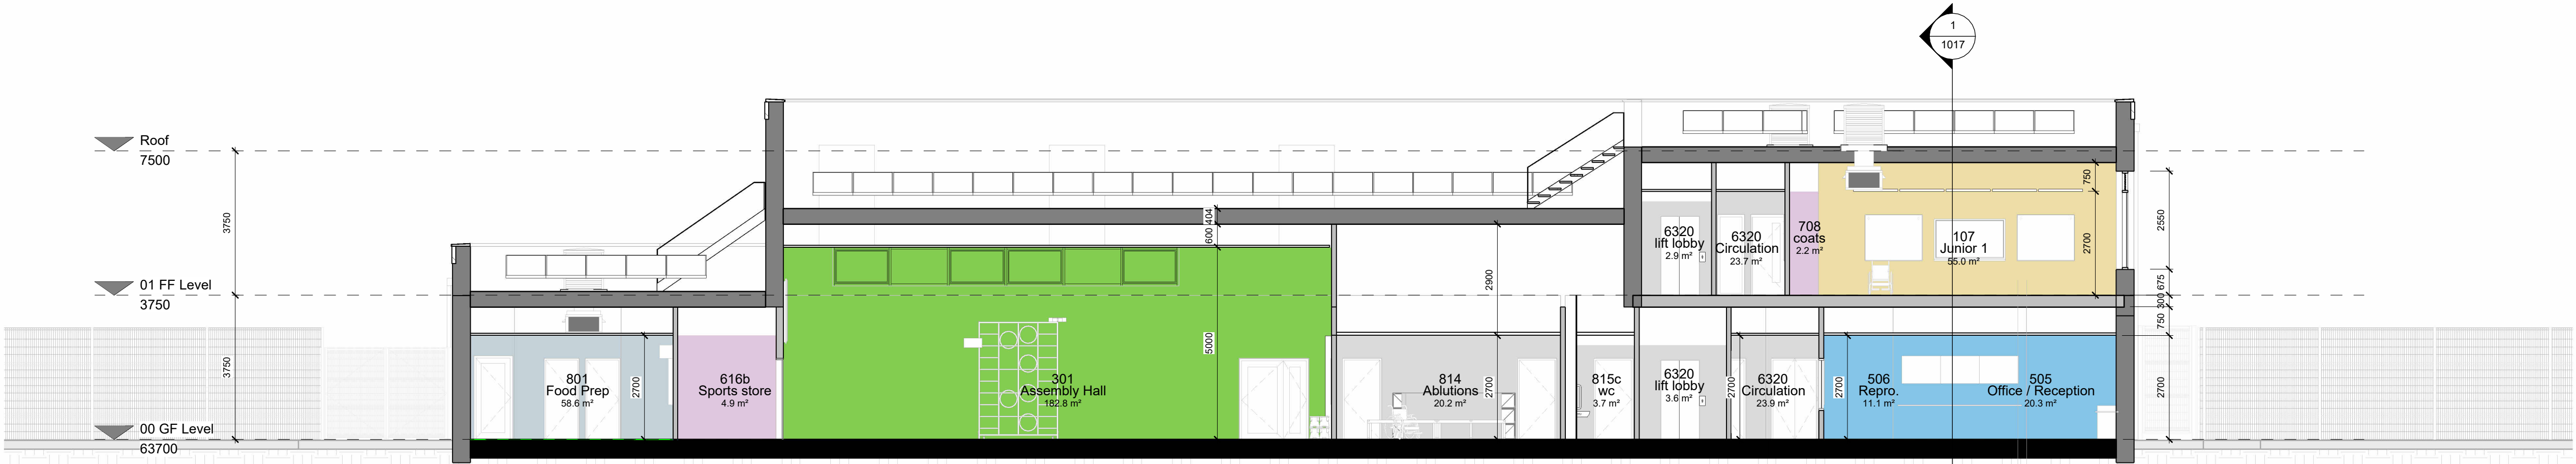

Section 2
1 : 100

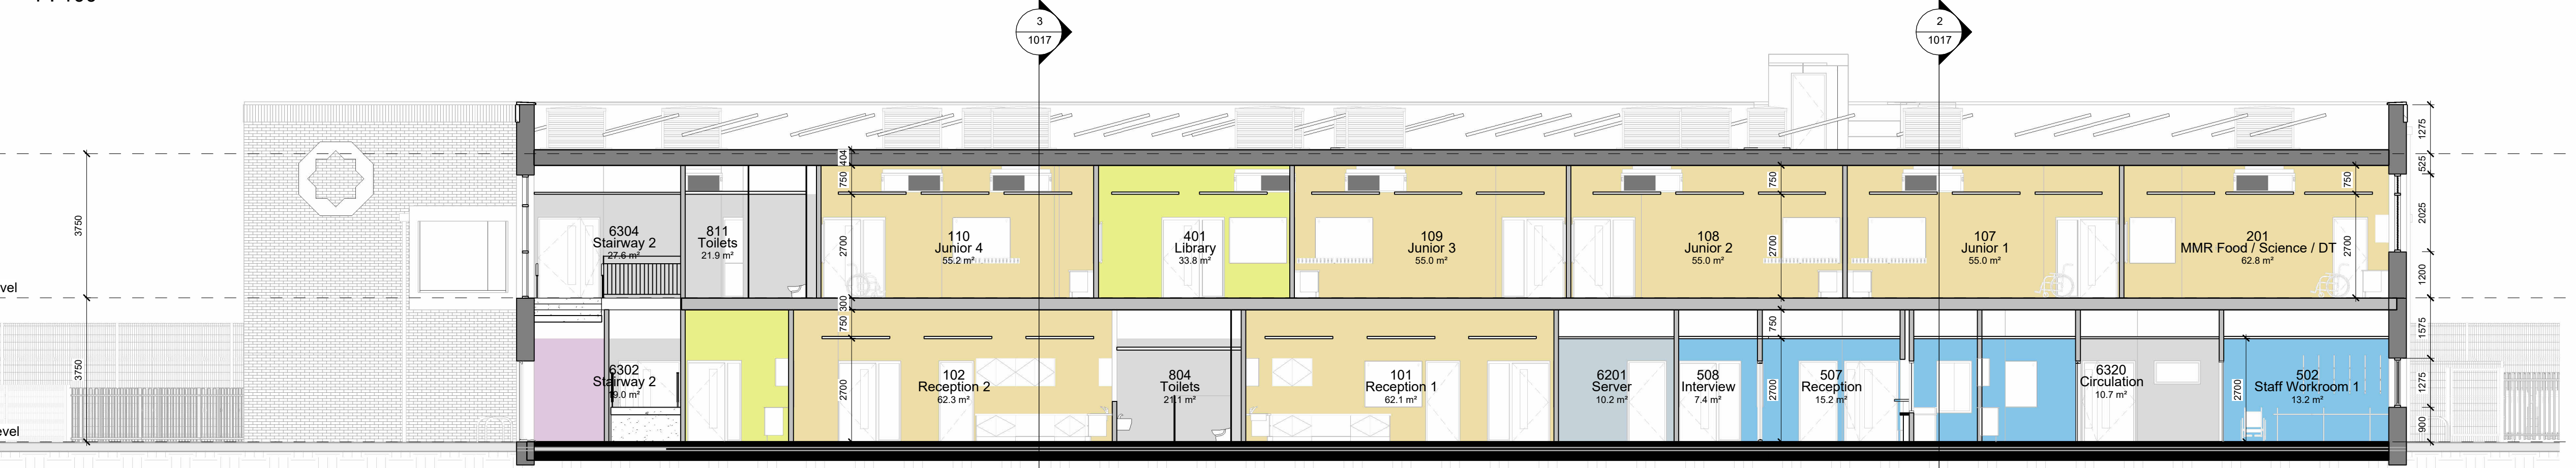

Section 1
1 : 100