



All dimensions are to be checked on site, any discrepancies are to be reported to the Architect before work commences. Do not scale from this drawing.

This drawing is to be read in conjunction with all relevant consultants and specialists drawings/ documents, any discrepancies are to be reported to the architect before the affected work commences.

This drawing is copyright.

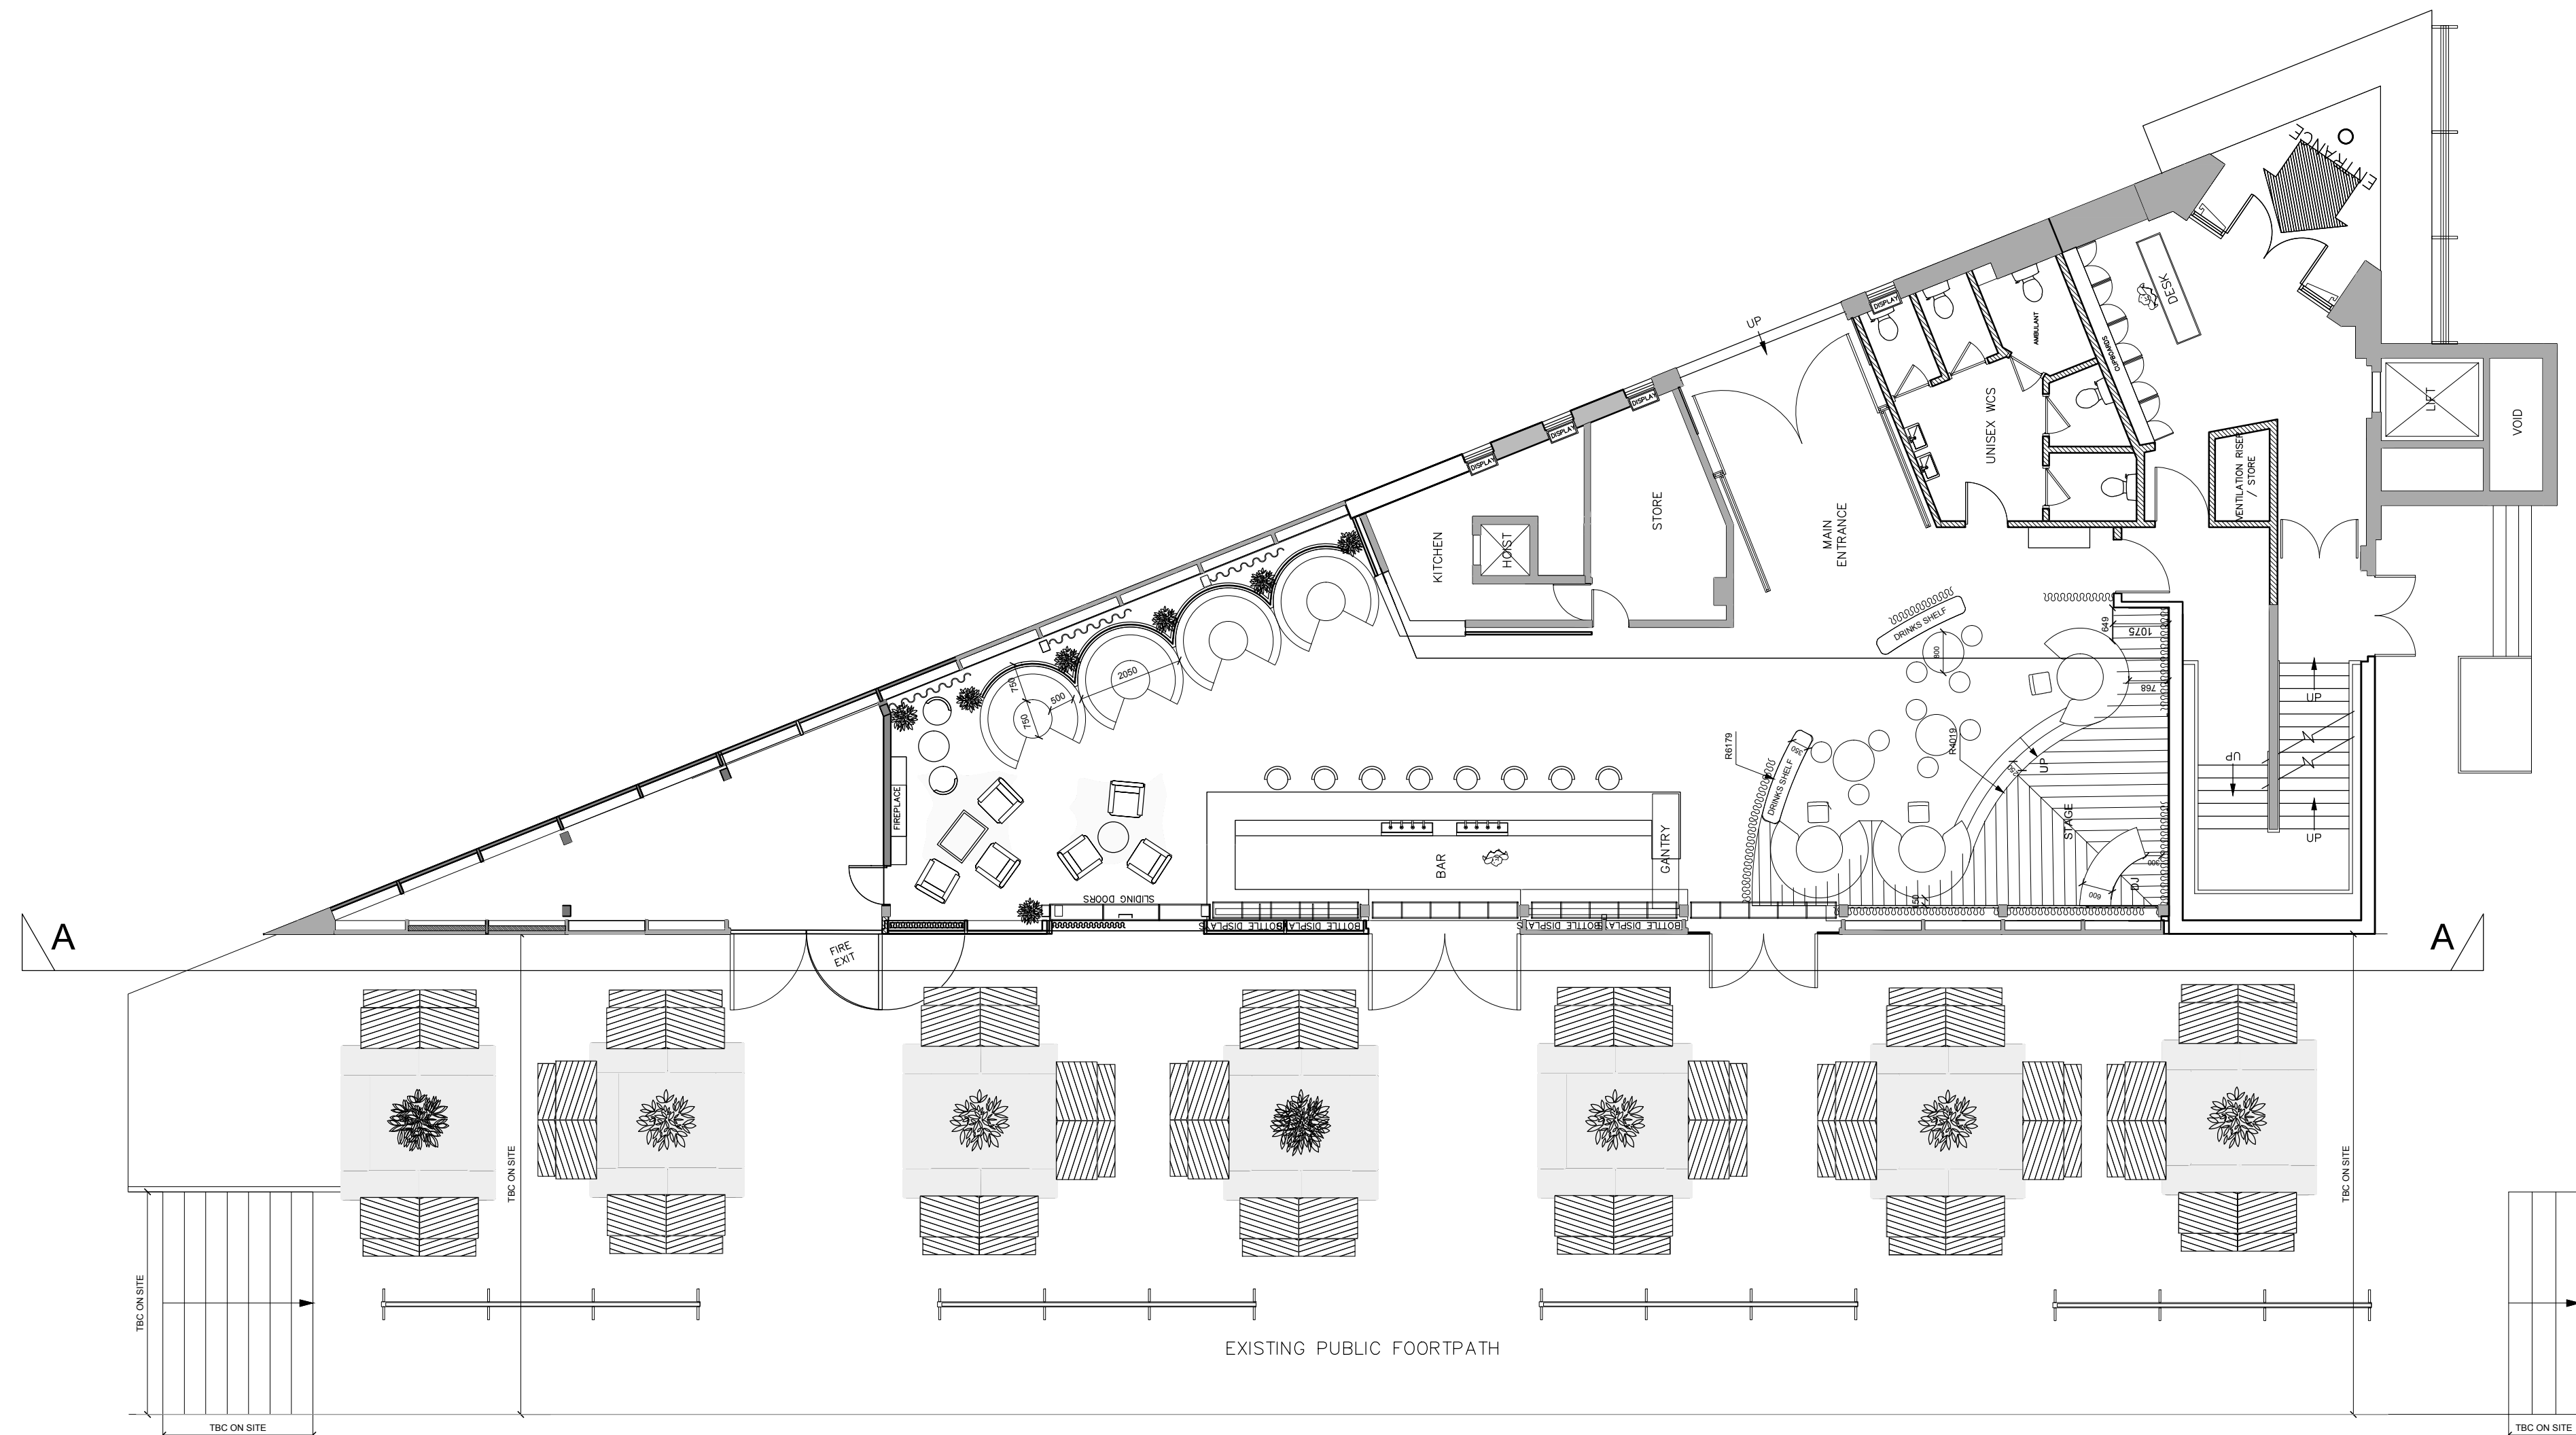

Existing Plan

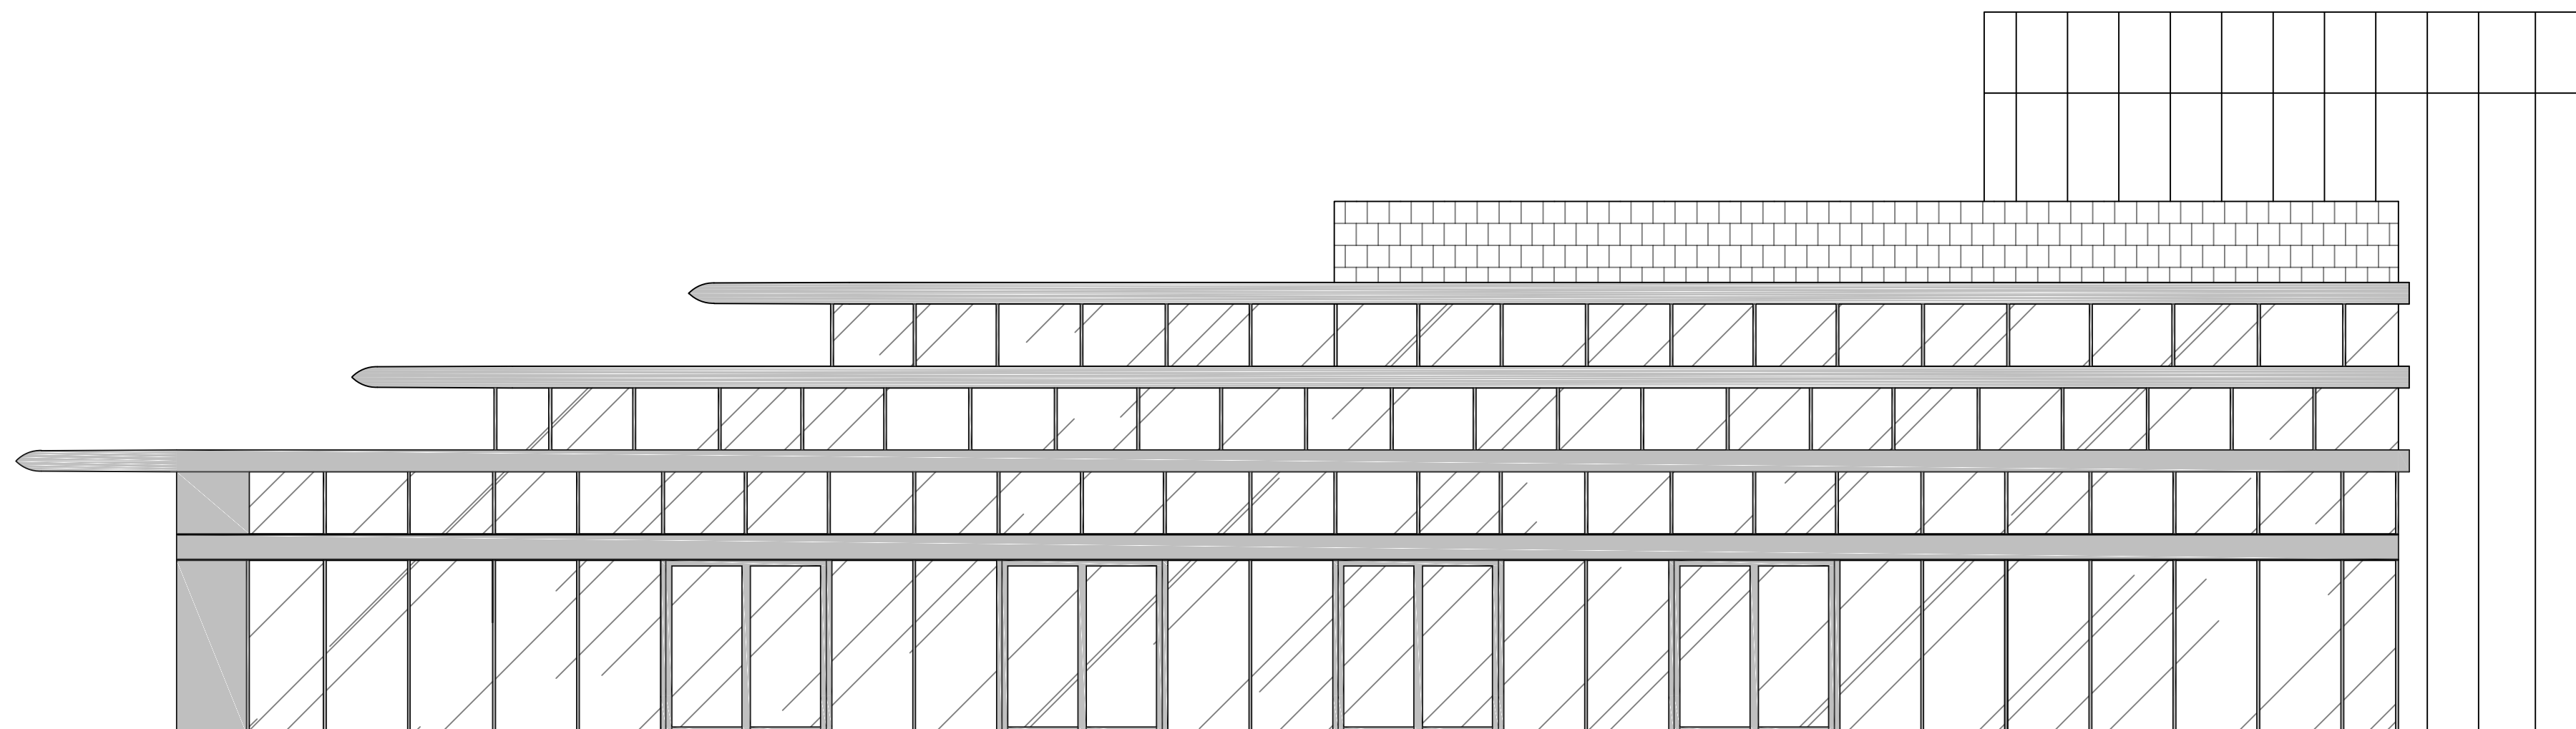

Existing Elevation AA



Project
Impossible Bar Manchester, 36 Peter St,
Manchester, M2 5QR

Client
Tokyo Industries

Drawing
Existing Plan and Elevation

Scale
1:100

Date
11/08/2022

Number
001

Revision