




Compound Plan
Scale 1:200

1:1250 Scale Bar (Metres)
0 20 40 60

OS plan used - refer to topographical survey for accurate data

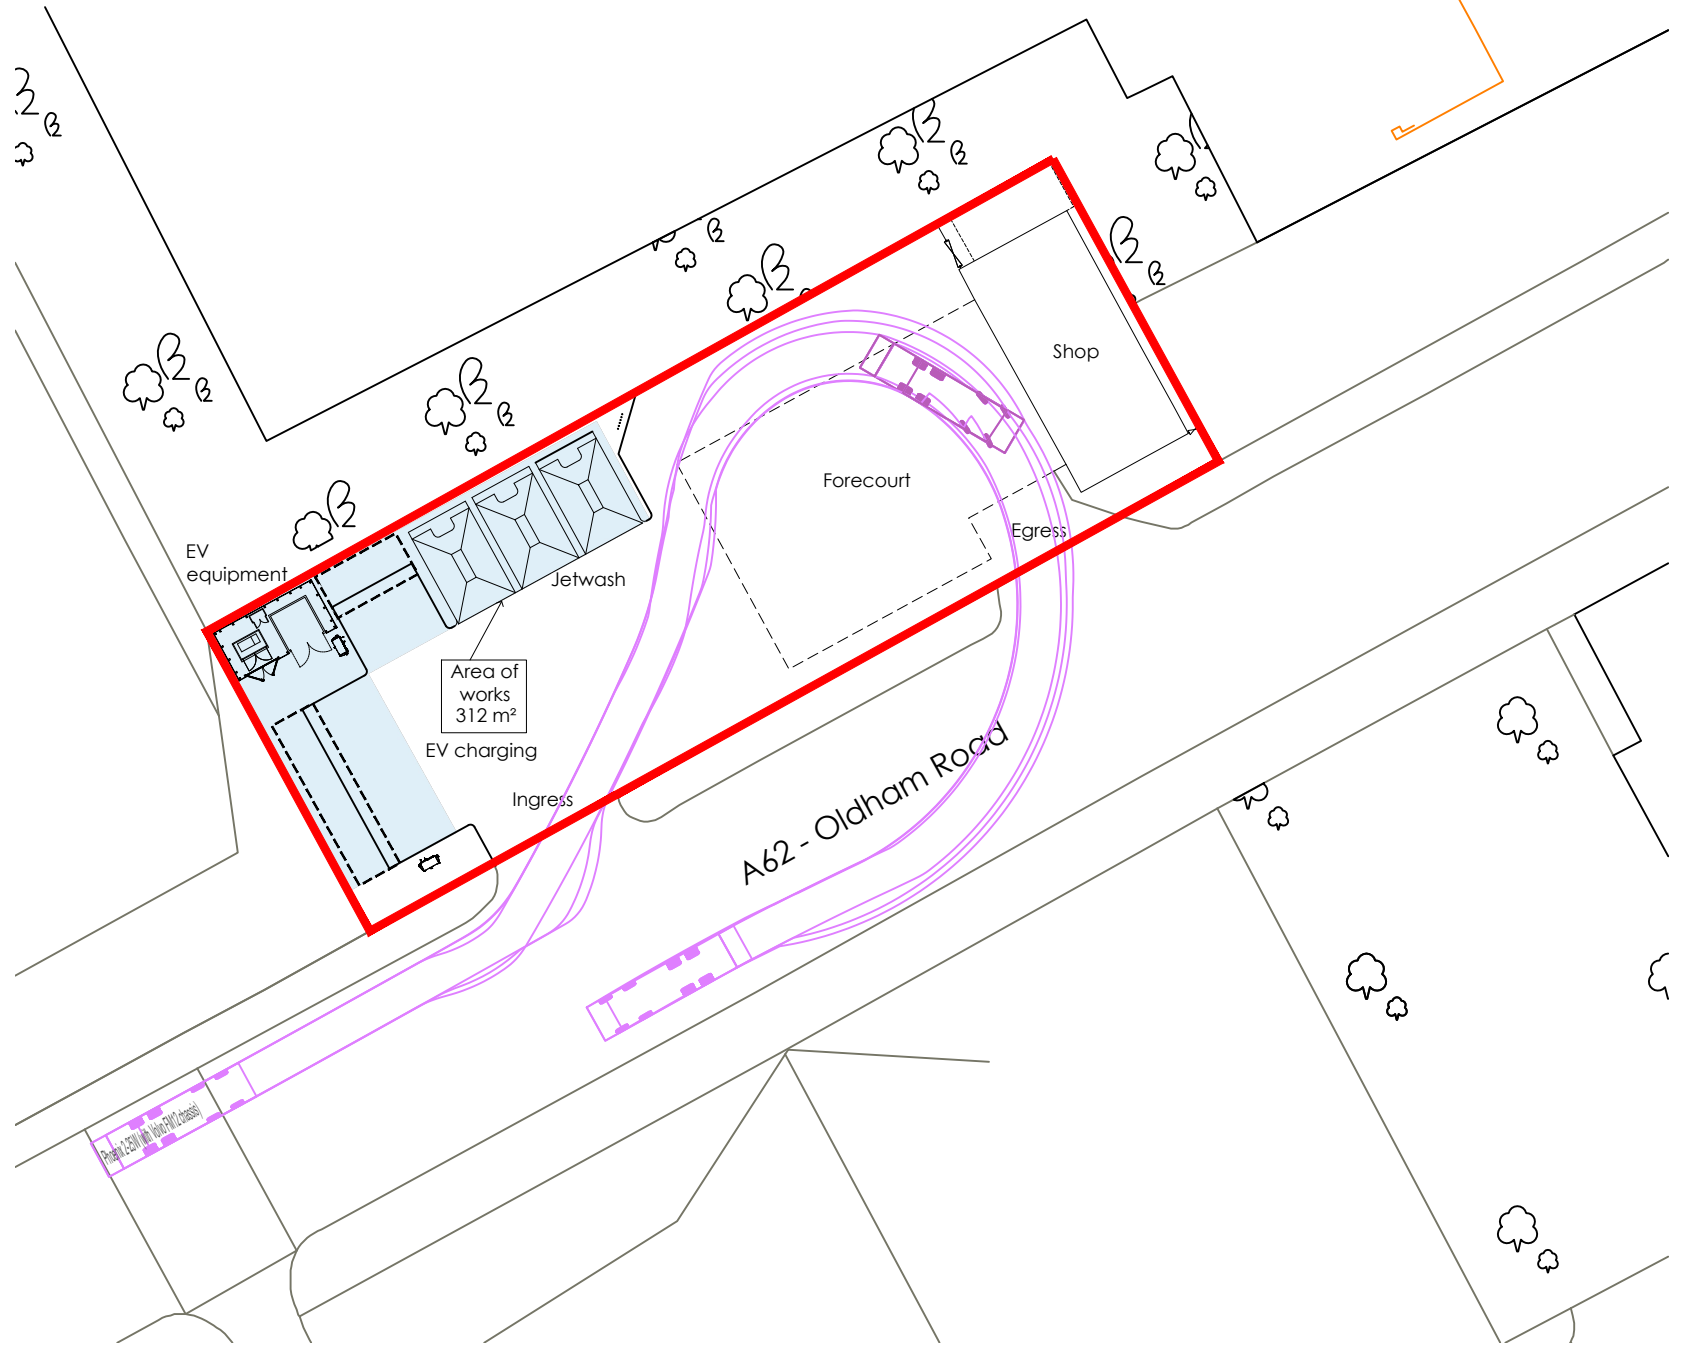

SPA Plan Scale
1:500

1:500 Scale Bar (Metres)
0 5 10 15 20 25 30



Schedule of Areas (m²)	
Application Site Area	1457
Area of Works	1457
Ownership Boundary	1457

rev	date	by	description
B	10/05/23	MS	Refuse vehicle tracking layer switched on
A	19/04/23	ID	Site Boundary amended to suit LPA request
C	16/01/23	SPS	Drawing created

CLIENT
mfg Gladstone Place
36-38 Upper Marlborough Road
St Albans, AL1 3UU

PROJECT LOCATION
Oldham Service Station
571 Oldham Road
Manchester, M40 5AF

DRAWING
Refuse Collection Plan

Wyeth
Projects Services
The Cart Shed, Amberley Court,
Amberley Lane, Millford, Surrey,
GU8 5EB, United Kingdom
Tel: +44 (0)1483 424704
Email: enquires@wyethprojects.com
© This drawing is the copyright of WYETH PROJECTS SERVICES Ltd.

Date: April 2023	Draw By: ID	A3 original plot size
Scale: 1:200 & 1:500	Dwg No: WPS-MFG-573-P-04	
	Rev: B	

PLANNING